



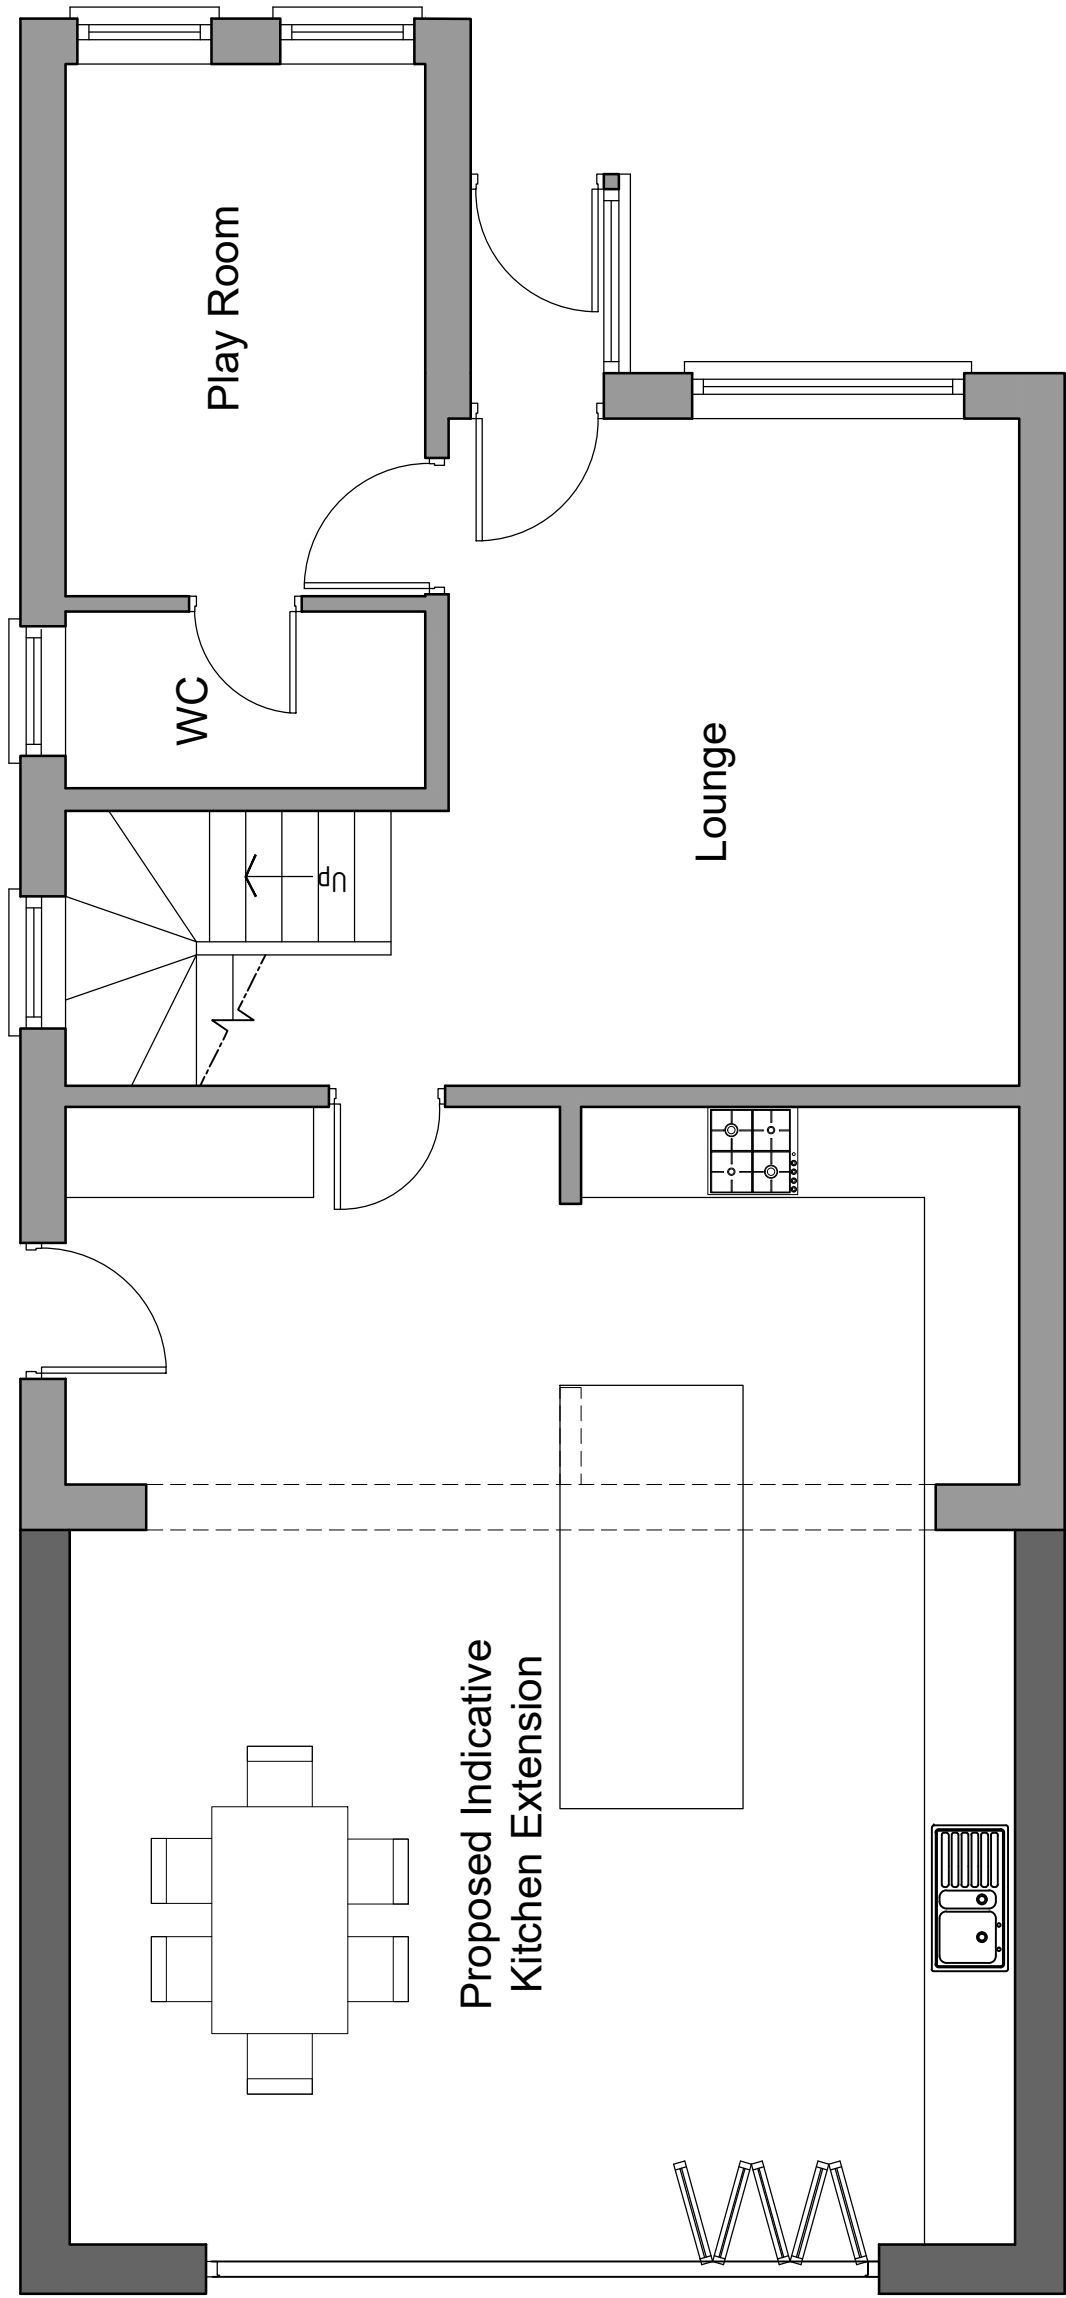

Ground floor plan 1:50

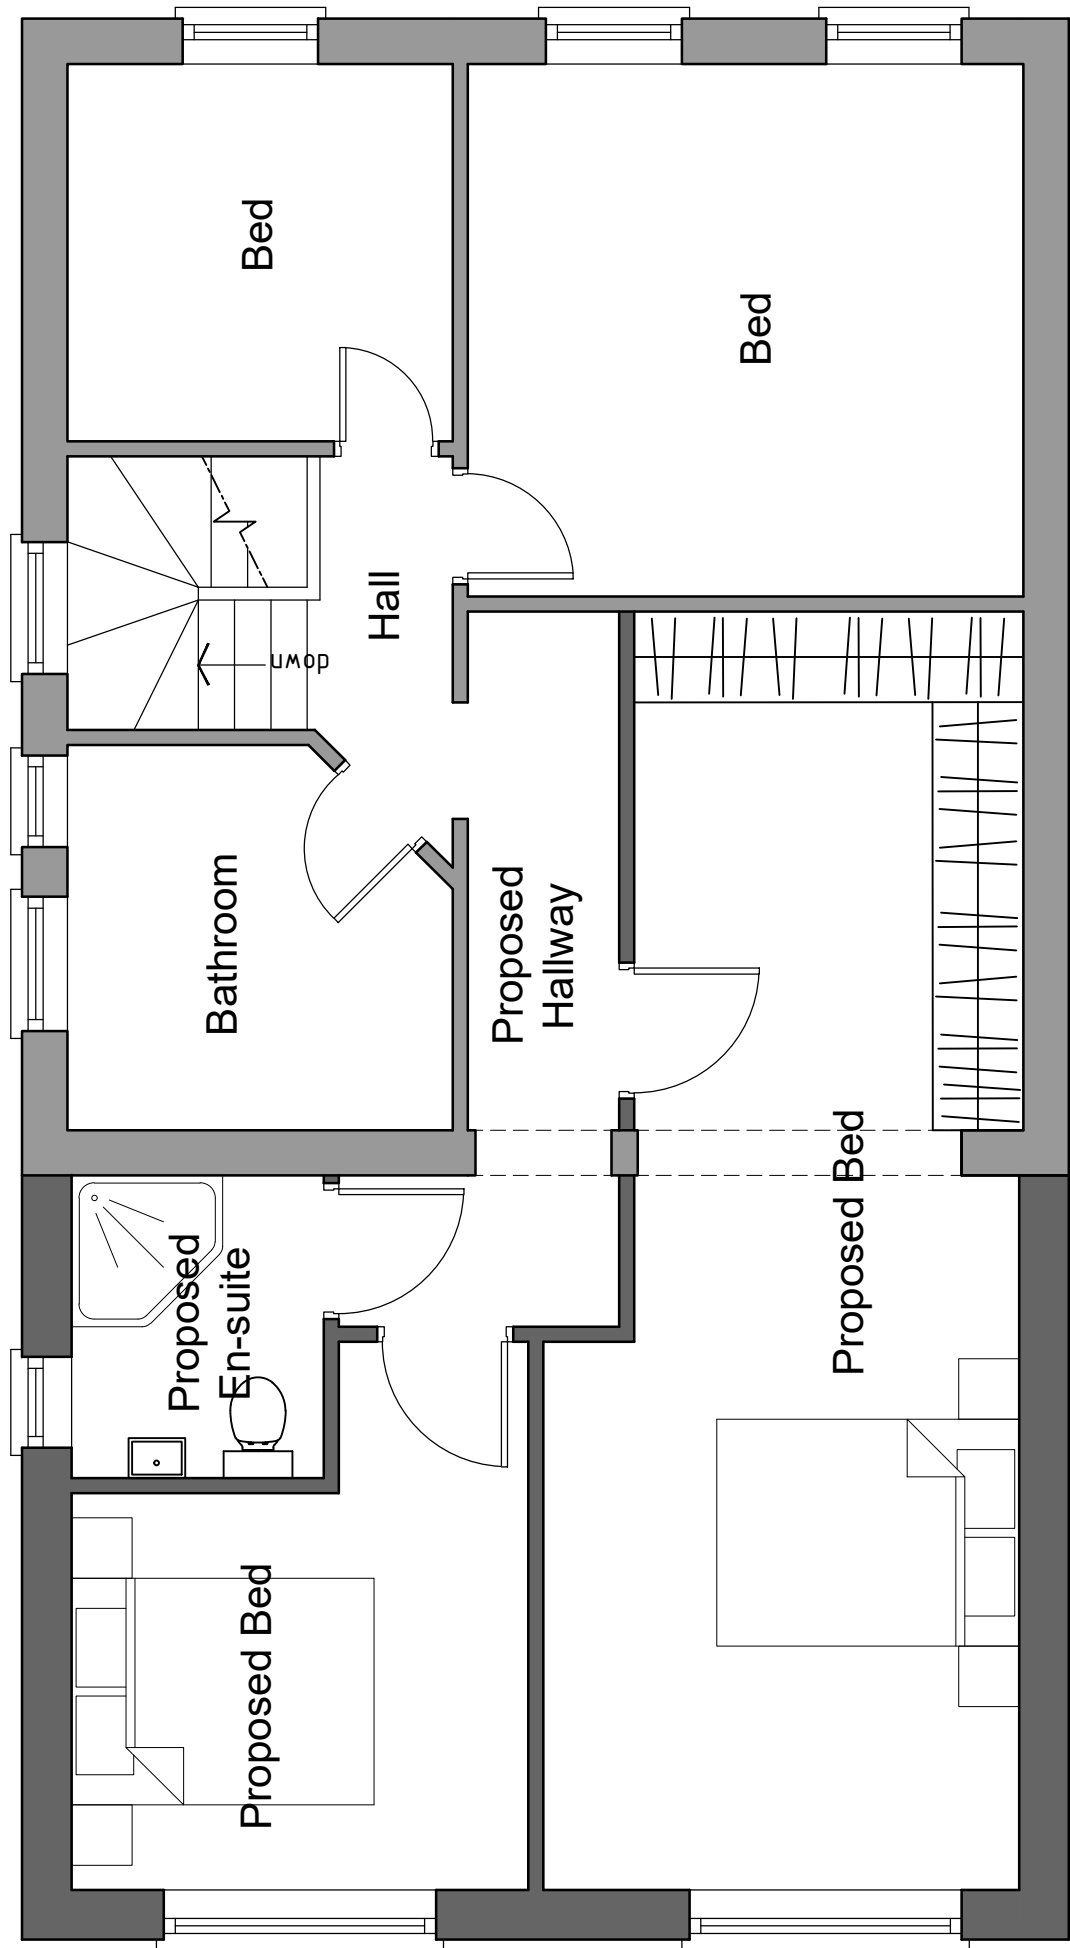

First floor plan 1:50



HDS Architectural Services, The Foundry,
15 Yorke Street, Wrexham
LL13 8LW
Tel (01978) 345250
www.hdsarchitectural.co.uk

Project; 17 The Meadows, Gwersyllt, Wrexham, LL11 4SX	
Title; Floor Plans as Proposed	Scale (A2); 1:50
Dwg No; TM/FPD/03	Date; May 2021
Revision; REV A - drawings amended to clients request (08-06-21). REV B - drawings updated to suit planning officers comments (04-08-21).	