



North Elevation

NOTES
Drawing for planning only
All measurements to be checked on site

Revision	Description	Date
A	Stable door positions amended on North elevation	28.04.20
B	Timber cladding height increased	06.10.21

project
KNOLTON HALL STABLES

project no.
1140

client
MR AND MRS CHANTLER

drawing
PROPOSED STABLES ELEVATIONS 2

drawing no.	revision
31	B


status
PLANNING

scale	date
1:50@A1	02.04.20

drawn by
GM/AB

MOSS. CO.
LLP.

BROOKGATE HALL - PLEALEY - SHREWSBURY - SY5 0UY
Tel: 01743 588230
E-mail: info@mosscompany.co.uk

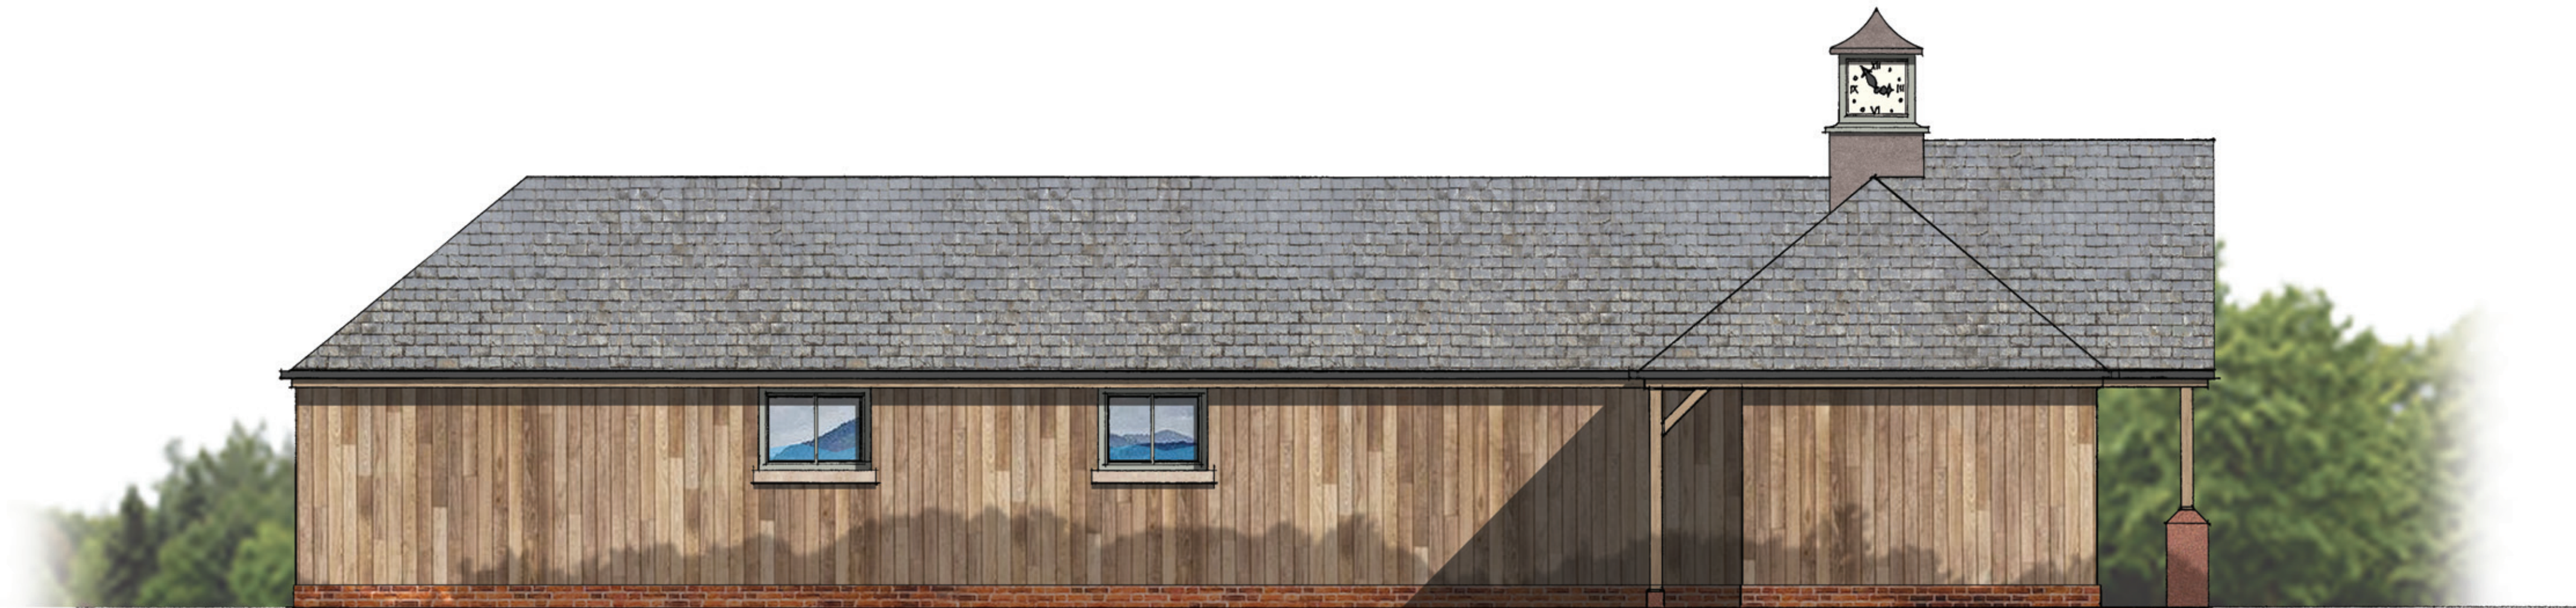

Outer South Elevation

