
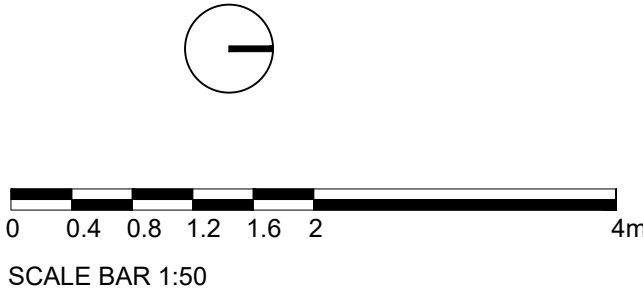


REV	DESCRIPTION	DATE	DRAWN
A	Changes made to match client's comments	09-03-22	KB

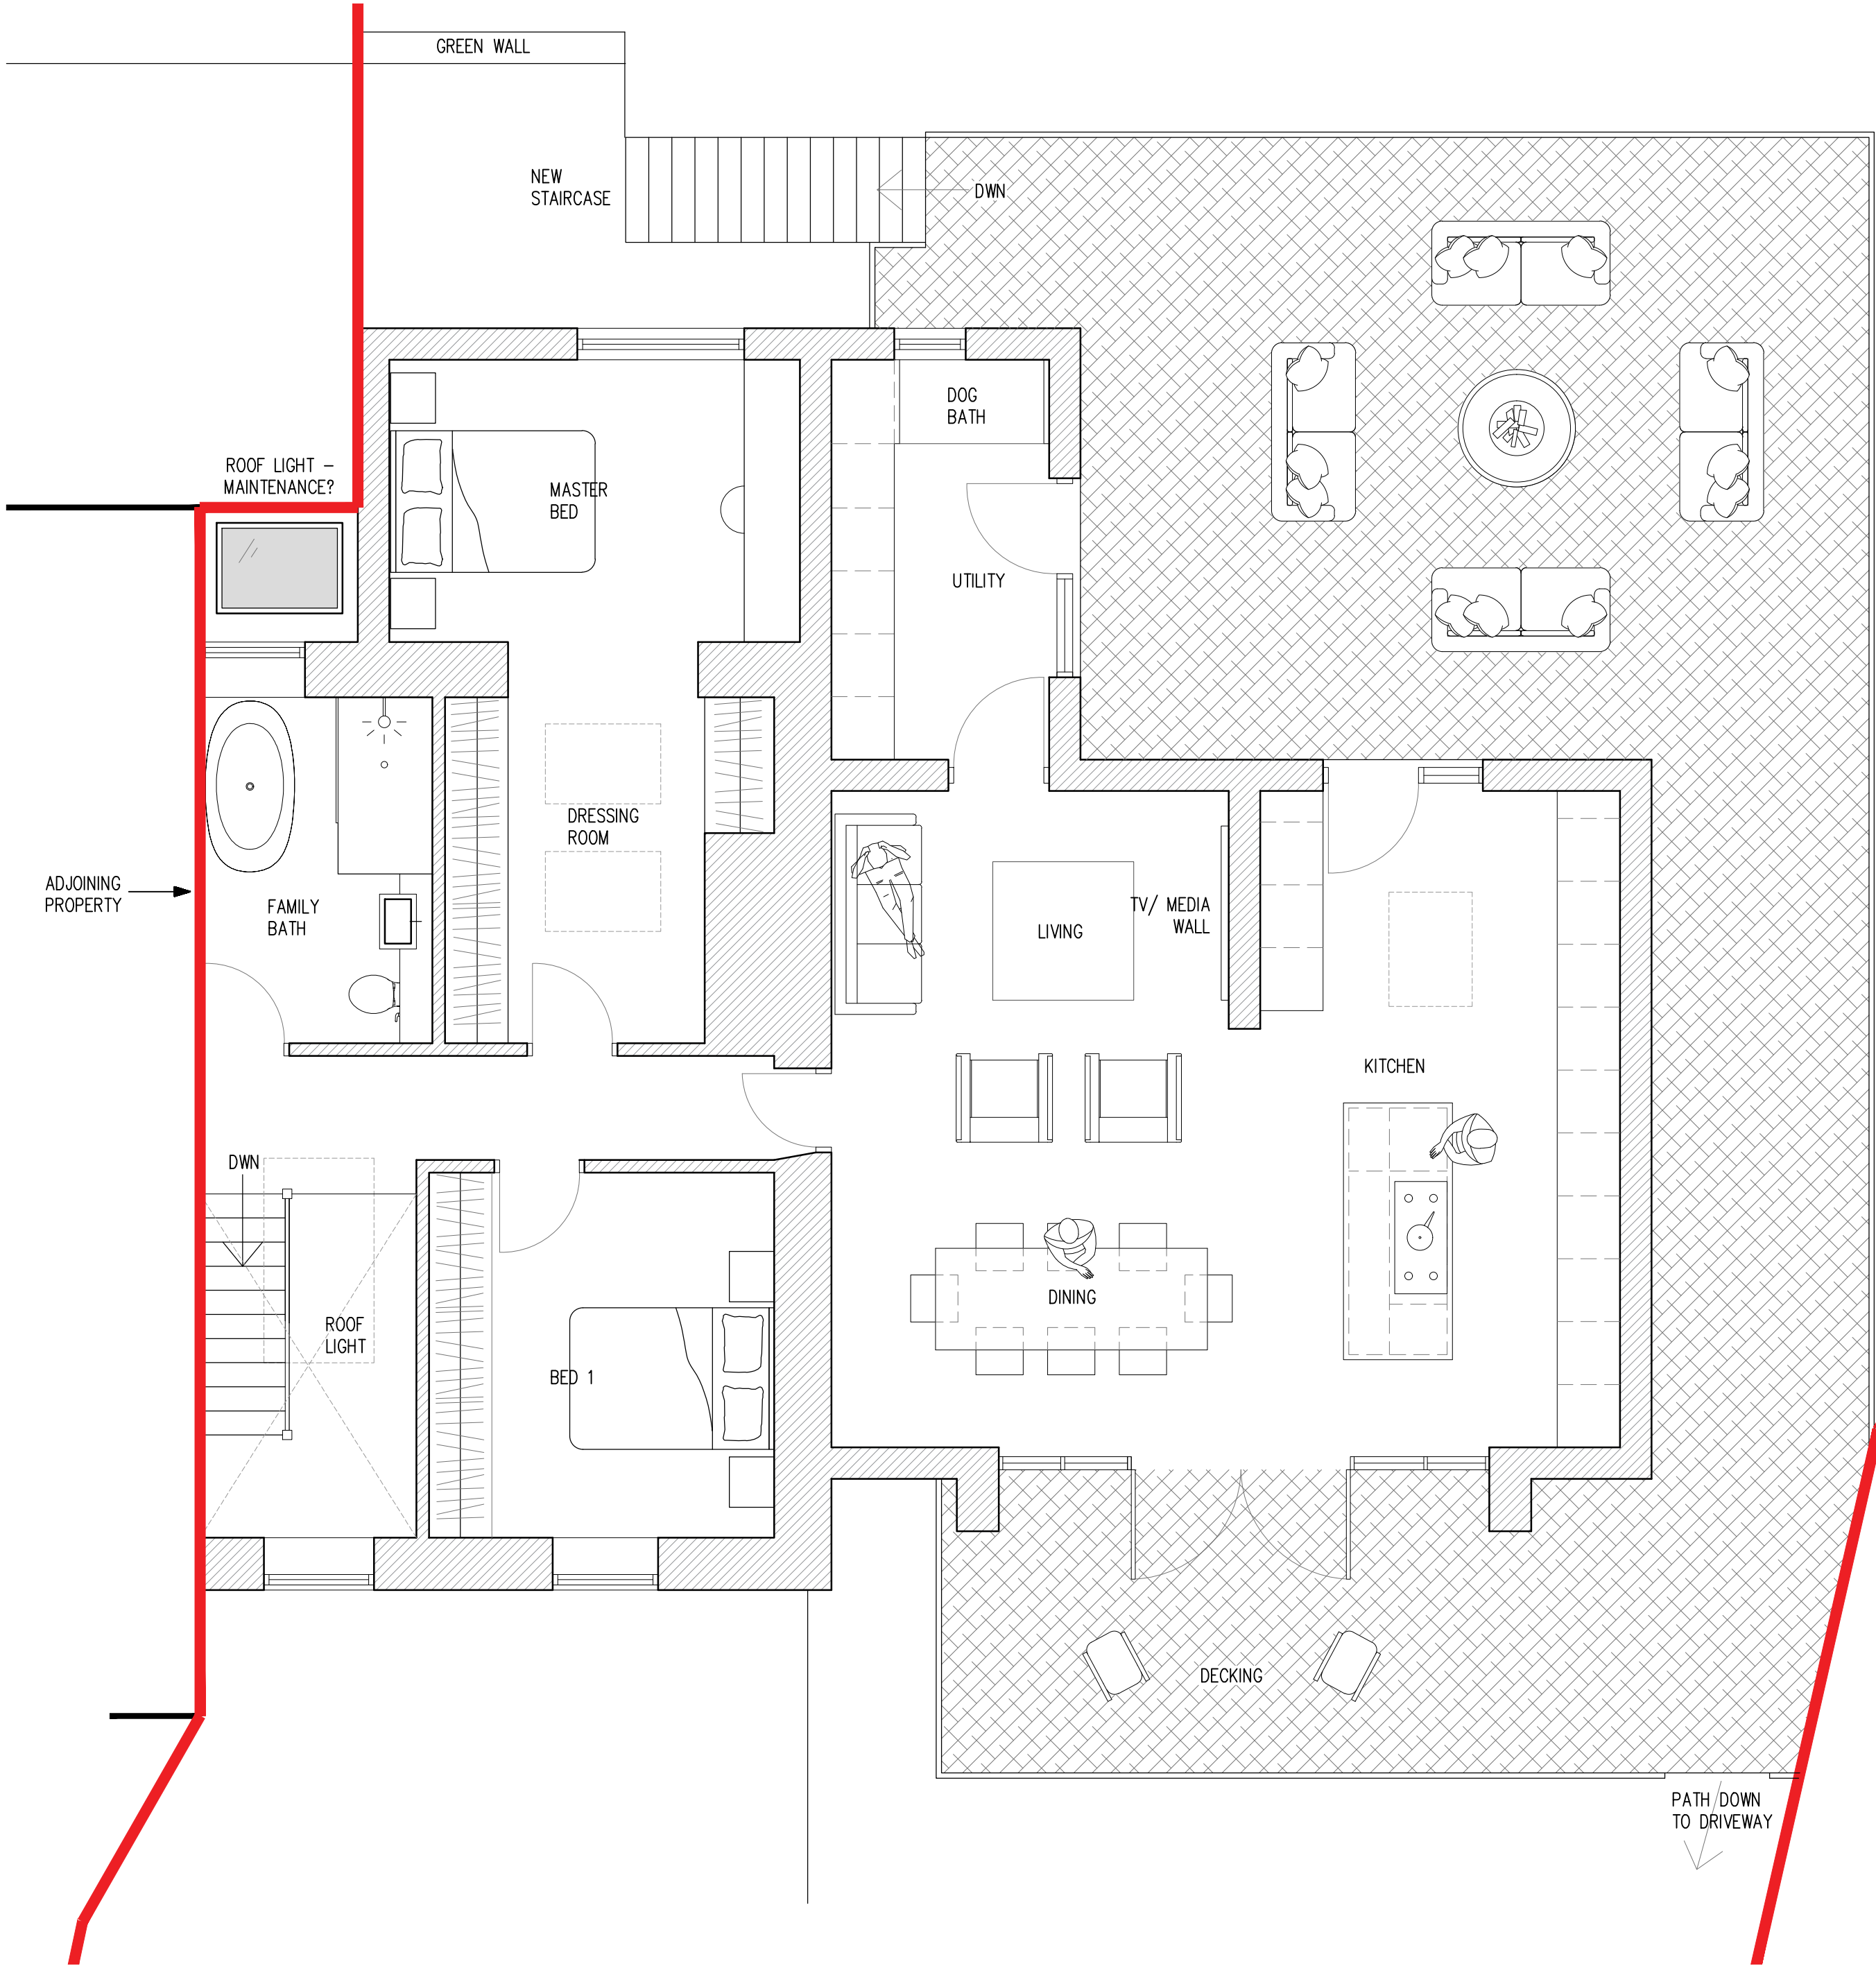

THE COACH HOUSE, VRON FARM
WREXHAM, LL11 5TW

JEREMY & JACQUI BASSETT

PROPOSED FIRST FLOOR PLAN

Group D Architects Ltd
4 St Paul's Sq
Liverpool
L3 9SJ
T: 0151 542 5027

DWG: 22005 (PL) 101
DATE: 21.02.22
SCALE: 1:50 @ A2 DRAWN: KB