



Existing Front Elevation
Scale 1:100

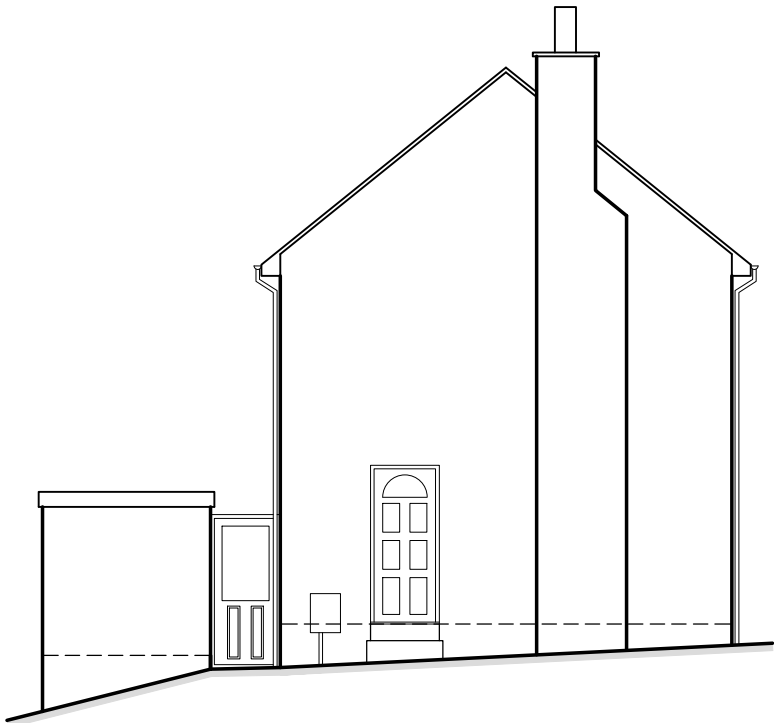

Existing Side Elevation
Scale 1:100



Existing Rear Elevation
Scale 1:100

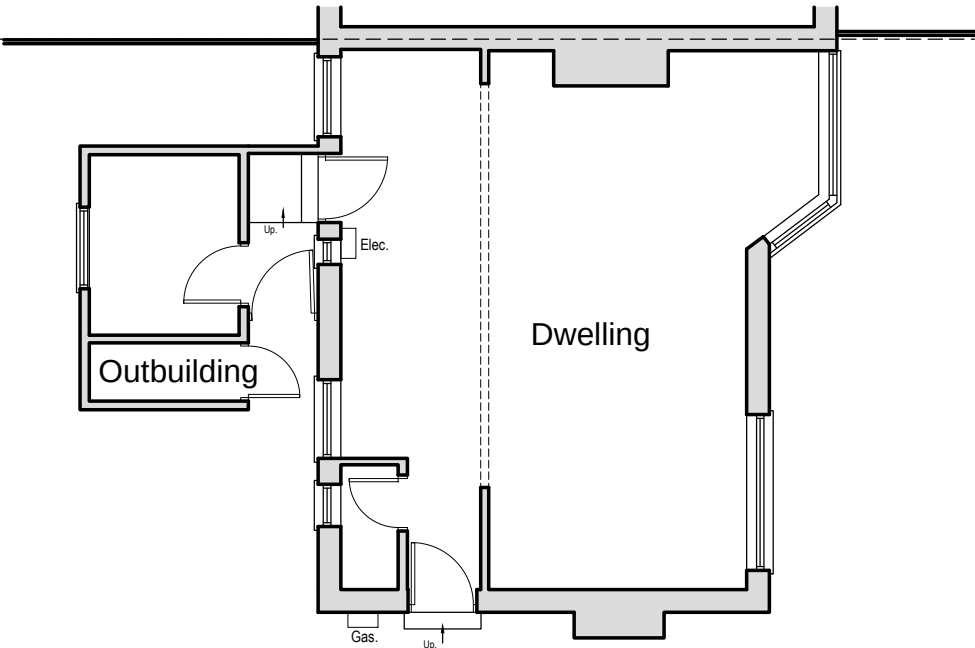

Existing Ground Floor Plan
Scale 1:100

CDM 2015 Notes

- Proposed layout subject to Building Control approval of fire strategy and access arrangements.
- Any identifiable structural works to be designed by Structural Engineer if requested by Building Control.
- Client to seek specialist advice regarding relocation of gas/electric and water supply, meters and appliances.
- Suitable mechanical equipment to be commissioned by Contractor / Builder to lift heavy materials to avoid unnecessary injury on site.
- Appropriate on site projection for client and Contractor to be arranged by Contractor / Builder prior to commencement on site.

NOTES

- All dimensions and levels are to be checked on site.
- Title overlay drawings and ownership boundaries are produced using all reasonable endeavors.
- This drawings shall not be used to ascertain dimensions. Work to figured dimensions only.
- Any discrepancies to be reported to SDS prior to commencement of works.
- This drawing is to be used for LPA appraisal only.

A	18/01/2022	TBS	TBS
Non-draft Issue - Issued for client's comments			
-	10/01/2022	TBS	TBS
Draft Issue - Issued for client's comments			
Rev	Date	Drawn by	Checked by



Speaks Design Services
6A Middle Road
Coedpoeth
Wrexham
LL11 3TN
Tel 01978 592872
Mob 07592 759095
Mail info@speaksds.co.uk
Web www.speaksds.co.uk



Project 3 Bryn Coed, Gwersyllt, Wrexham, LL11 4UE			
Client Joshua Hubbard		Purpose of Issue For Approval	Drawing Stage Feasibility
Title Existing Plans and Elevations			
Scale @ A2 1:100	Date Jan 2022	Ref 173	Drawn TBS
Drg No 168/BCG/FE/001			Rev A