






Front Elevation 1:100

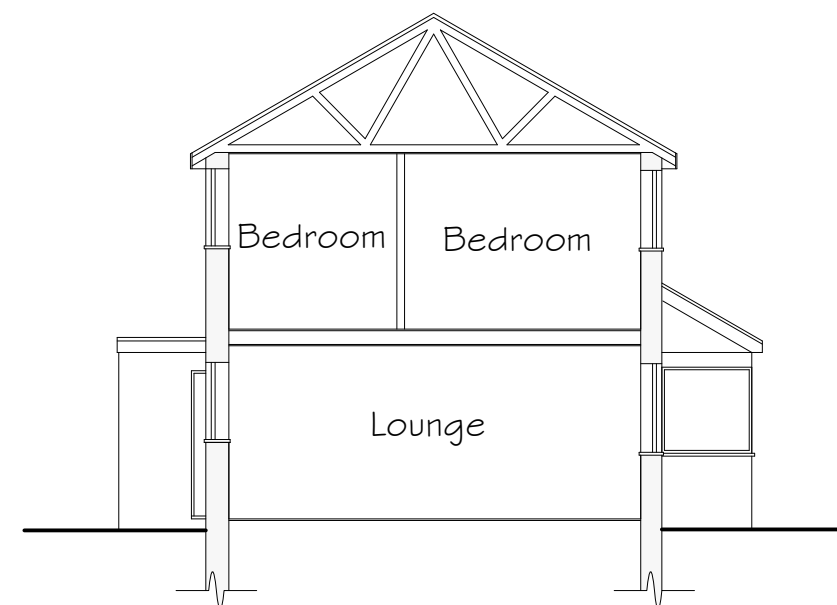


Side Elevation & Section 1:100

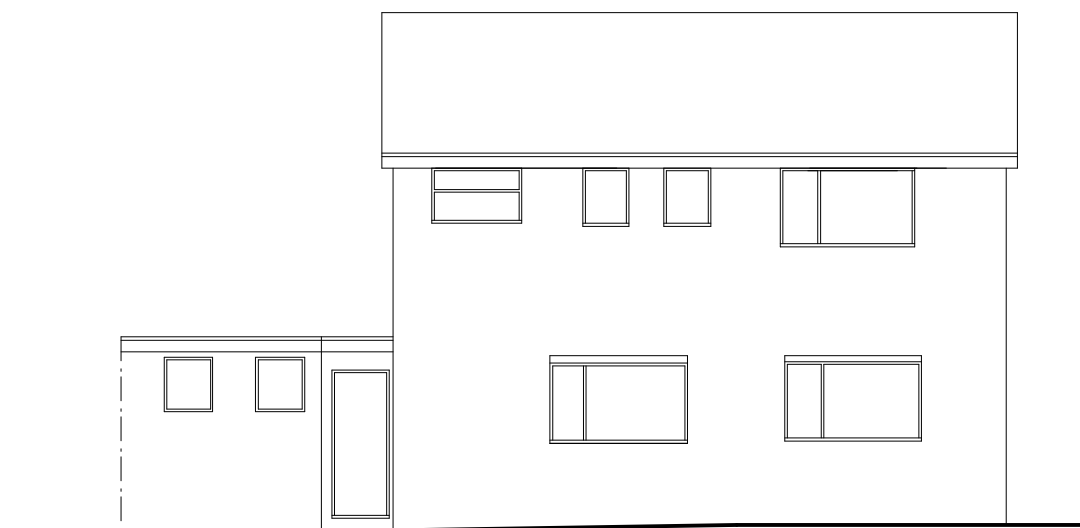


Rear Elevation 1:100

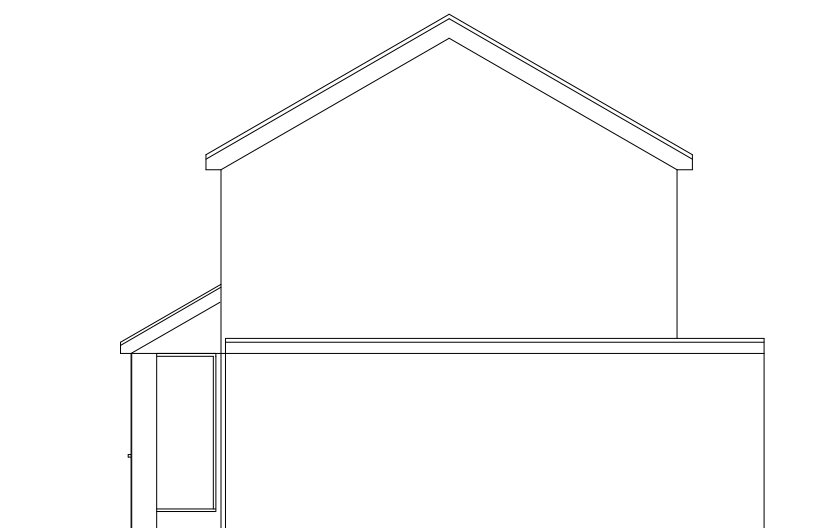

Side Elevation 1:100

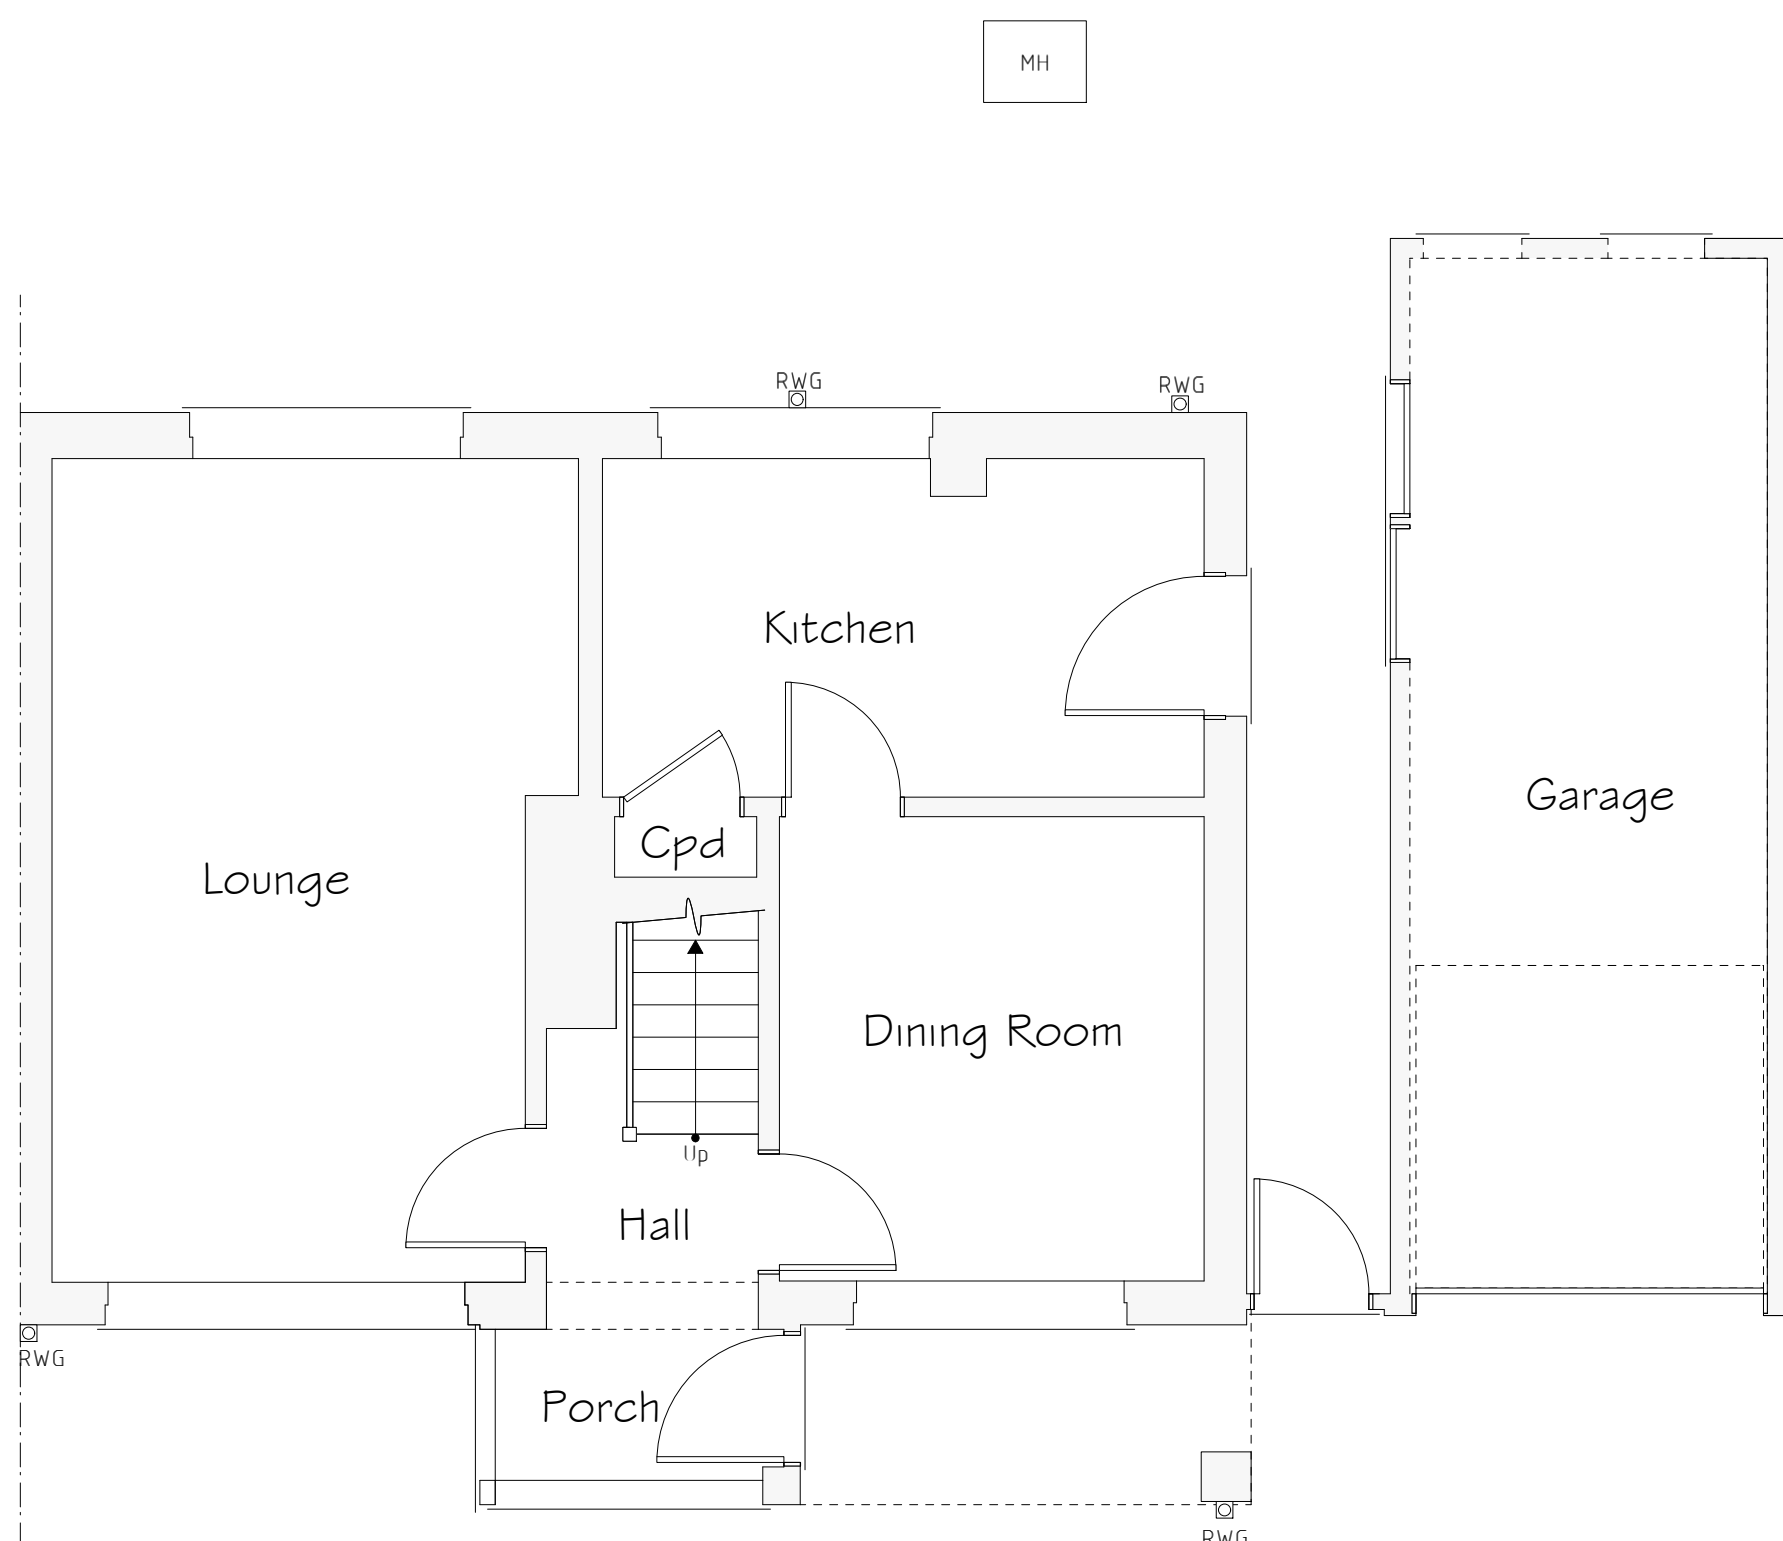

Ground Floor 1:50

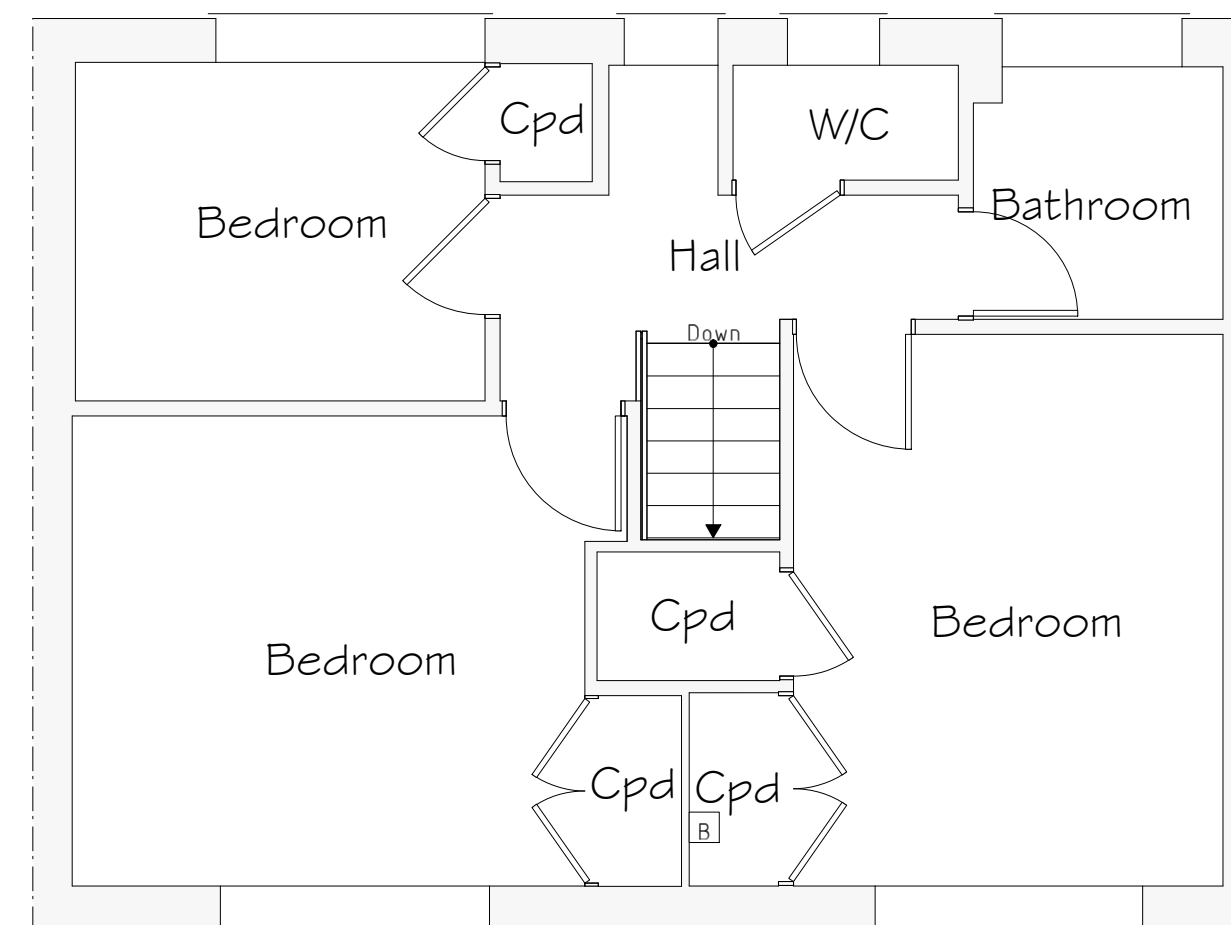

First Floor 1:50

Services Key	
MH	Existing Man Hole Position
	Existing Rain Water Gully (RWG) Position
	Existing Boiler Position

Rev	Date	Detail	Initial

Project:
Proposed Alterations to,
7 Grange Close, Acton,
Wrexham,
LL1 2YH

Title: Existing	Scale: (A2) 1:50 & 1:100
--------------------	--------------------------------

Drawn By: A.L. Valentine	Date: June 2021
-----------------------------	--------------------

Drawing No: N038/001	Sheet: 1 of 1
-------------------------	------------------

blueprint
architectural services

Office 3K4,
Redwither Business Tower,
Wrexham. LL13 9XT
Tel: 01978 356500
www.blueprintarchitectural.com
© copyright all rights reserved