




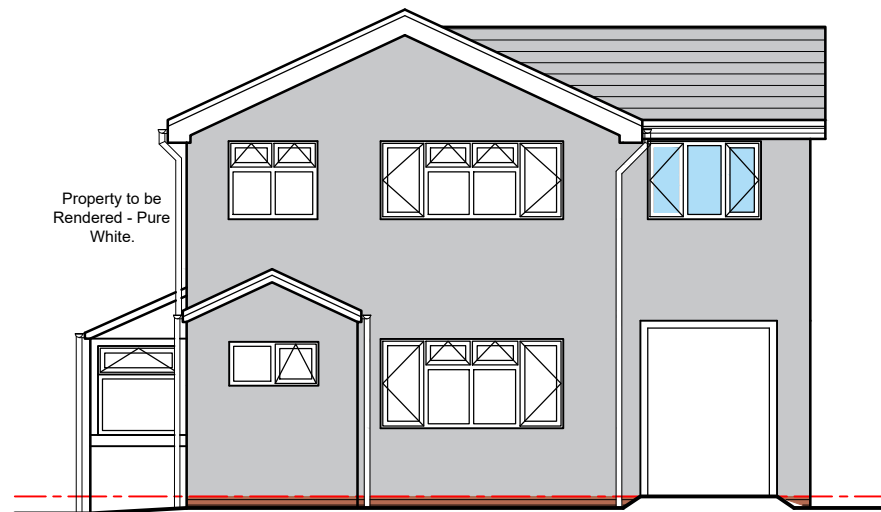


Front Elevation

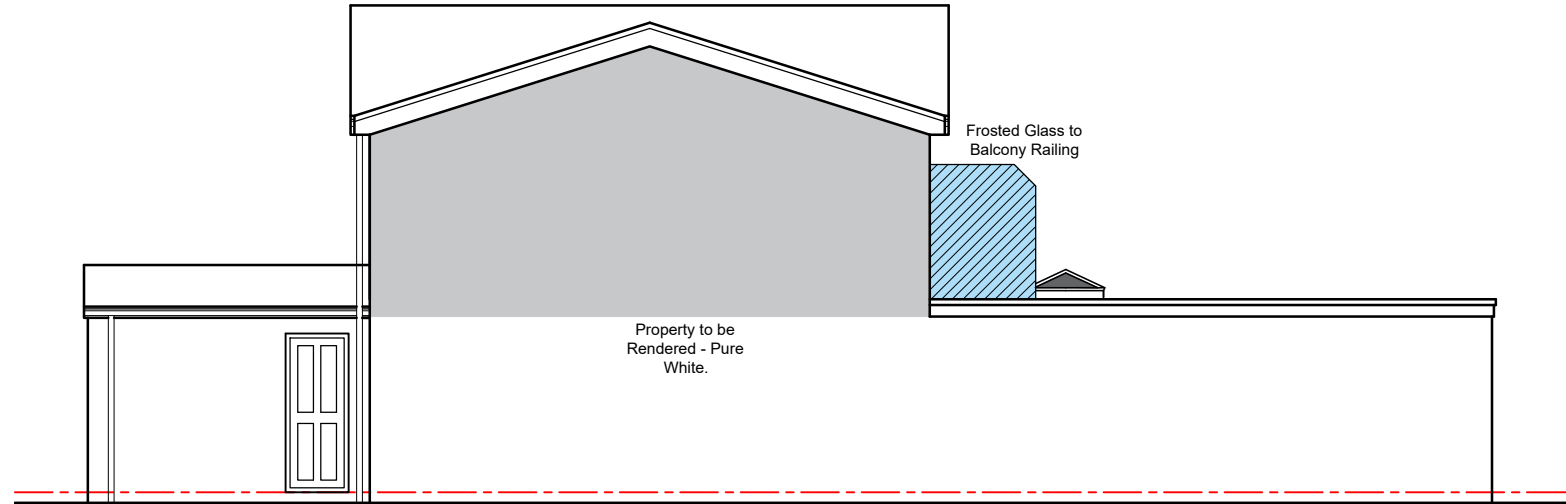

Side elevation 01

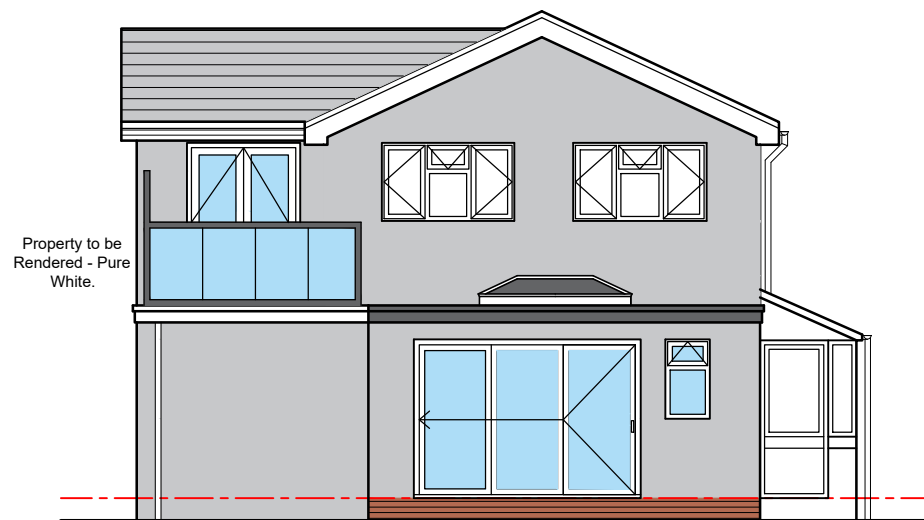

Rear Elevation

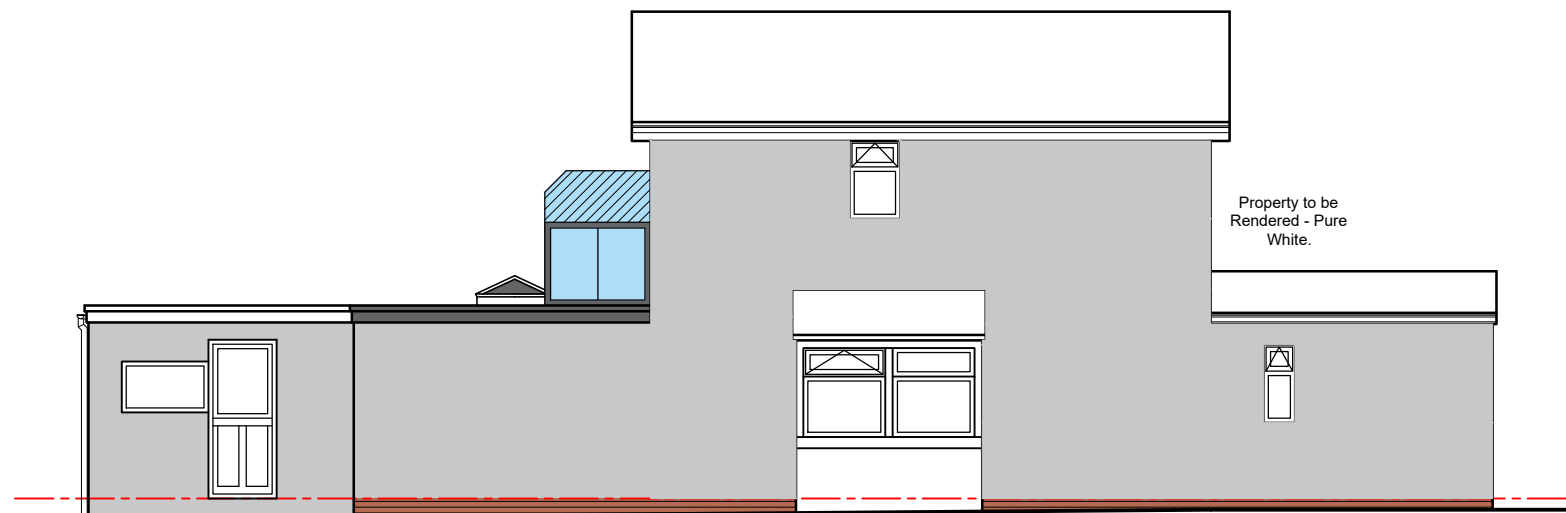

Side elevation 02

HDS ARCHITECTURAL SERVICES
HDS Architectural Services, The Foundry,
15 Yorke Street, Wrexham
LL13 8LW
Tel (01978) 345250
www.hdsarchitectural.co.uk

Project; 8 Friars Court, Bangor On Dee, Wrexham, LL13 0AT	
Title; Proposed Elevations	Scale (A3); 1:100
Dwg No; FC/PD/04	Date; September 2021
Revision; REV A - drawing amended to suit clients comments (27-09-21). REV C - drawing amended to suit clients comments (12-10-21). REV D - drawing amended to suit clients comments (26-10-21). REV E - drawing amended to suit clients comments (08-02-22).	