




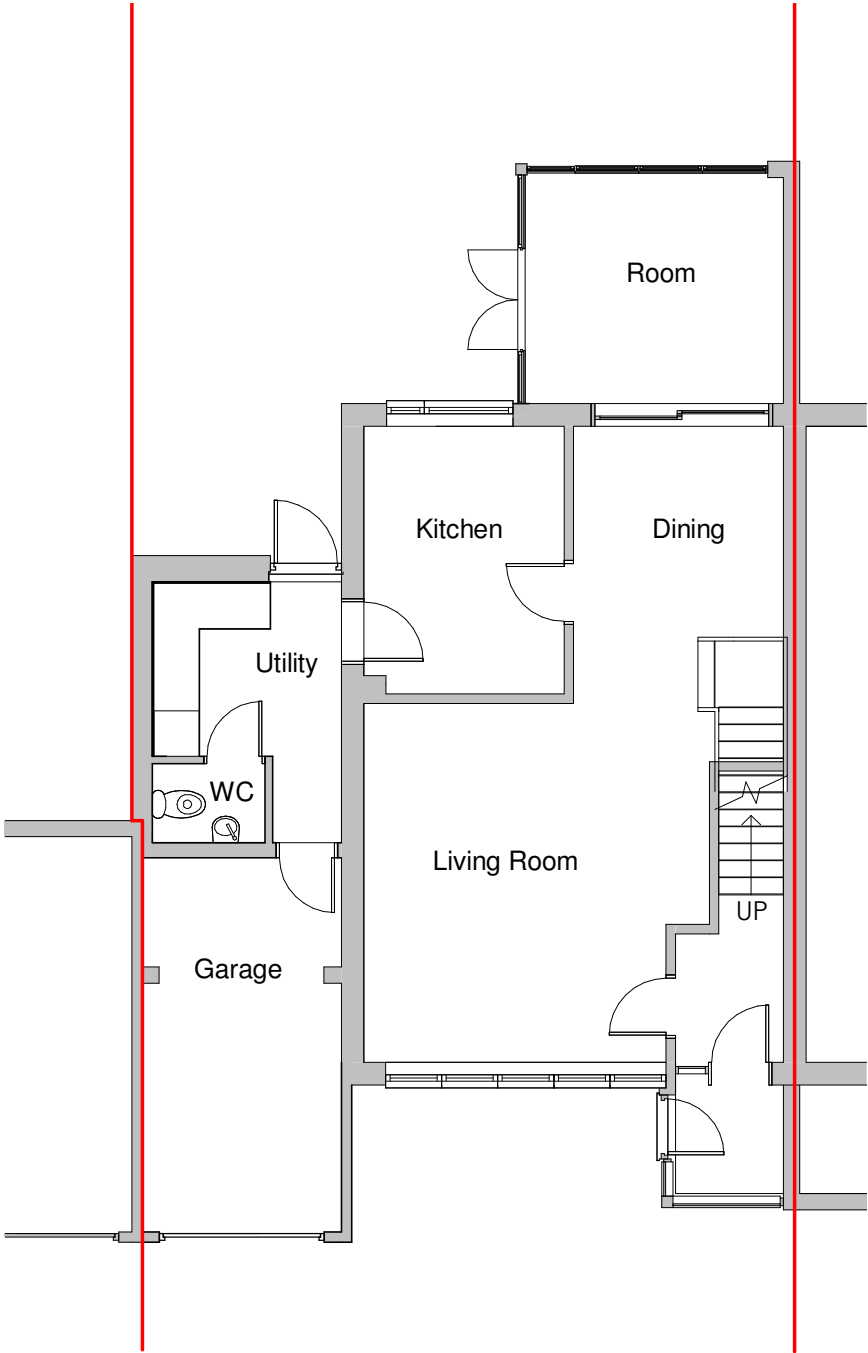


Ground Floor
1 : 100

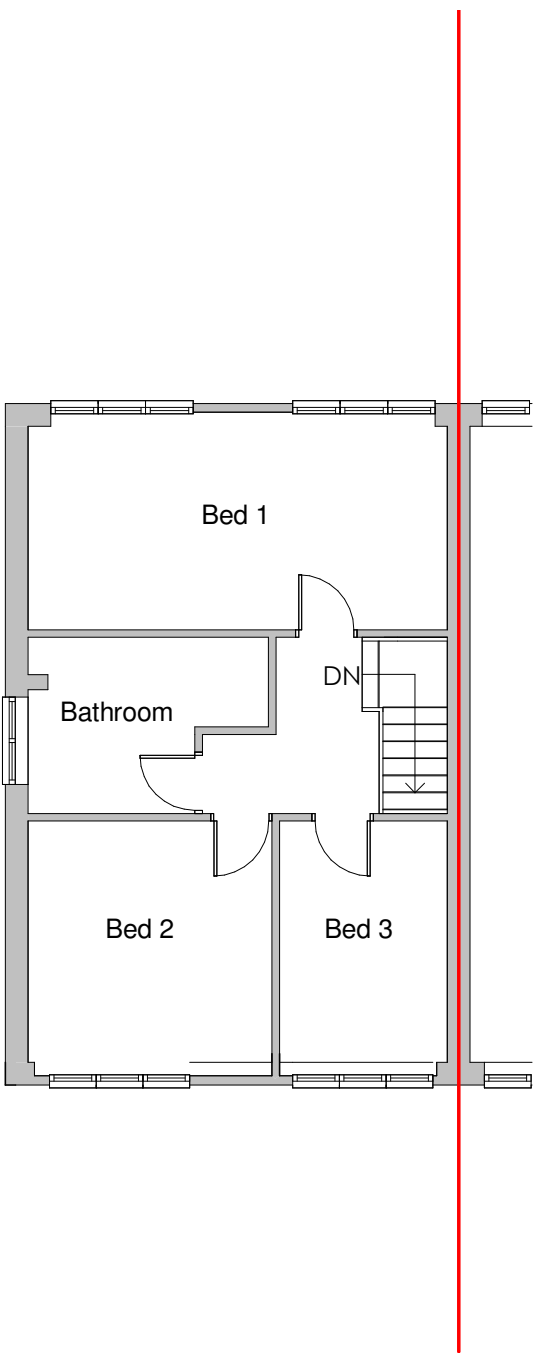

First Floor
1 : 100

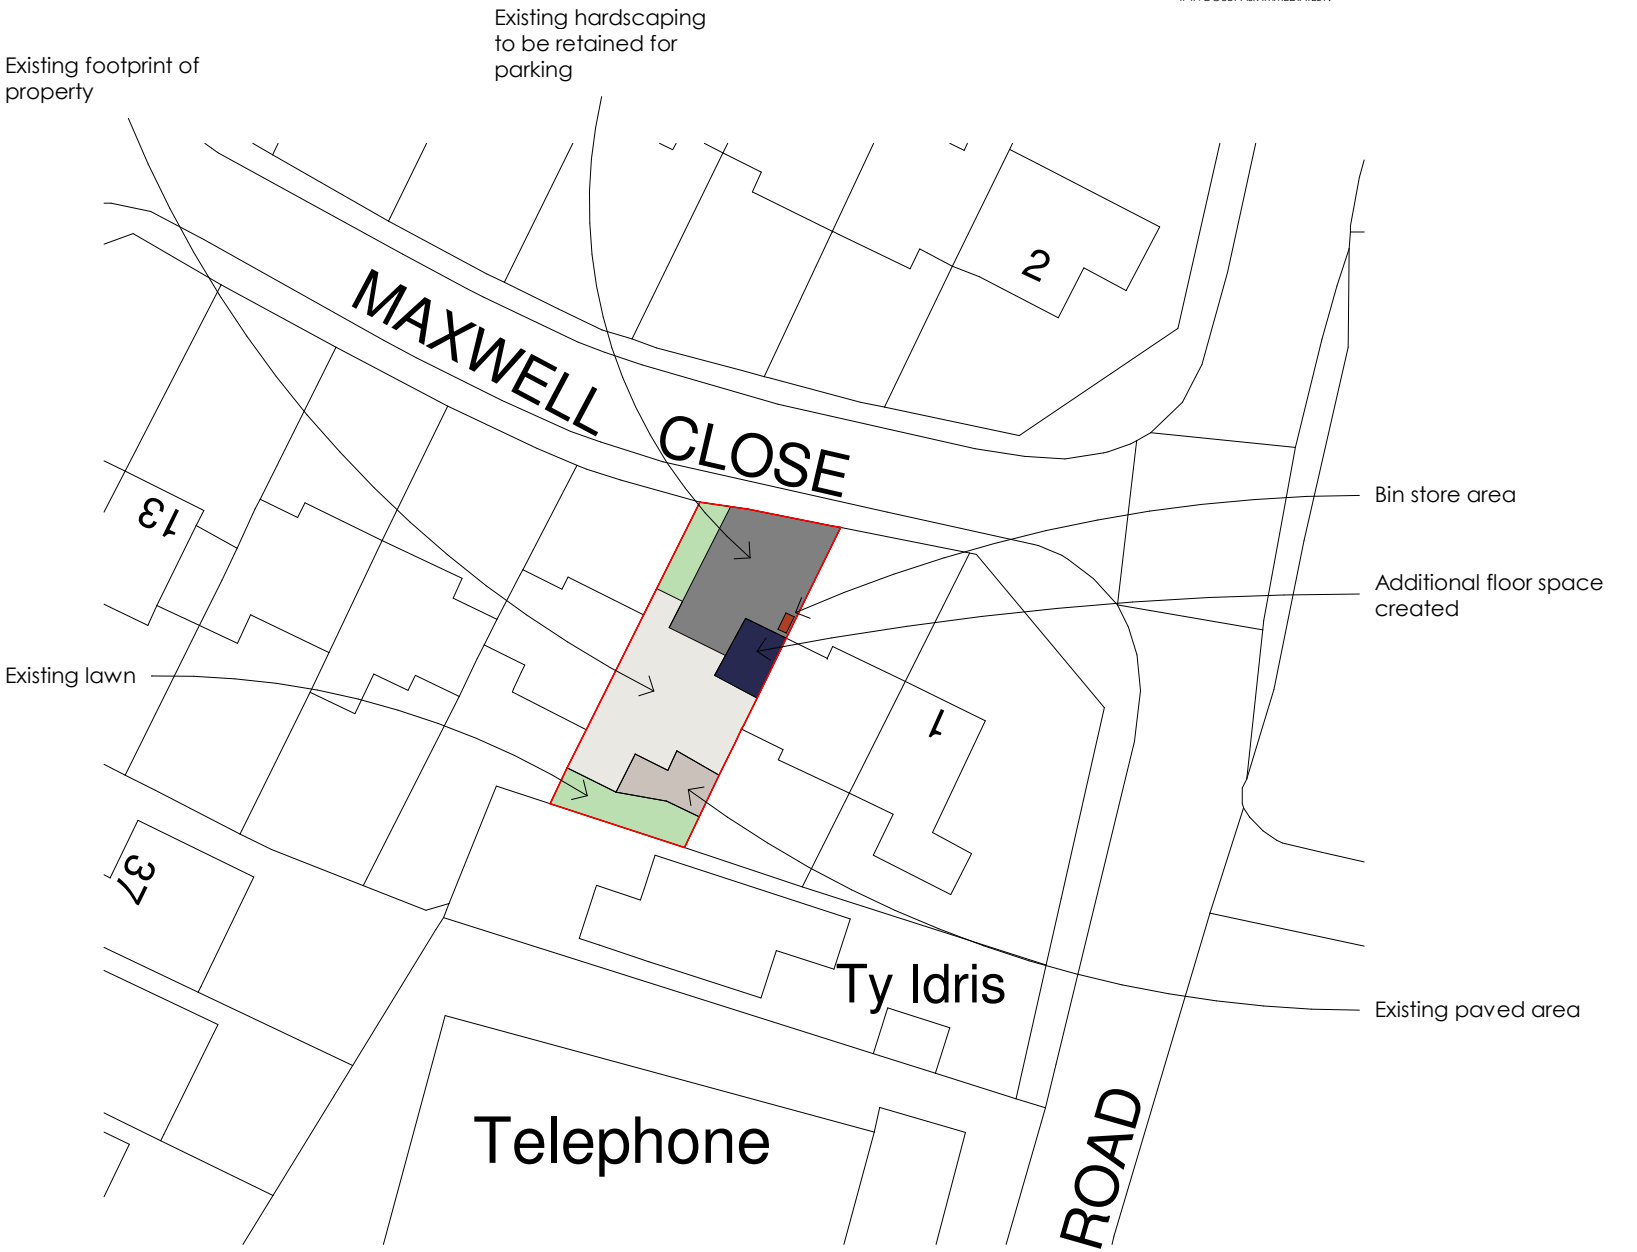

Proposed Site Plan
1 : 500

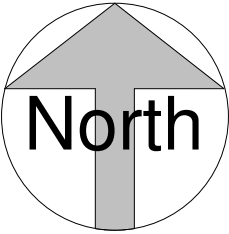

REV	DESCRIPTION	BY	DATE



OFF THE WALL - Architectural Services
1 The Woodlands, Chester Road,
Gresford, Wrexham LL12 8NU

offthewall_architectural
07772 113 971
cathy@offthewallarchitectural.com

Partnered with



CLIENT:
Mr & Mrs Wynn

ADDRESS:
5 Maxwell Close, Gresford

STAGE:
Planning Application

TITLE:
Proposed Site Plan and Floor Plans

SCALE AT A3: As indicated	DATE: 25/11/21	DRAWN: LJ	CHECKED: CO
PROJECT NO: OTW1235	DRAWING NO: PL01		REVISION: