
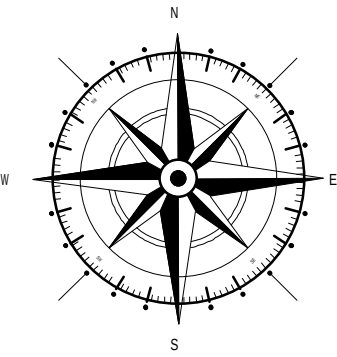


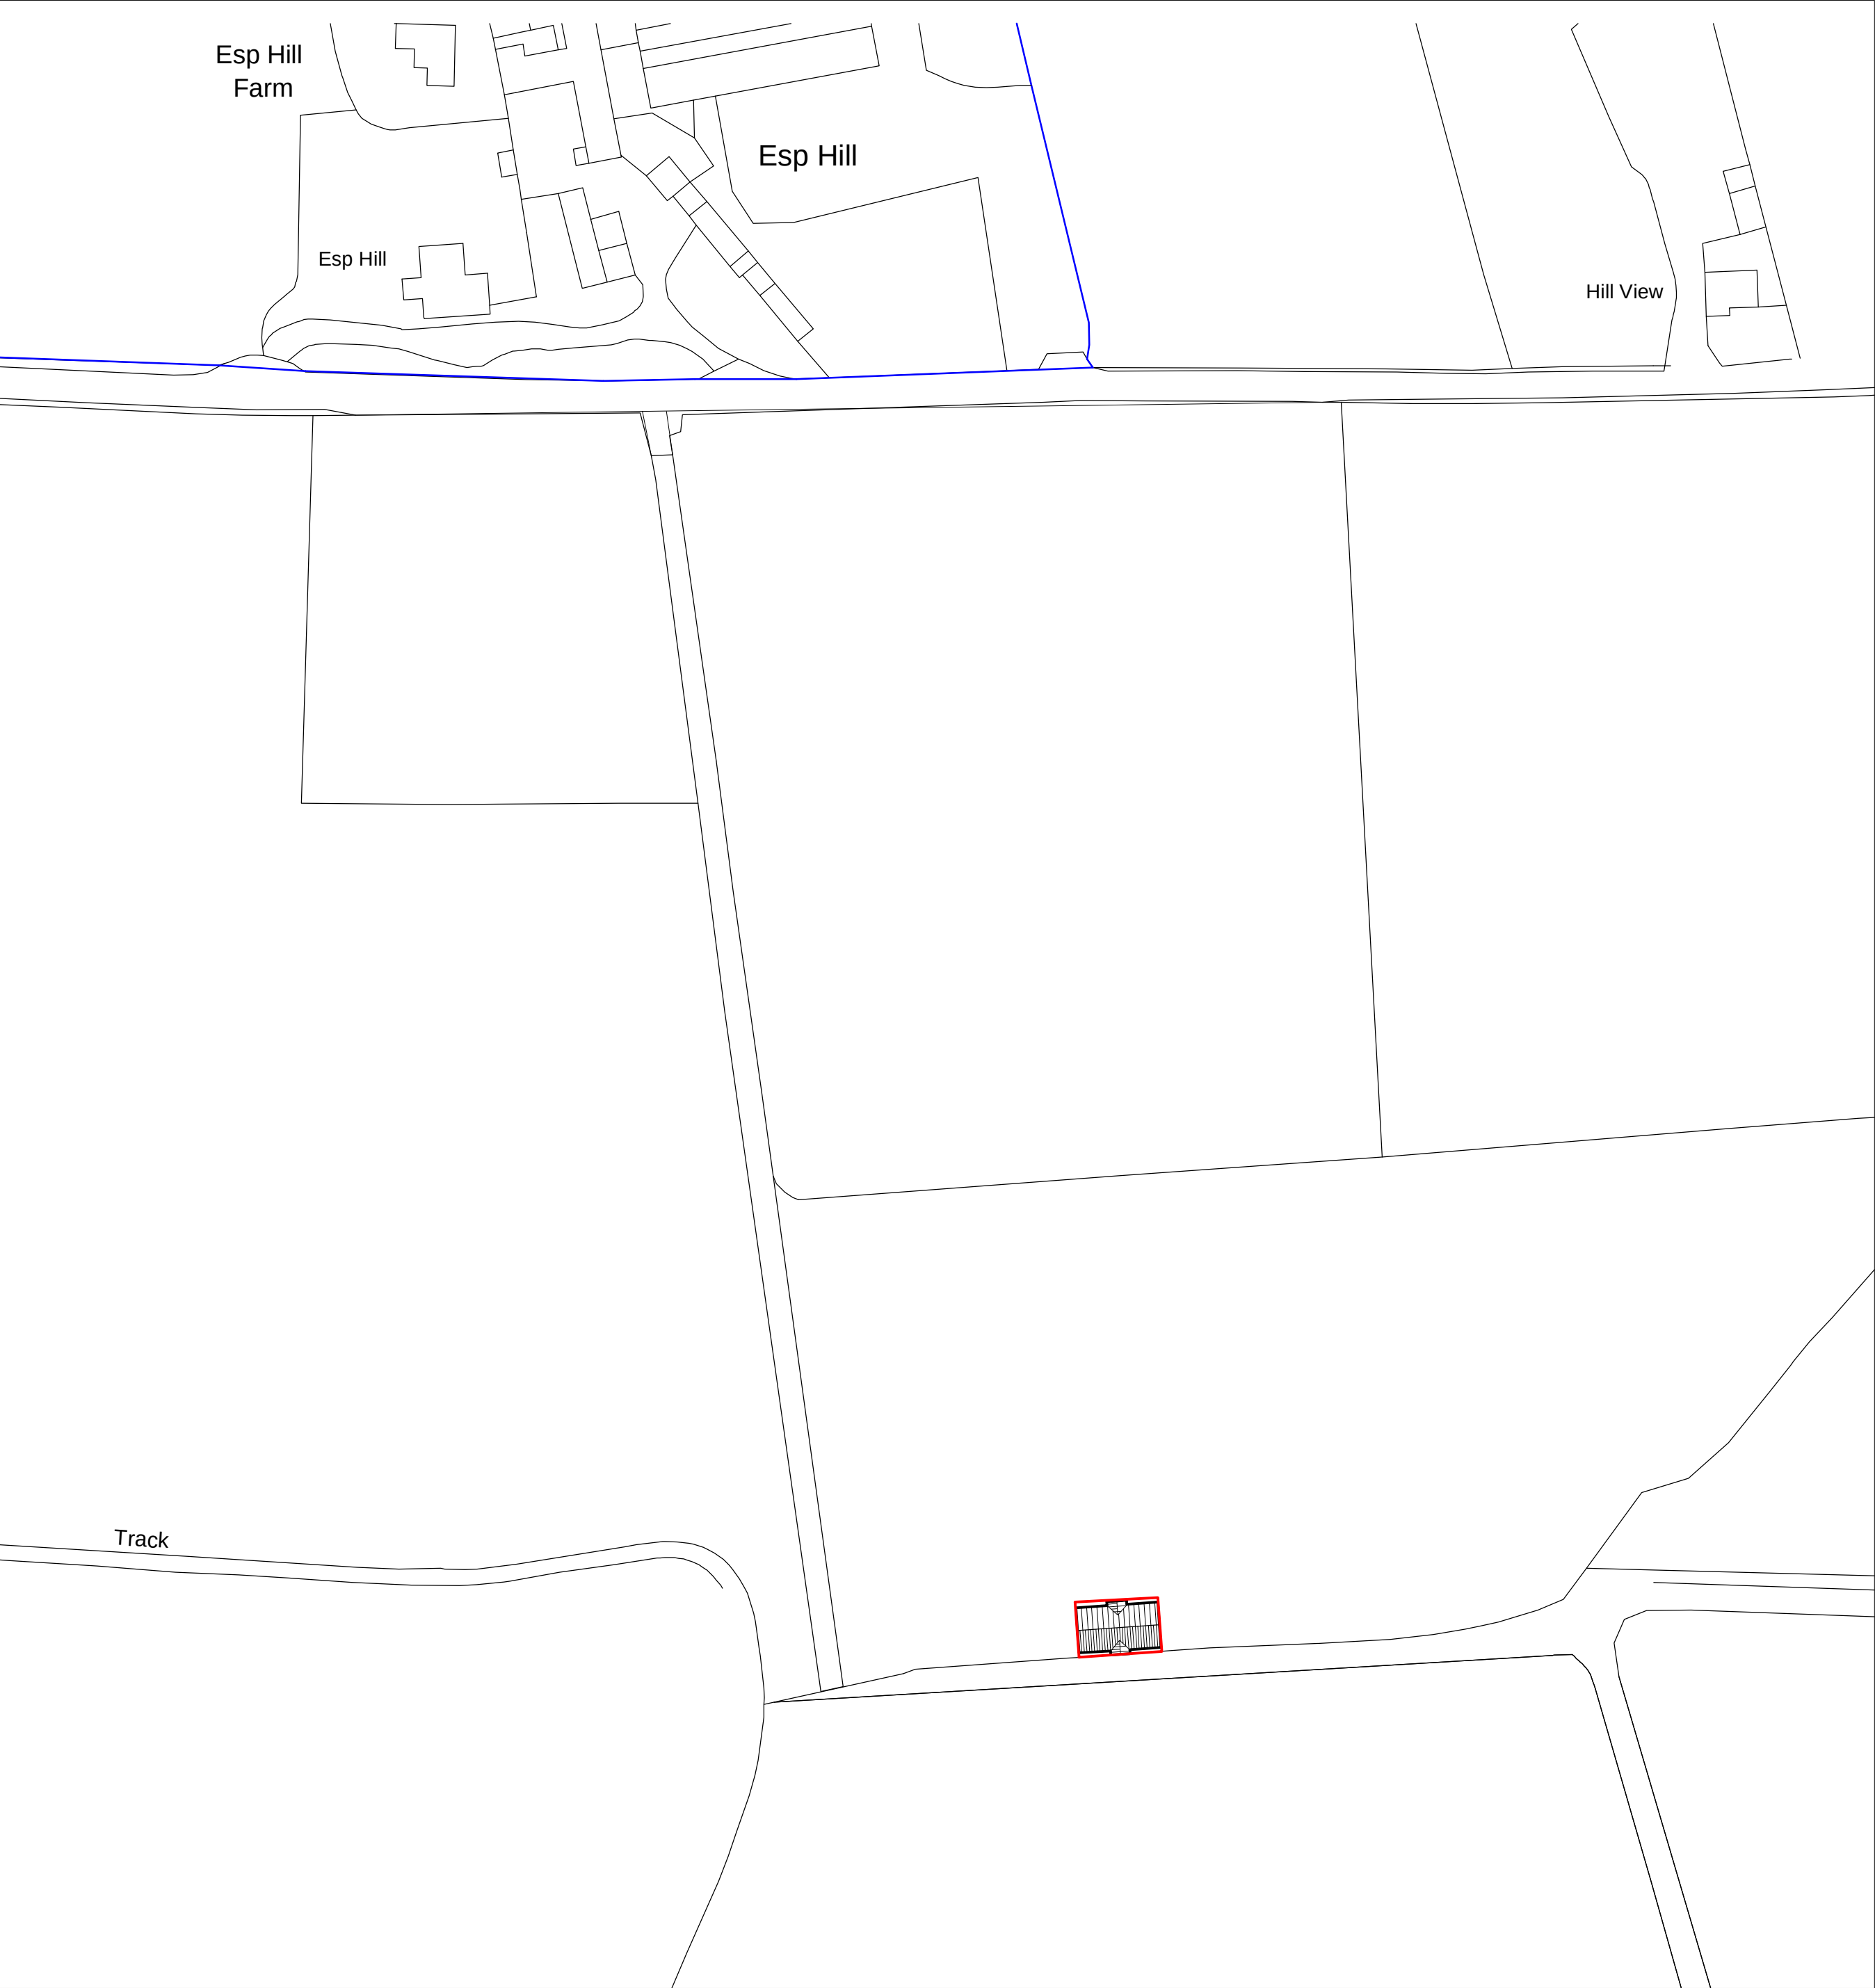

Rev	Date	Detail	Initial

Project:
 Replacement Pick your Own
 Facility at Bellis Brothers
 Garden Centre,
 Wrexham Road, Holt, Wrexham

Title: Planning:Site & Location Plan	Scale: (A2) 1:1000 & 1:2500
--	-----------------------------------

Drawn By: S Hatherall	Date: June 2021
--------------------------	-----------------------

Drawing No: B149/004	Sheet: 1 of 2
-------------------------	------------------

blueprint
 architectural services

partner
LABC

Office 3K4,
 Redwither Business Tower,
 Wrexham. LL13 9XT
 Tel: 01978 356500
 www.blueprintarchitectural.com
 © copyright all rights reserved

Site Plan 1:1000