



Notes



SOUTH WEST
ELEVATIONS AS PROPOSED (1/100 @ A1)

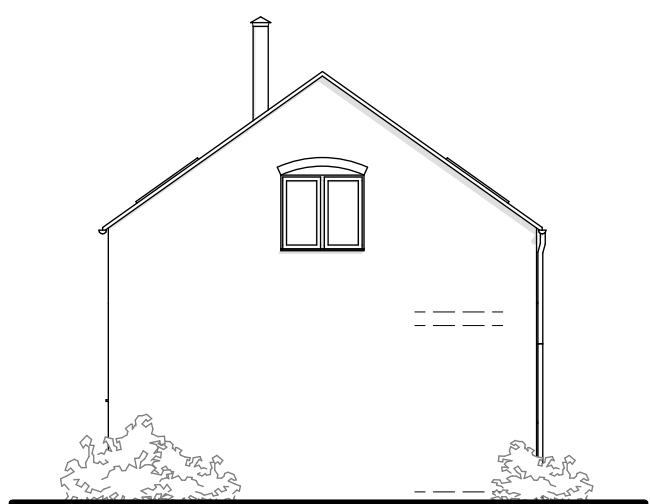


NORTH WEST

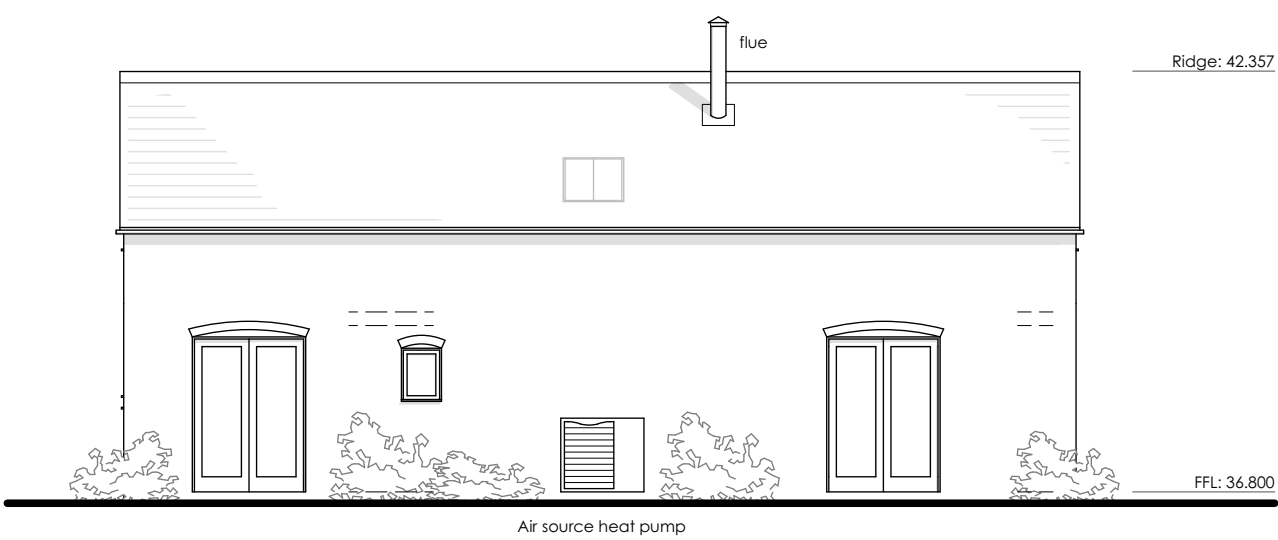


NORTH EAST



SOUTH EAST

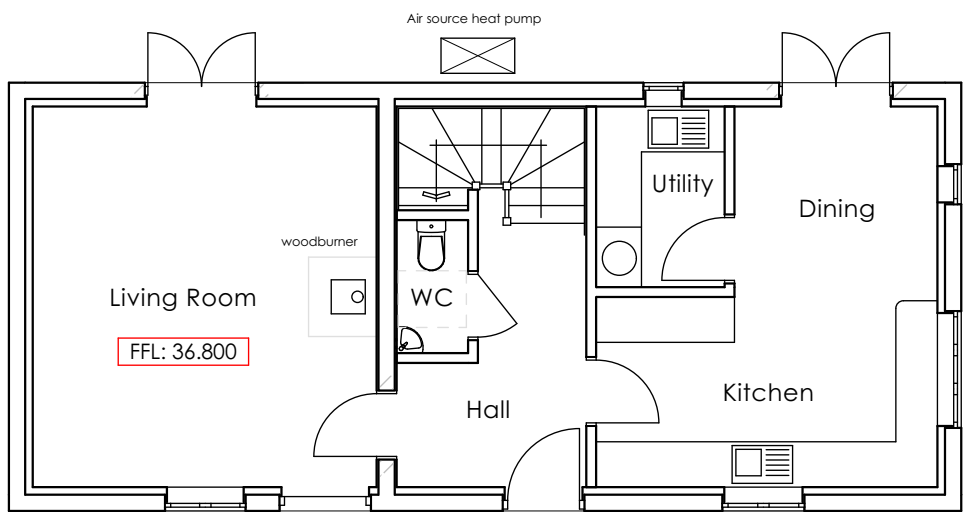

GROUND
FLOOR PLANS AS PROPOSED (1/100 @ A1)

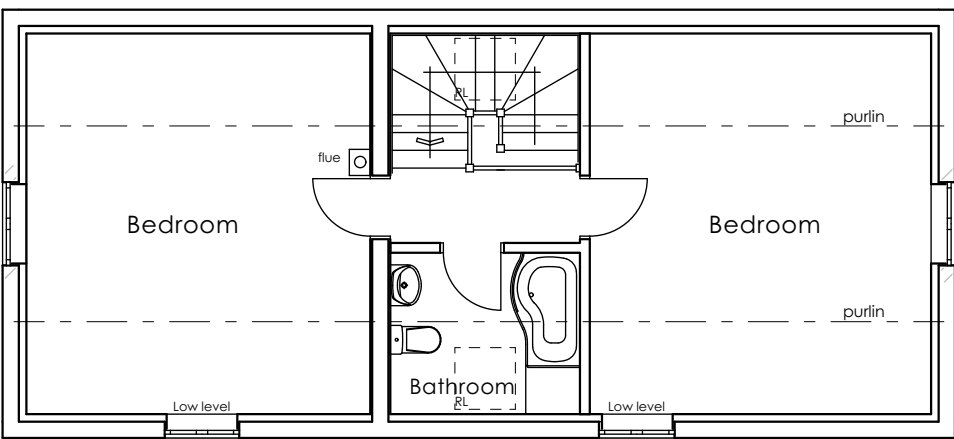

FIRST

Rev A	Reduction in openings/rooftops on North East elevation	April 2022
Revision	Description	Date
BLEAZARD & GALLETTA LLP BUILDING DESIGN AND CONSTRUCTION CONSULTANTS		
Maypole Court, 2 High Street, Wem, Shropshire, SY4 5AA Telephone: 01939 235 303 Fax: 01939 235 344 E-mail: info@bgukingconsultants.co.uk Web: www.bgukingconsultants.co.uk		
Project Location Halghton New Mill, Mill Lane, Hanmer, Nr Whitchurch, SY13 3DT		
Project Description Conversion of Barn to Dwelling		
Client Mr P. Taylor		
Drawing Plans and Elevations As Proposed		
Scale 1:100 @ A1		Date Jan 2022
Drawing Number 2032 D 11A		
THE COPYRIGHT OF THIS DRAWING IS VESTED IN BLEAZARD AND GALLETTA LLP AND CANNOT BE COPIED OR REPRODUCED IN WHOLE OR IN PART WITHOUT THEIR WRITTEN CONSENT. DO NOT SCALE FROM THIS DRAWING. REPORT ANY ERRORS IMMEDIATELY.		