




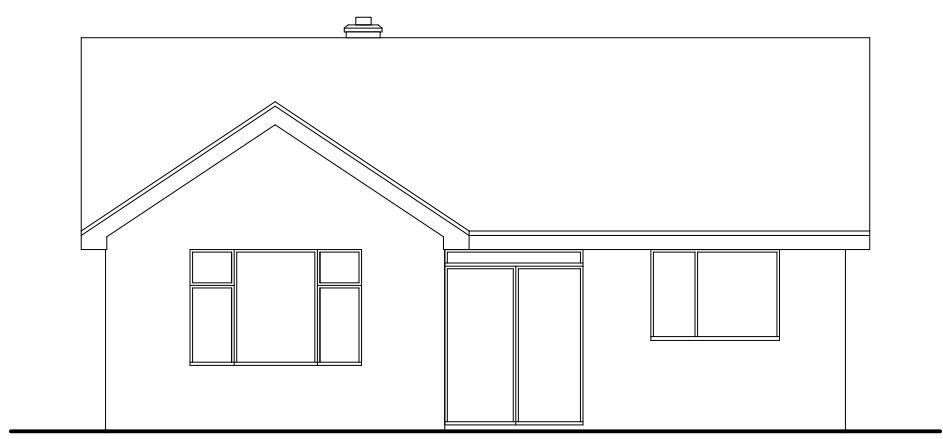

Front Elevation 1:100

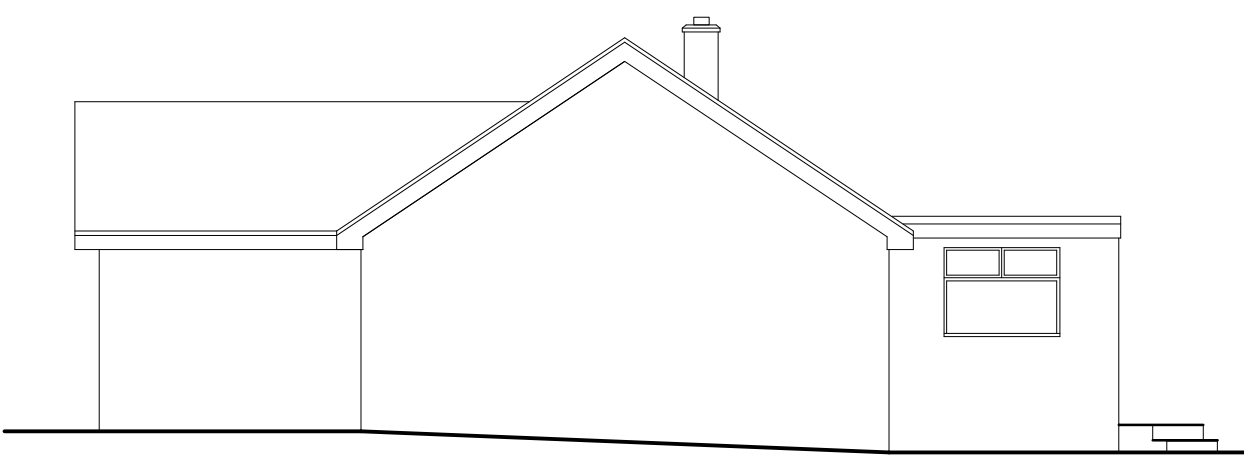


Side Elevation 1:100

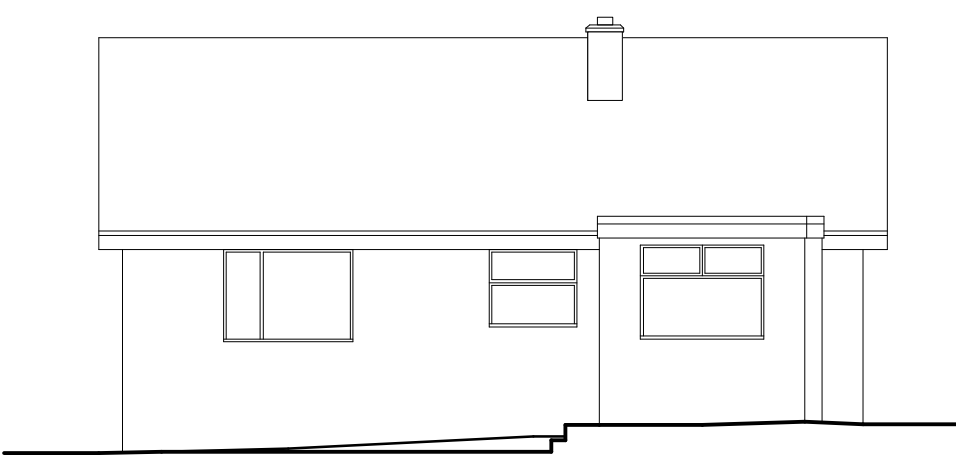

Rear Elevation 1:100



Side Elevation 1:100

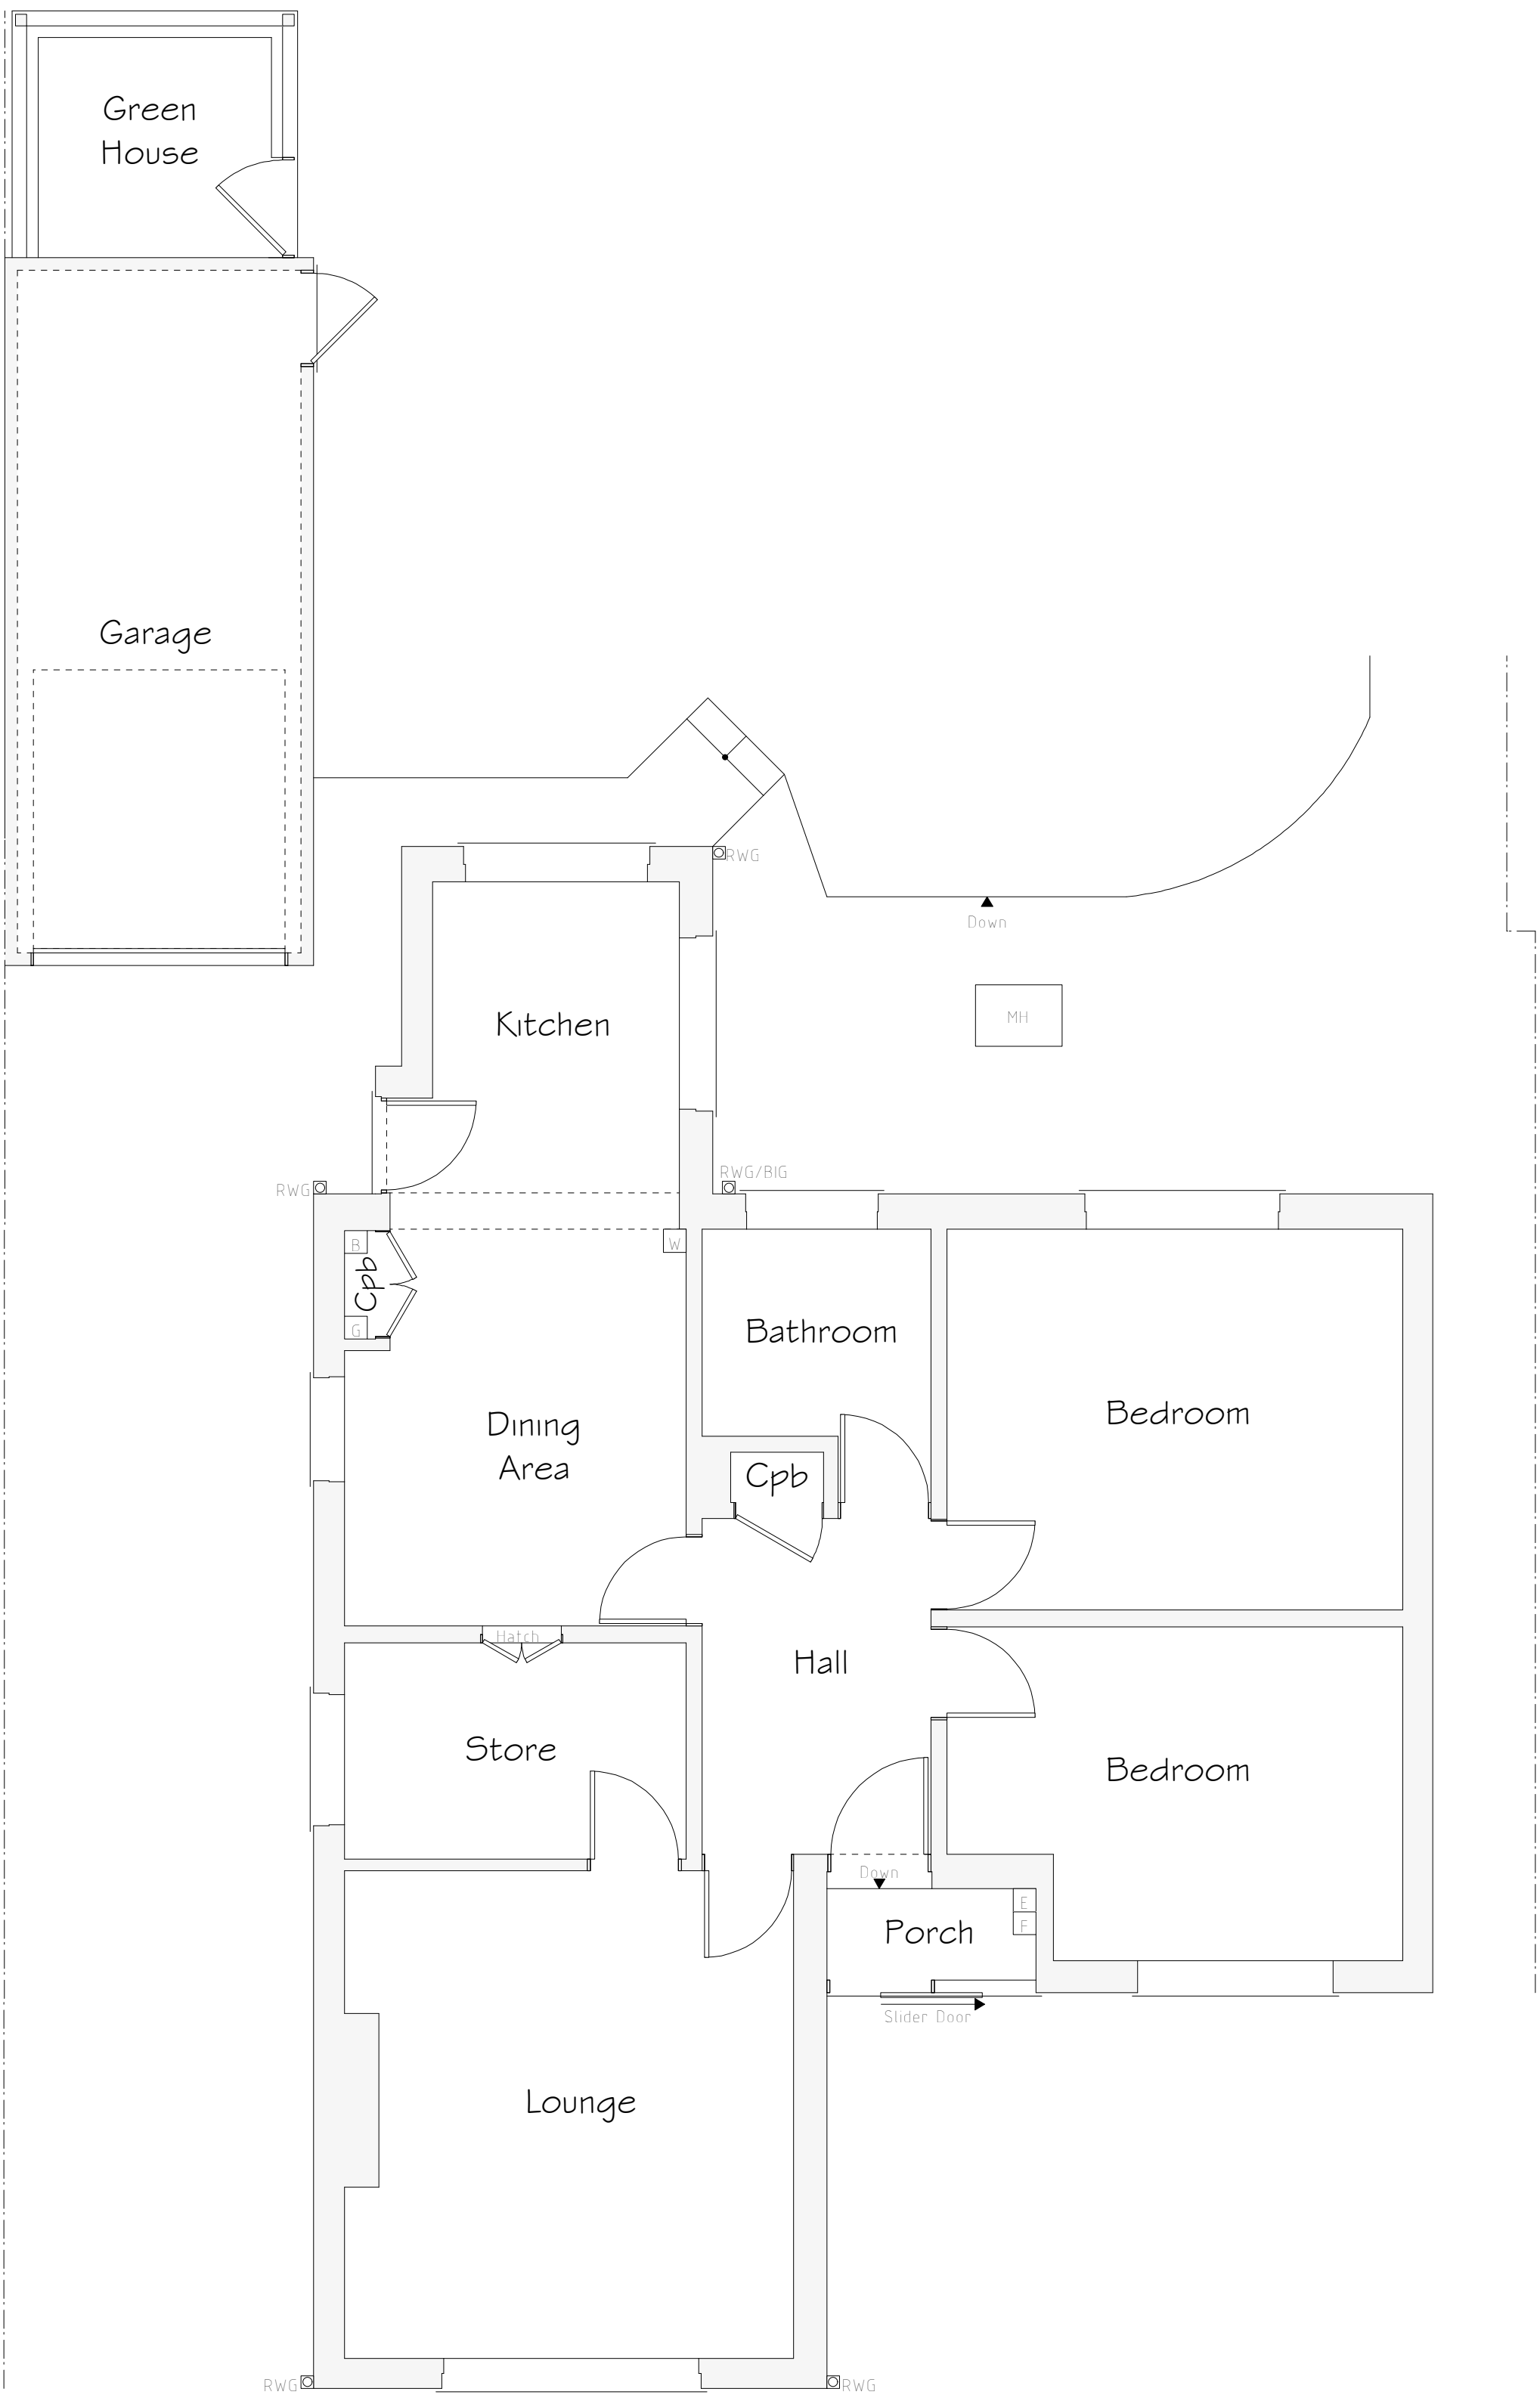

Ground Floor Plan 1:50

Services Key			
	Existing Boiler Position		
	Existing Gas Meter Position		
	Existing Electric Meter Position		
	Existing Fuse Box Position		
	Existing Stopcock Position		
	Existing Man Hole Position		
	Existing Rain Water Gully (RWG) Position		
	Existing Back Inlet (BG) Gully Position		

Rev	Date	Detail	Initial

Project: Proposed Alterations to, 2 Sussex Gardens, Wrexham, LL11 2YB.	
Title: Existing	Scale: (A1) 1:50 # 1:100
Drawn By: E.M.Jackson	Date: Sep 2020
Drawing No: VO14/001	Sheet: 1 of 1

blueprint
architectural services

LABC partner

Office 3K4,
Redwither Business Tower,
Wrexham. LL13 9XT
Tel: 01978 356500
www.blueprintarchitectural.com
© copyright all rights reserved