




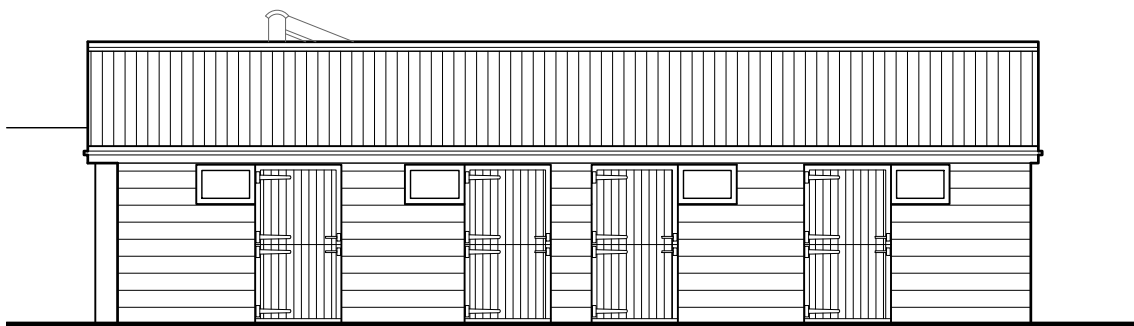


North elevation 1:100

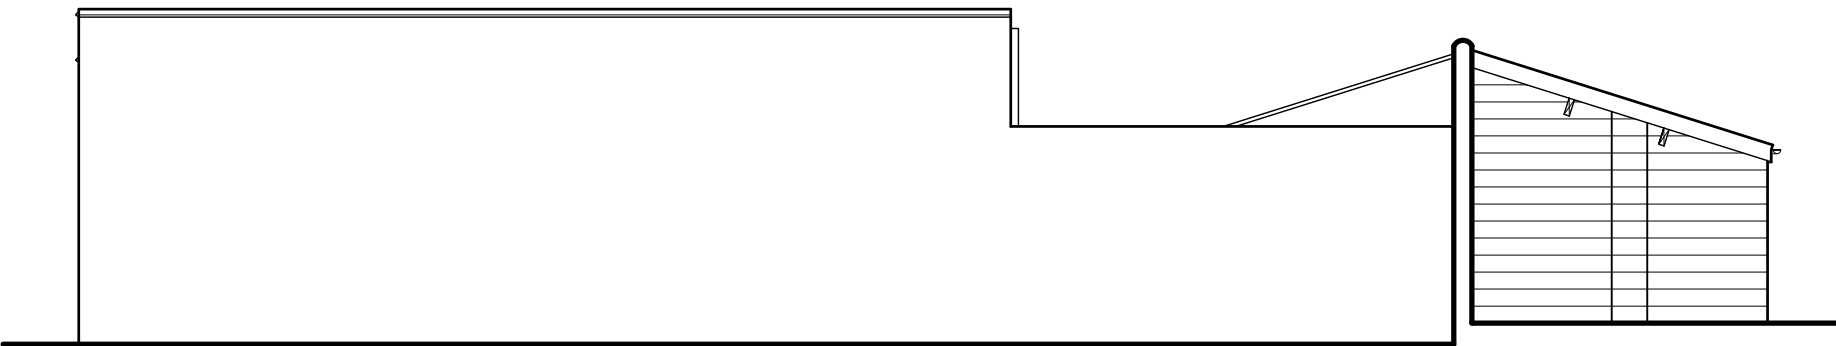


East elevation 1:100

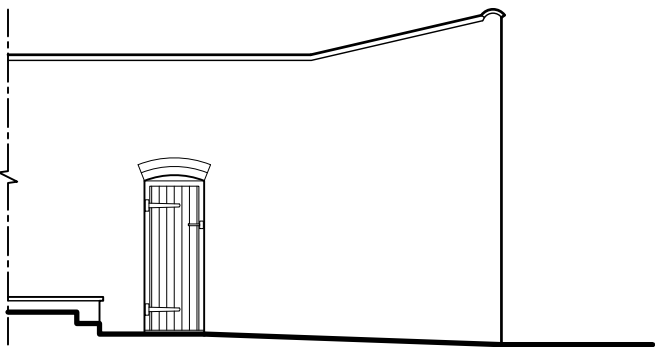

South Entrance elevation 1:100

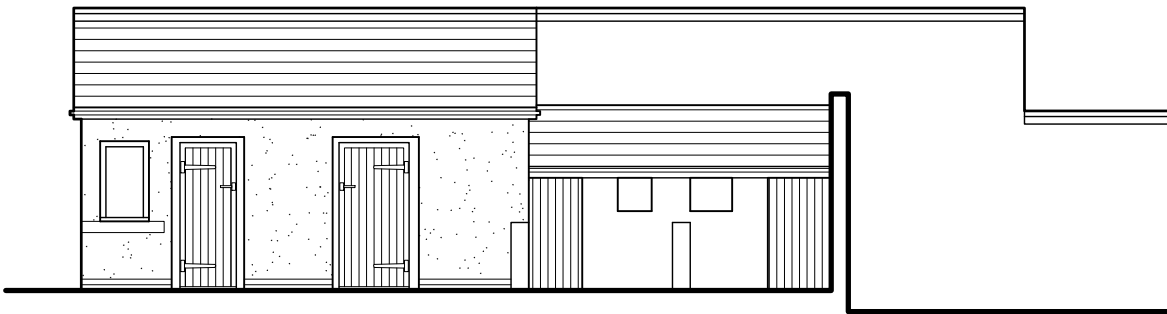

South elevation 1:100

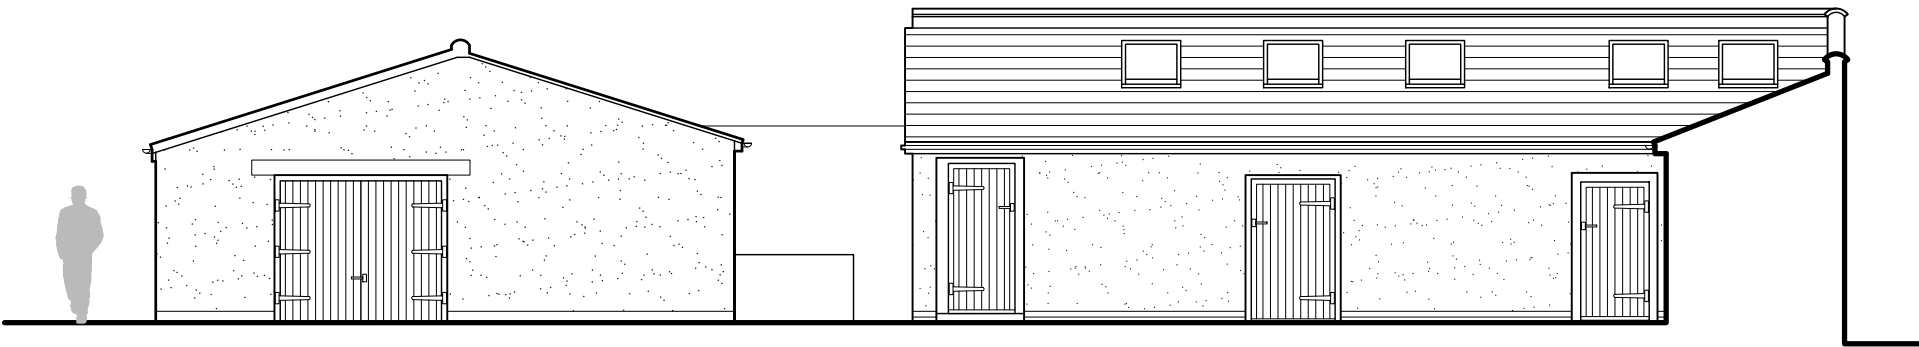

West elevation 1:100

As Existing



HDS Architectural Services, The Foundry,
15 Yorke Street, Wrexham
LL13 8LW
Tel (01978) 345250
www.hdsarchitectural.co.uk

Project; Proposed Annex at Plas Eyton, Eyton, Wrexham, LL13 0YD	
Title; As Existing Elevations	Scale (A3); 1:100
Dwg No; OBPE/PD/02	Date; 20.04.22
Revision;	