
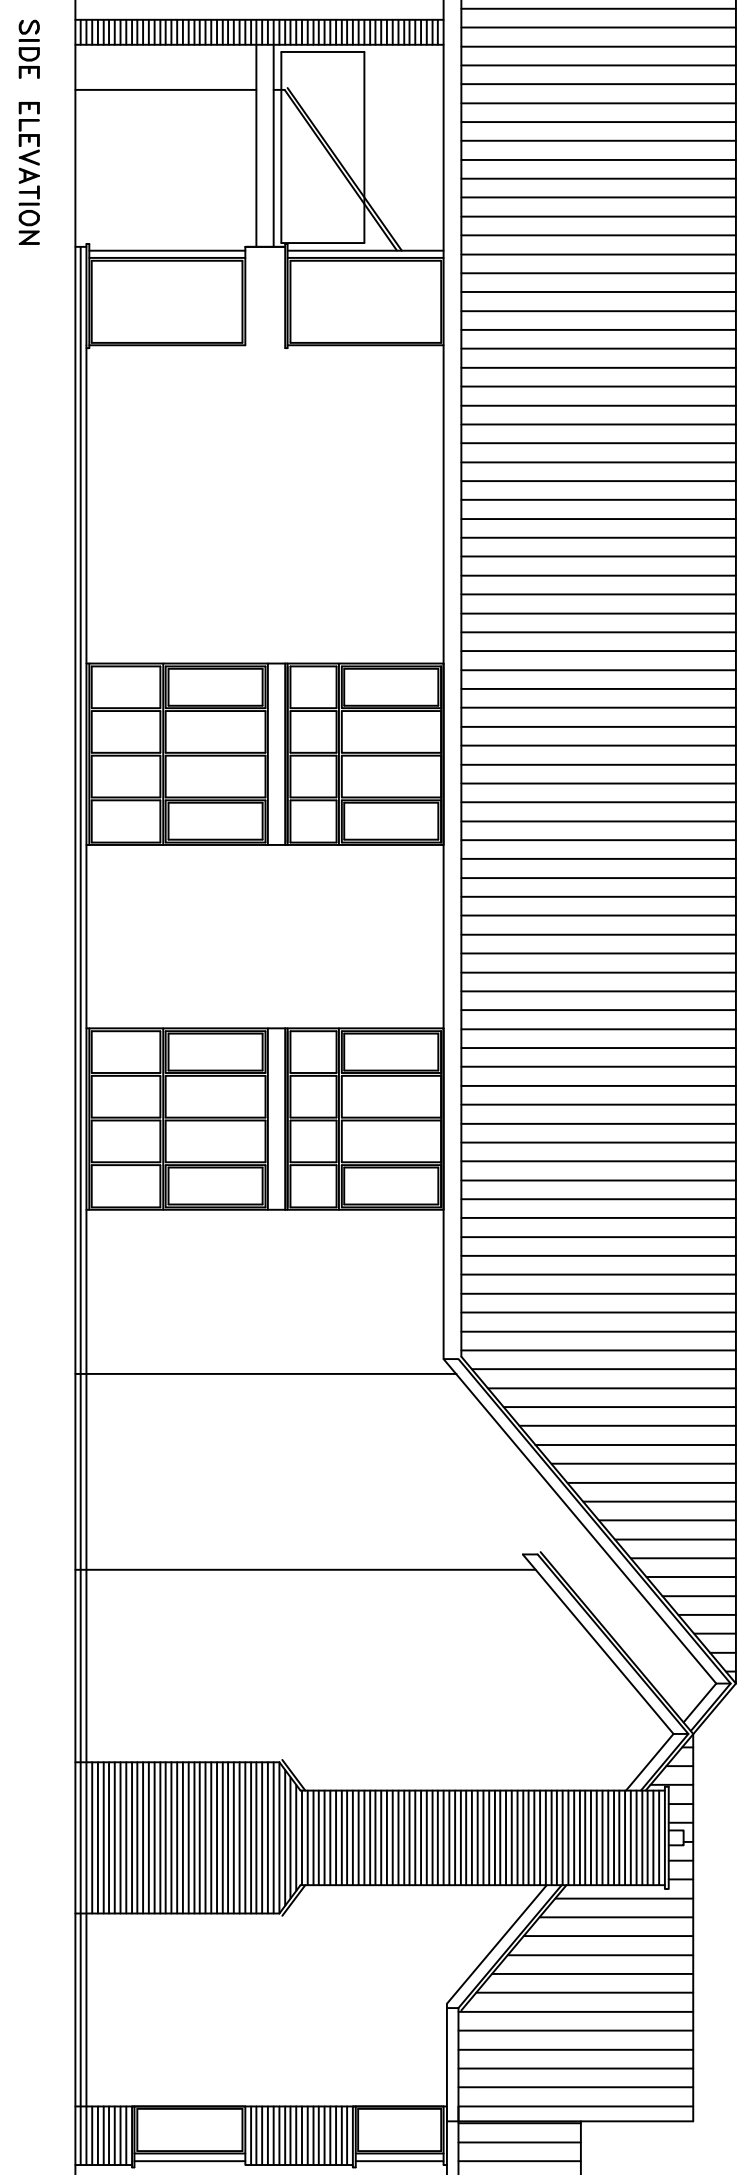
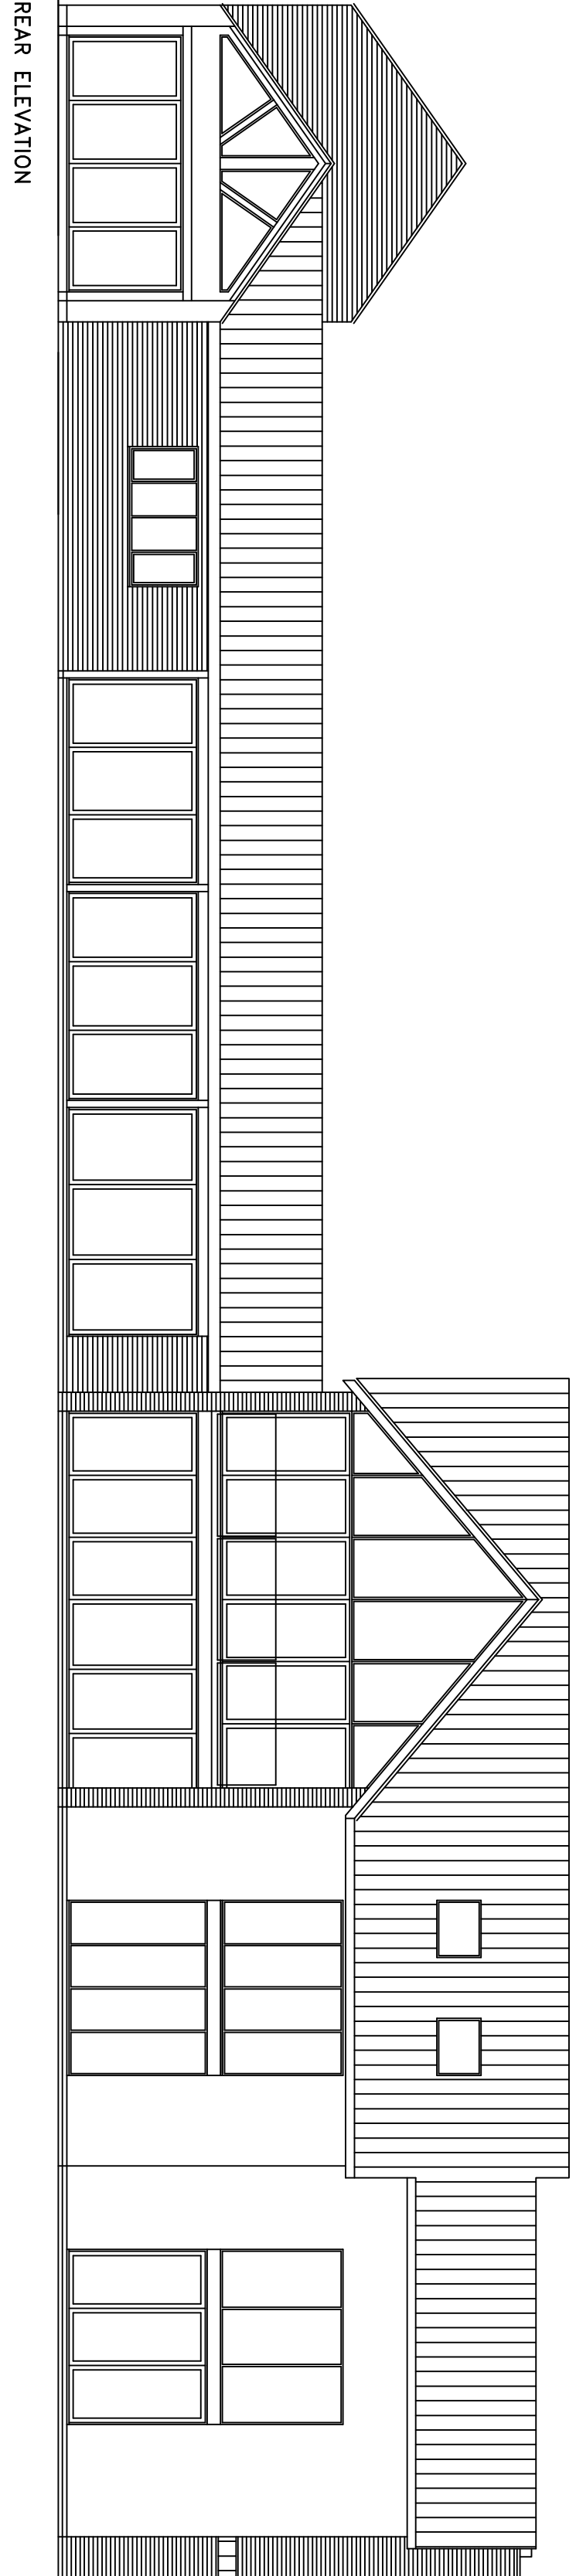
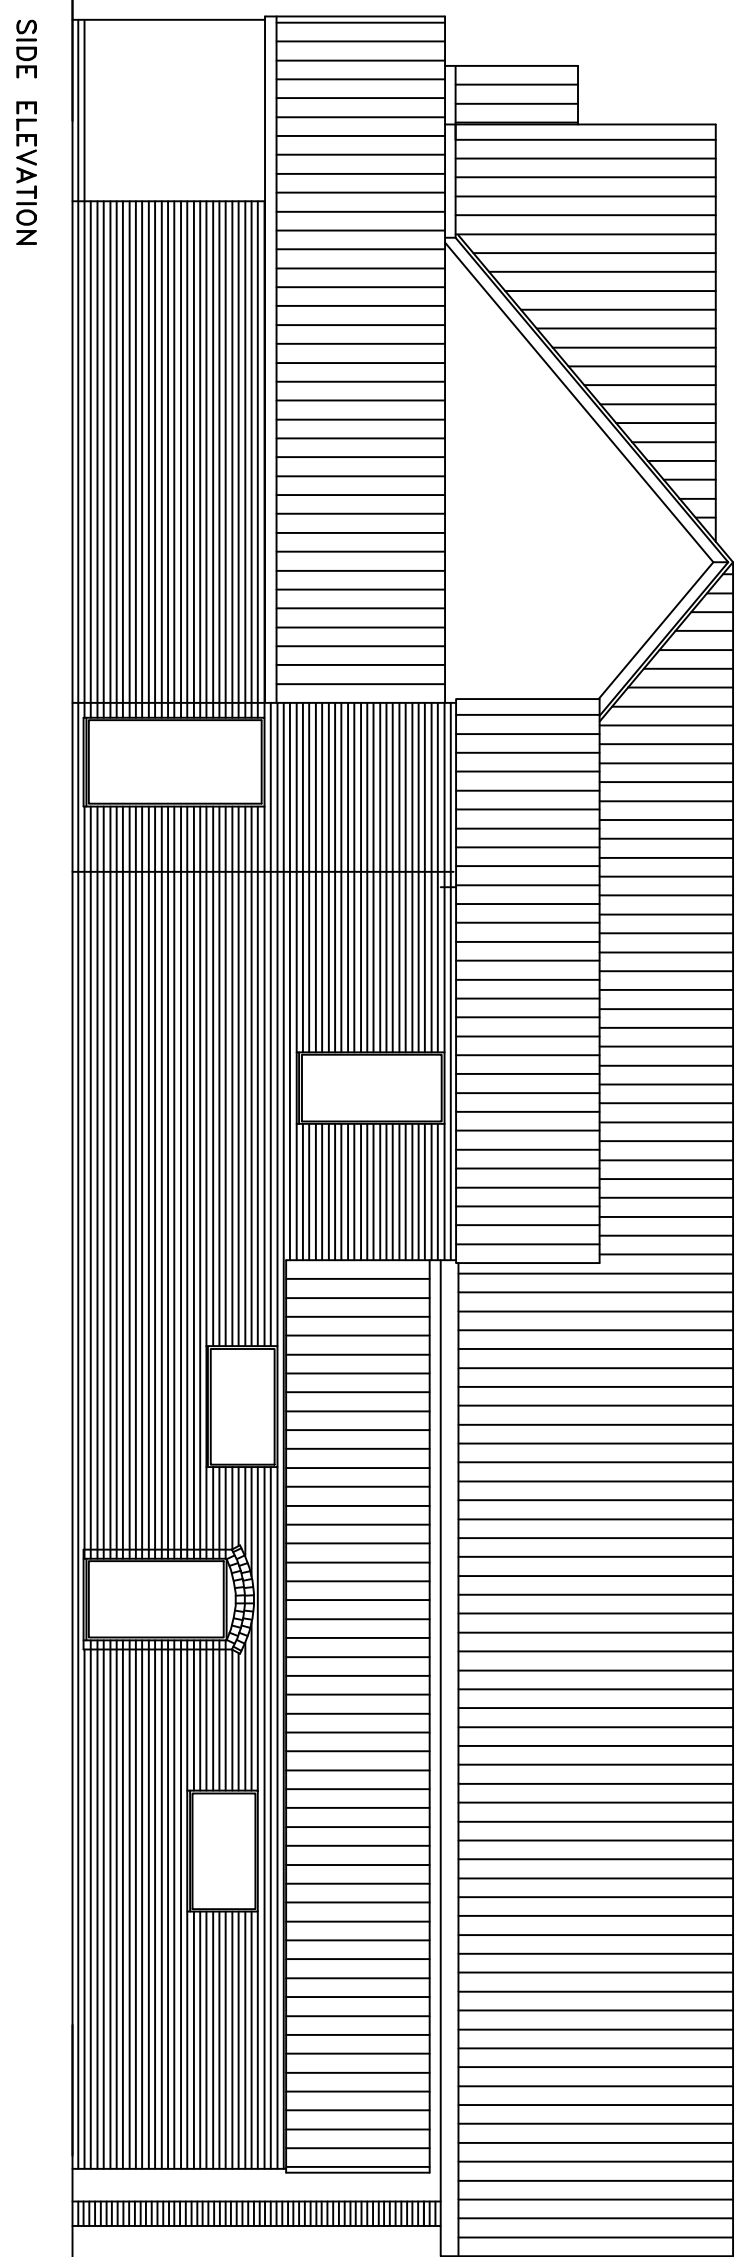
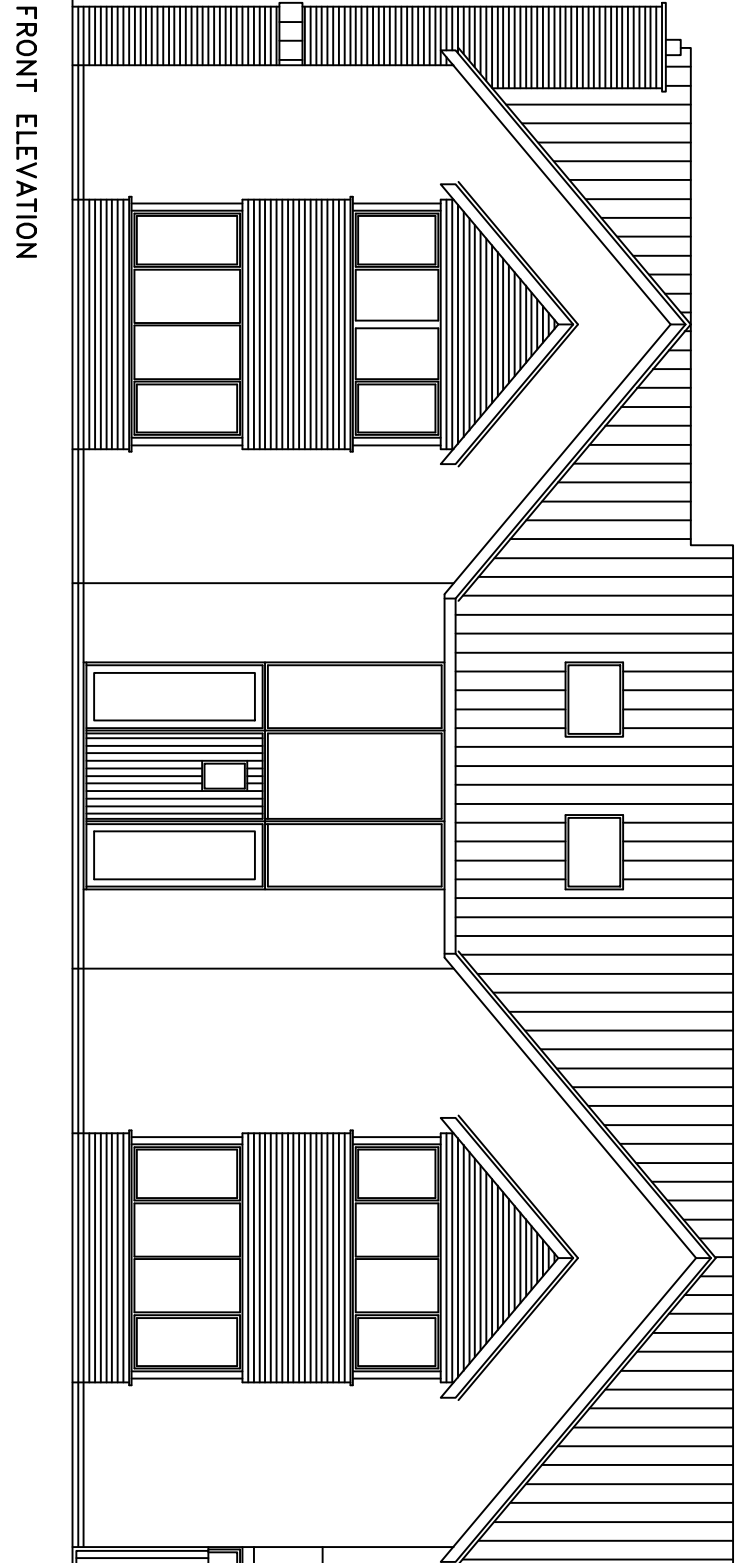
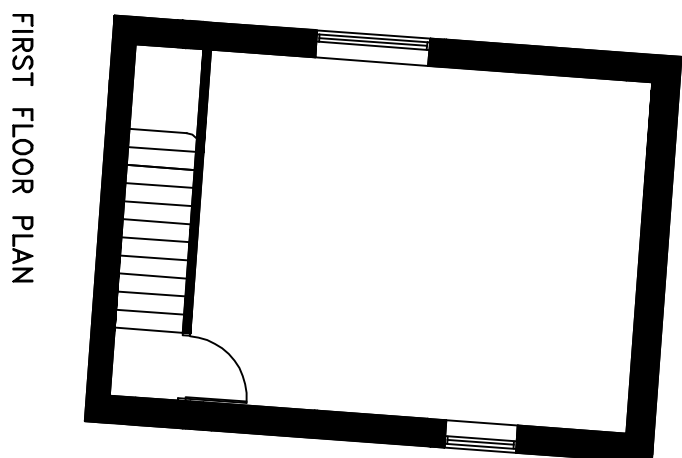


The content of this drawing is subject to the provision of the Copyright Act 1988. It is to be used for the purpose for which it was created and no other use without the written permission of the Architect. Any use of this drawing for any other purpose without the written permission of the Architect is a breach of the Copyright Act 1988 and may be a criminal offence under the provisions of the Copyright Act 1988.

NOTES:

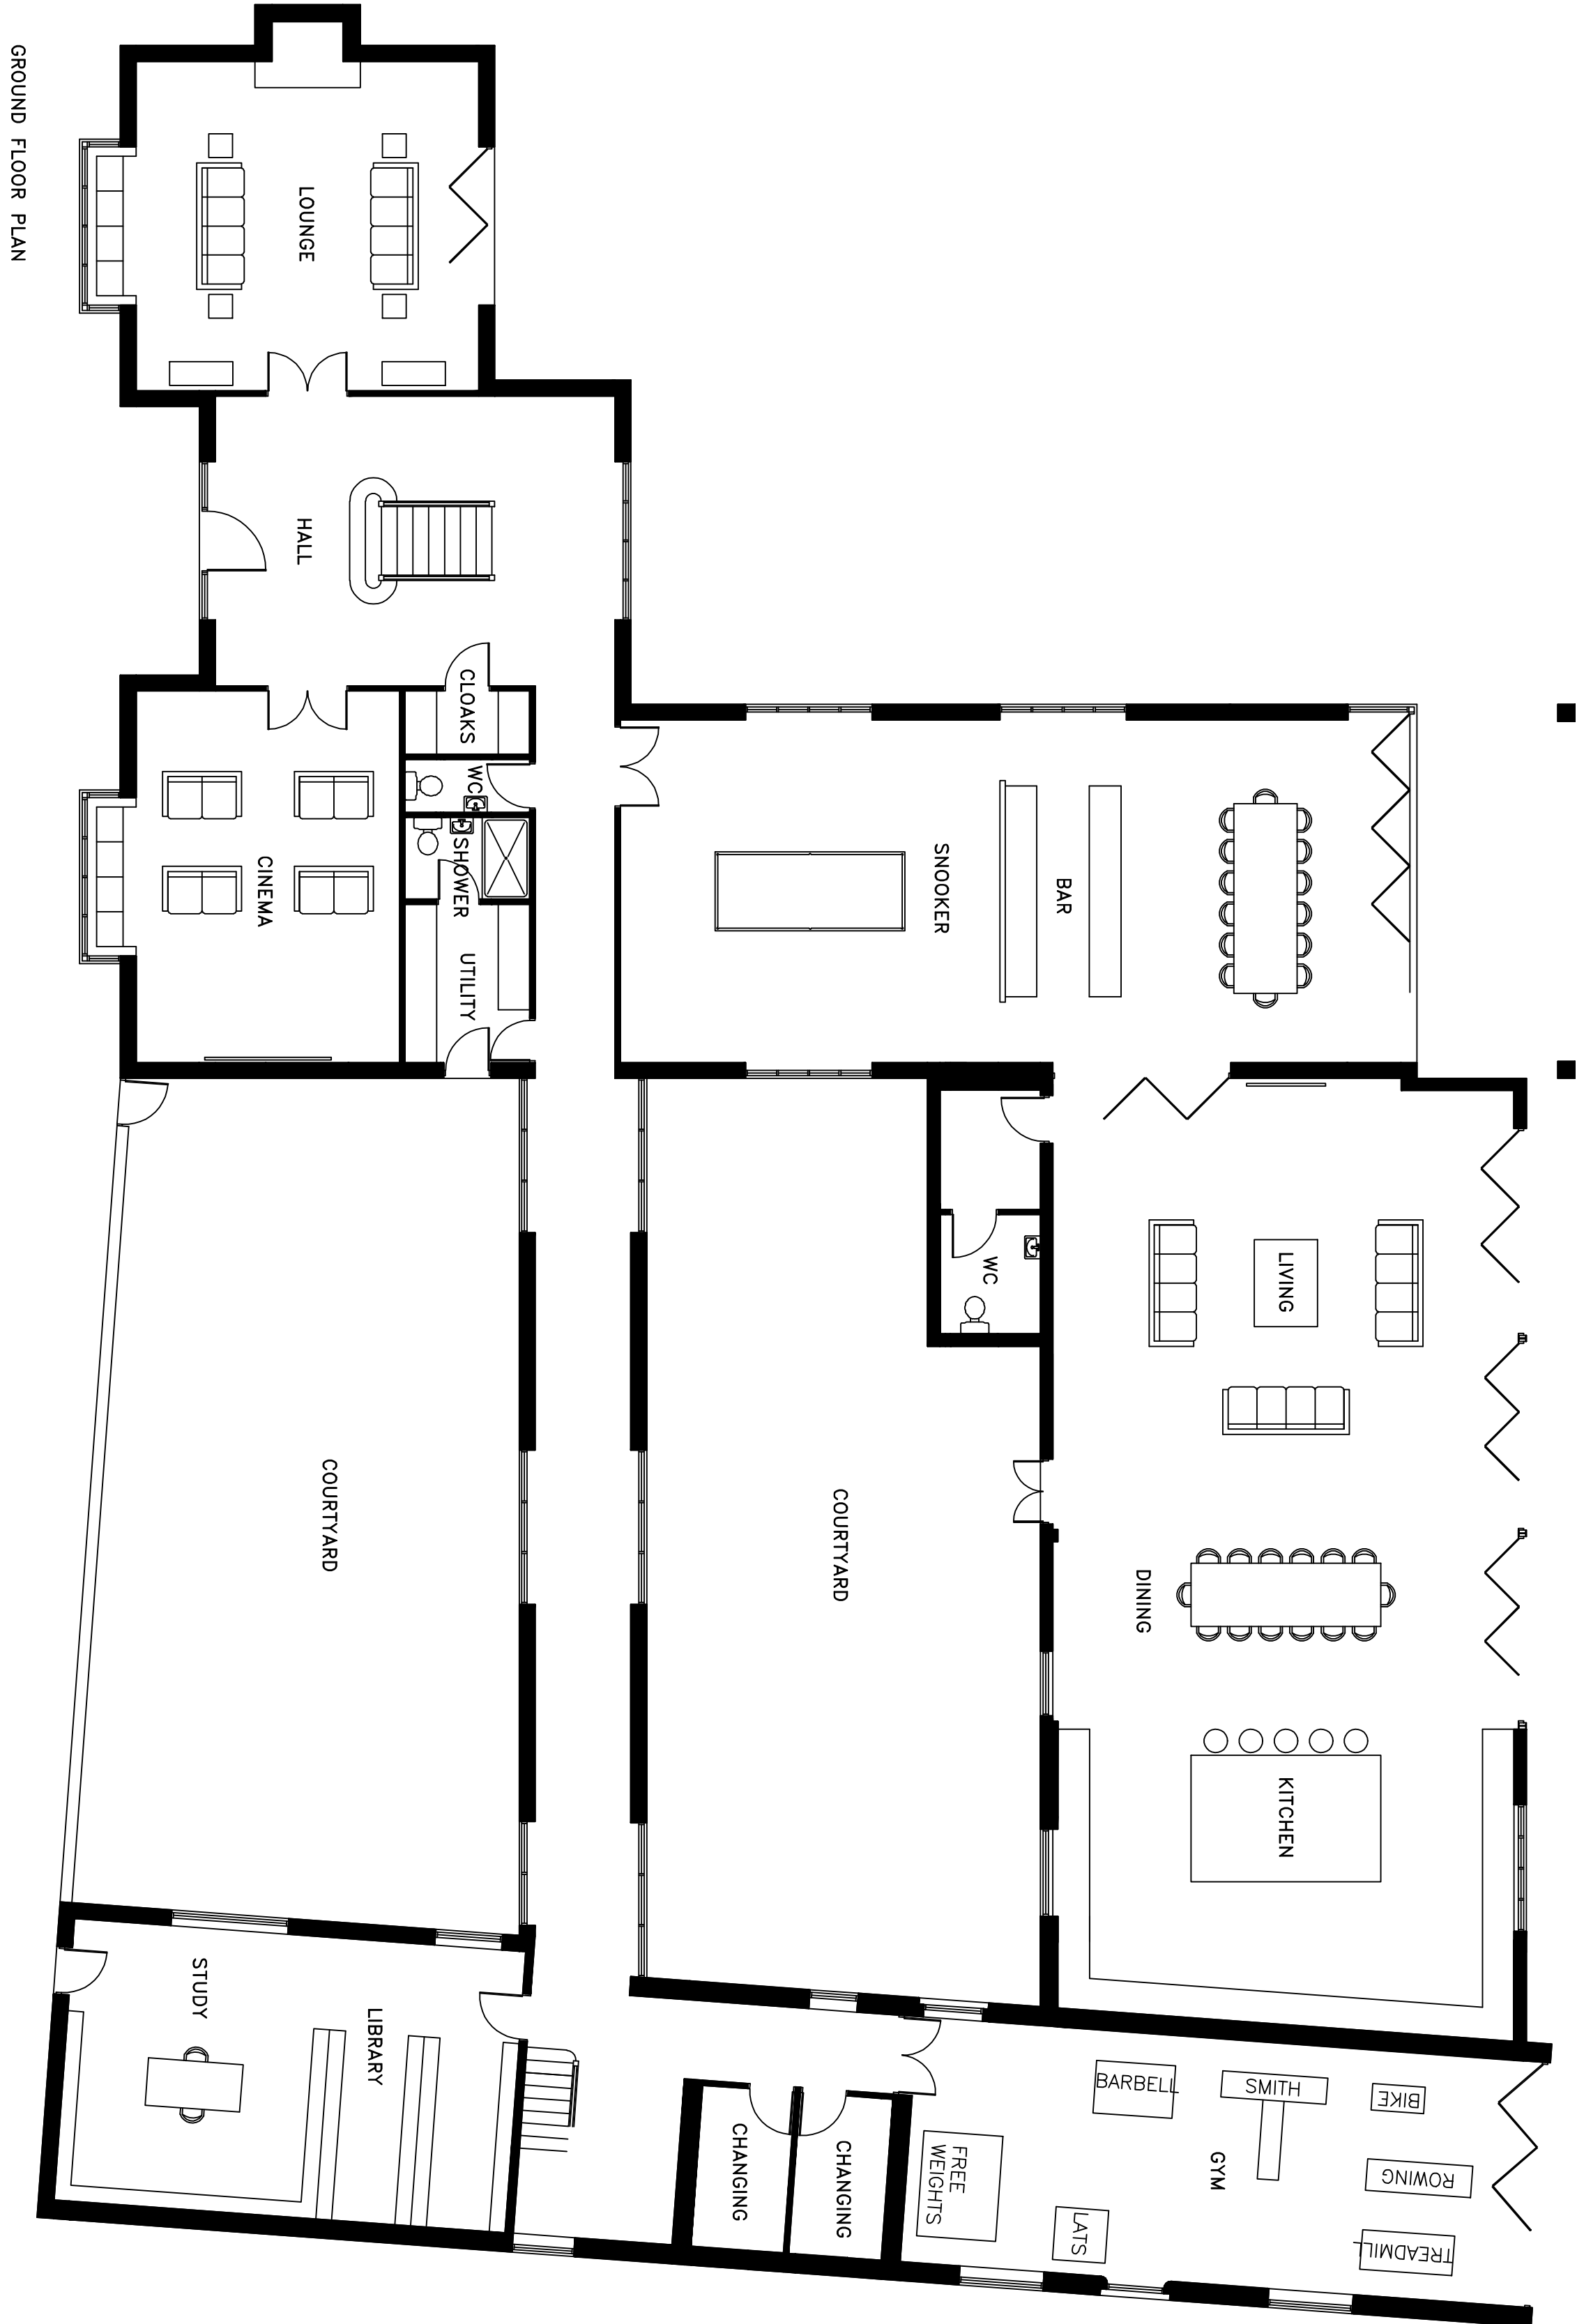

DESCRIPTION	DATE	REV
ARCHITECTURE AND DESIGN		
CLIENT: GORSE FARM, WORTHENBURY.		
JOB TITLE: PROPOSED FLOOR PLANS AND ELEVATIONS		
DRAWING TITLE: F1705		
DATE: MAR 22	DRAWN BY: JP	
SCALE: 1:100		
DRAWING NUMBER: F1705		
REV: 02		