

A B C D E F G H I J K L M N

Revision
B


A021/007/P/11

DRAWING No.


NOTES

1. ALL DIMENSIONS ARE IN MILLIMETRES.
2. DO NOT SCALE DIMENSIONS FROM DRAWINGS.
3. THIS DRAWING IS TO BE READ IN CONJUNCTION WITH ALL OTHER DRAWINGS AND DOCUMENTS. THE USER SHOULD CONSULT THE DRAWING REVISIONS FOR ANY CHANGES.
4. THE USER SHOULD CHECK AND VERIFY ALL DIMENSIONS ON SITE PRI TO COMMENCEMENT OF CONSTRUCTION WORKS.
5. THE ENGINEERING ARCHITECT SHOULD BE CONTACTED IMMEDIATELY IF ANY DIMENSIONS USED IN THE DESIGN AND DRAWING PREPARATION DIFFER TO THOSE FOUND ON SITE.


DO NOT SCALE DIMENSIONS FROM DRAWING

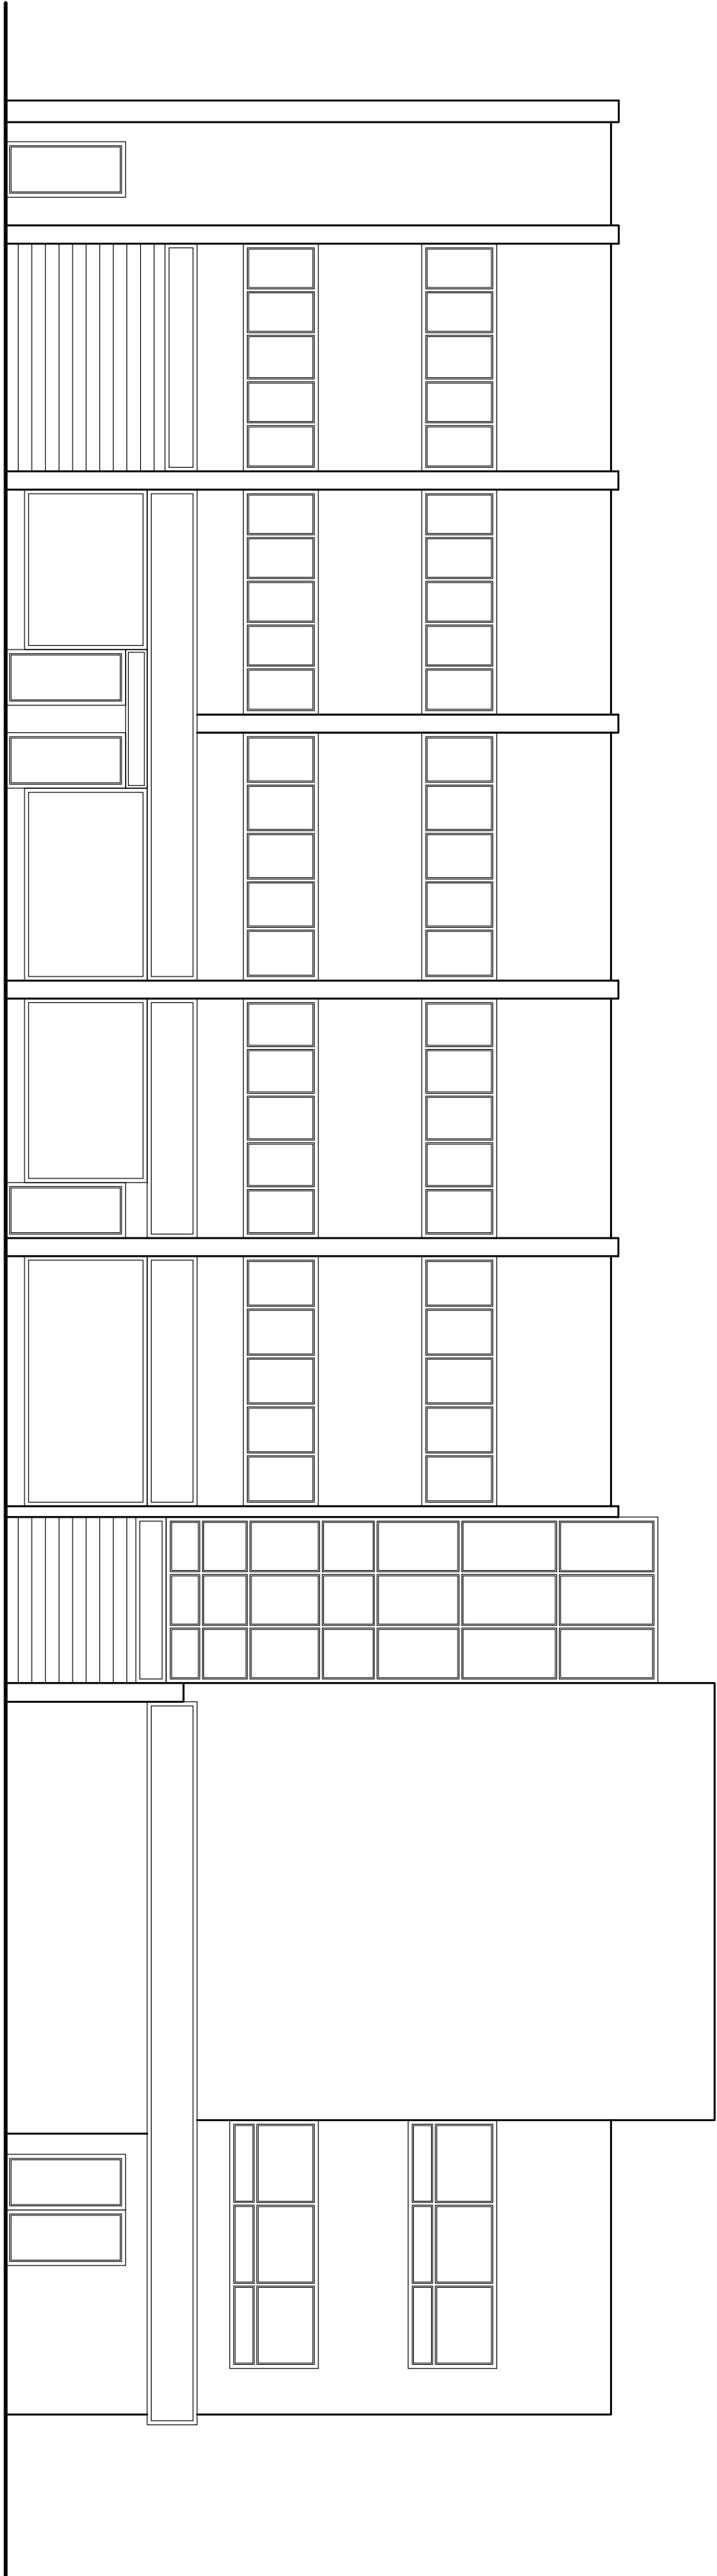


WEST ELEVATION

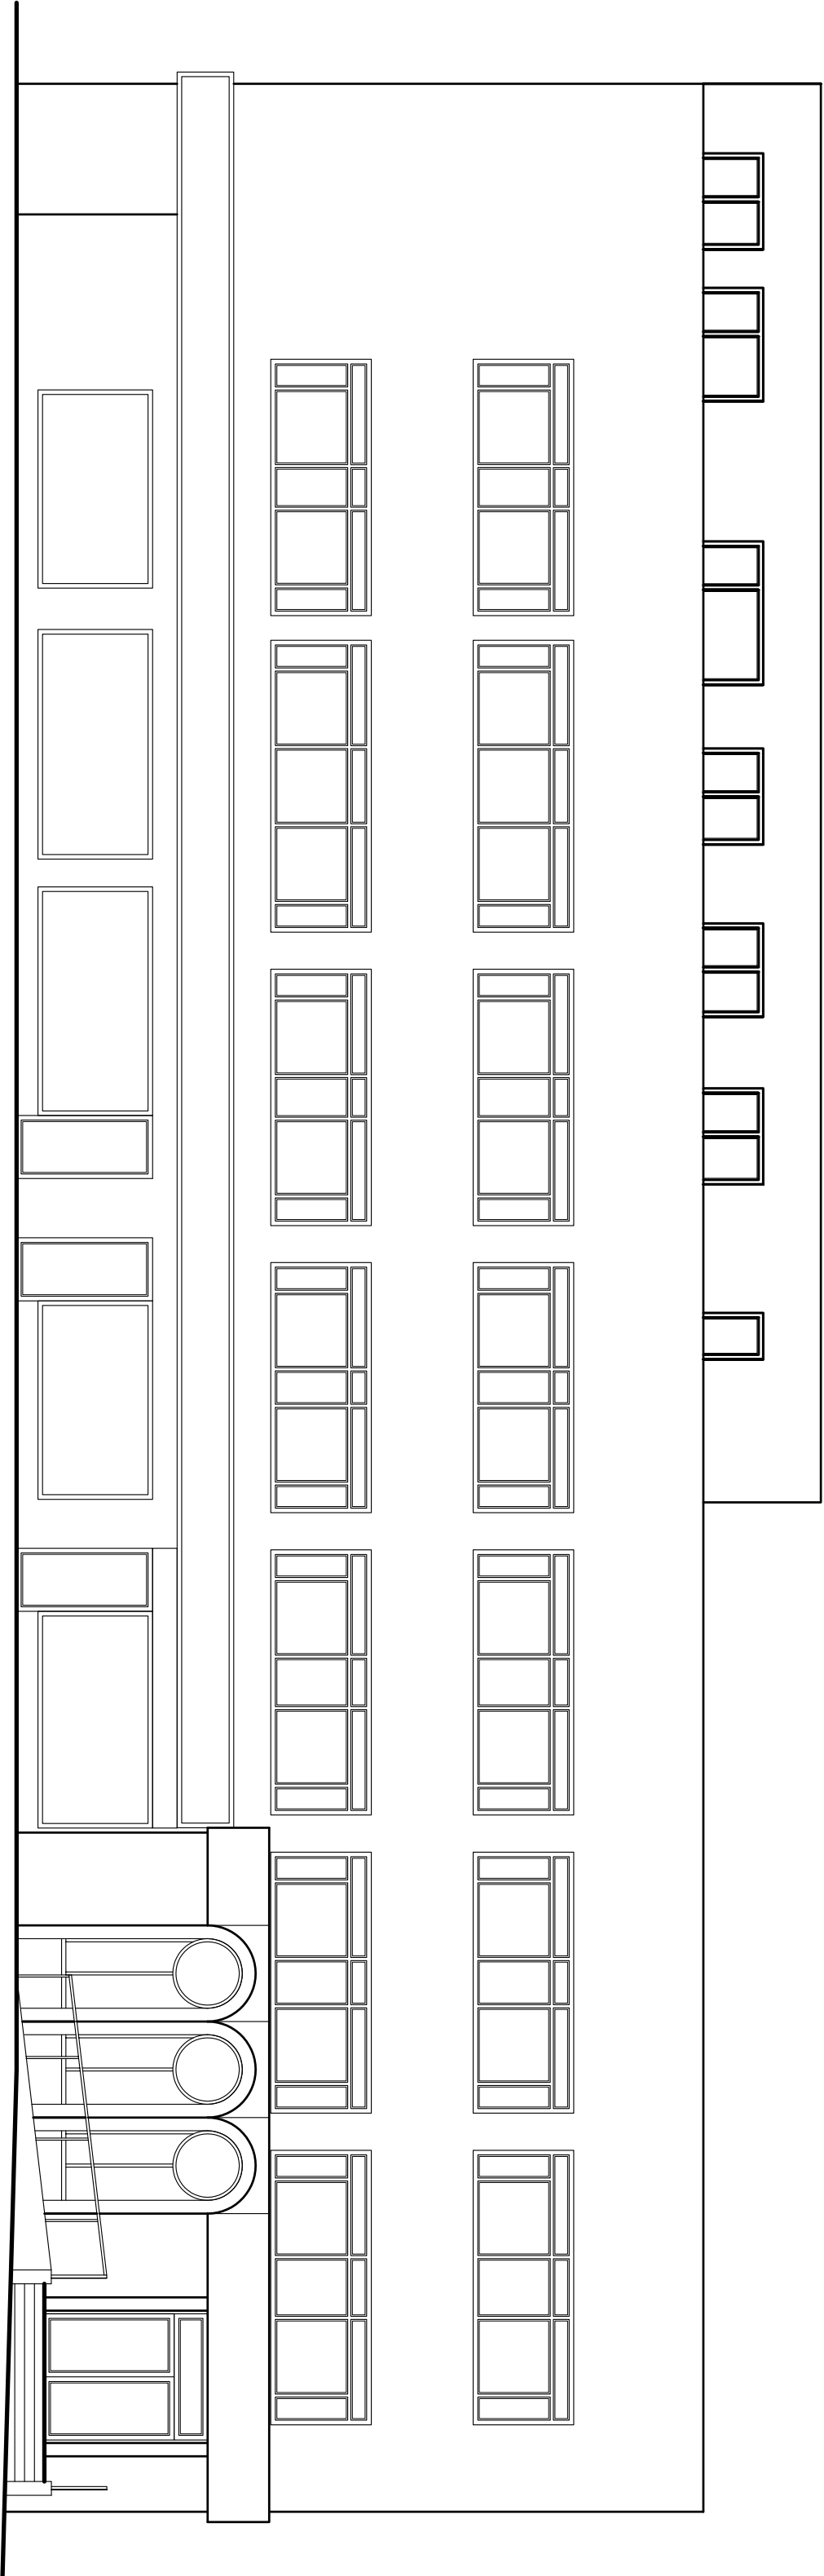

SOUTH ELEVATION

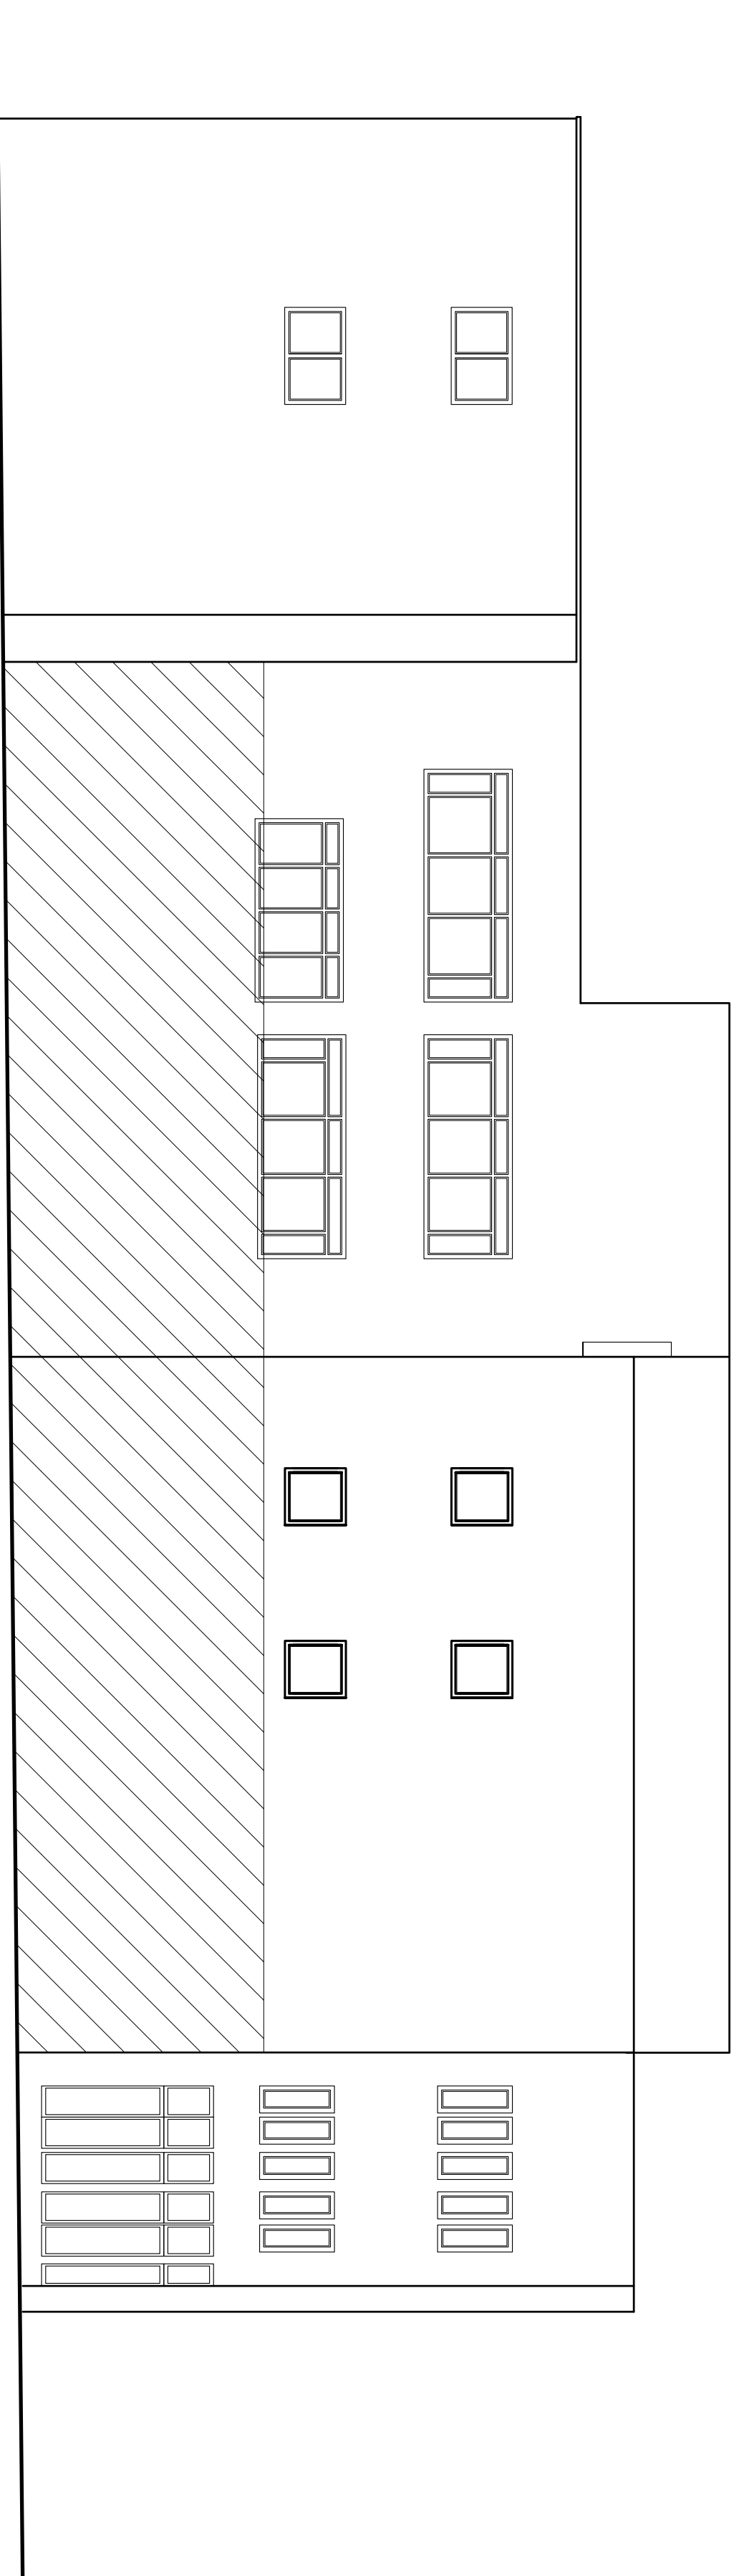

NORTH ELEVATION

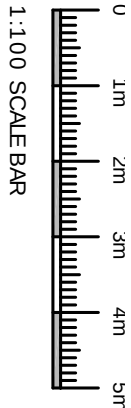

1:100 SCALE BAR



Registered Office
Keystone Design Associates Ltd.
681 Church Street
Wrexham, Wrexham
Cheshire, CH1 2JH
Tel: 01924 752901
Fax: No. 01924 752901
Email: info@keystonedesign.co.uk

PROJECT ADDRESS
TRINITY HOUSE, WREXHAM

PROJECT TITLE

CONVERSION FROM OFFICES TO DWELLINGS

DRAWING TITLE

PROPOSED ELEVATIONS

Client		Scales	
MR G WALSH		1:100@A1	
Drawn	Checked	Date	Revision
PB		14/01/21	
Drawing No.		Revision	
A021/007/P/11		B	

THIS DRAWING & CONTENTS ARE THE PROPERTY OF KEYSTONE DESIGN ASSOCIATES LTD. UNAUTHORISED REPRODUCTION OF THE WHOLE OR ANY PART THERE OF IS STRICTLY PROHIBITED. ANY UNAUTHORISED REPRODUCTION OR ALTERATION WILL BE PROSECUTED TO THE FULL EXTENT OF THE LAW.

H:\Documents\Drawings\2021\Trinity House Wrexham

