



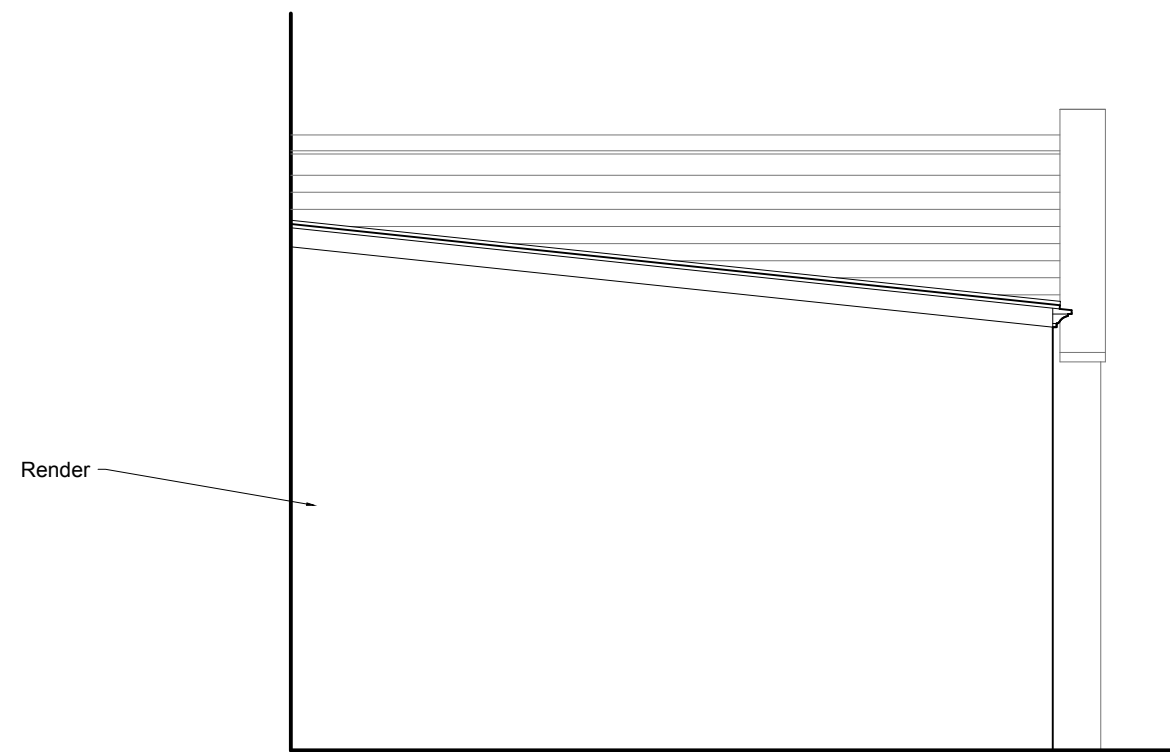

Extension Side (South) Elevation

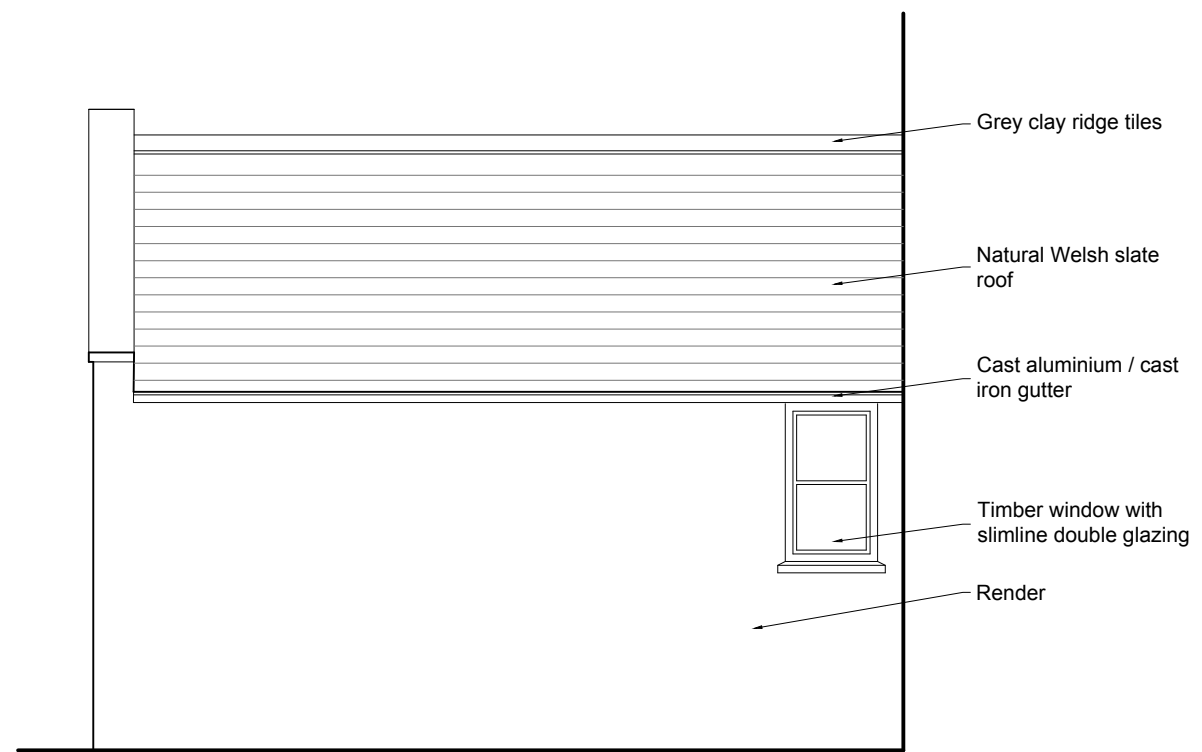

Extension Side (North) Elevation



Extension East Elevation

PROJECT 18 HIGH STREET, OVERTON
REPAIRS AND ALTERATIONS

JOB NUMBER OVE.01

DRAWING TITLE EXTENSION ELEVATIONS AS PROPOSED

DRAWING STATUS PLANNING

DRAWING NO. 13

REVISION B

SIZE & SCALE 1:50 @ A3

First Issue 12.10.2021

© Chambers Conservation Ltd
jennifer@chambersconservation.com
rob@chambersconservation.com
07484 133270 or 07919 300428
www.chambersconservation.com

Registered in England and Wales, no. 09787239
Registered address: Mercury House, High Street,
Tattenhall, Chester CH3 9PX
Do not scale from this drawing unless agreed

