



ALL DIMENSIONS AND LEVELS ARE TO BE CHECKED ON SITE
BEFORE CONSTRUCTION. ANY DISCREPANCIES TO BE REPORTED
TO THE ARCHITECT. THIS DRAWING IS COPYRIGHT. DO NOT SCALE
THIS DRAWING


REV	AMENDMENT	NAME	DATE

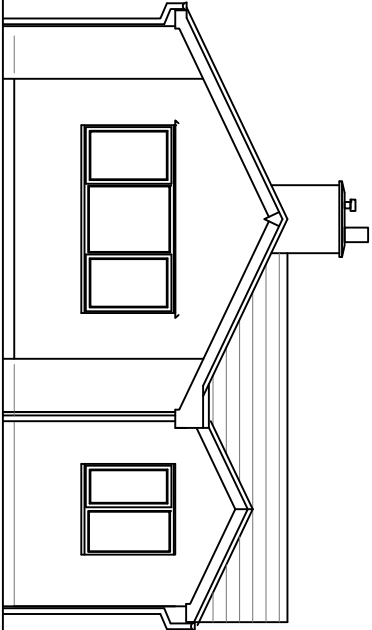

Front Elevation

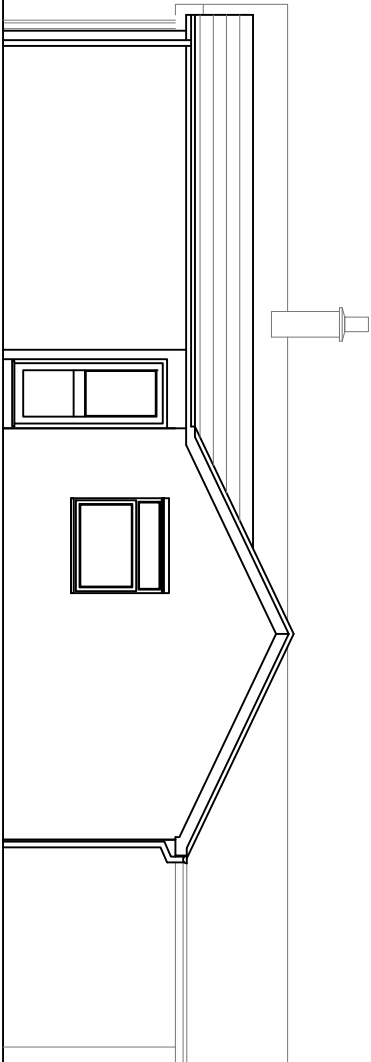

Side Elevation

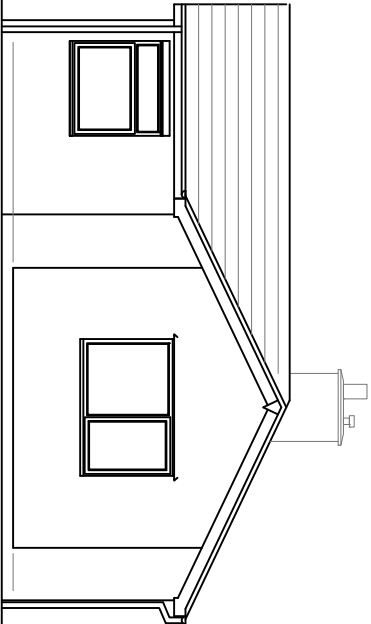

Rear Elevation



Field House Studios, Barrow Lane, Tarvin Sands, Chester CH3 8JF
t: 01829 741707 e: info@sbsdesign.co.uk www.sbsdesign.co.uk

CLIENT

Mr & Mrs Thwaite

PROJECT
Proposed extension & external alteration

2 Brecon Close
Borras Park
Wrexham

DRAWING

Plan & Elevations
Proposed


DRAWN	WW	CHECKED	NUMBER	REV
DATE	Feb 22	DATE	D 159 - 04	
SCALE 1:100 @ A3				

garage

garden

boundary

boundary

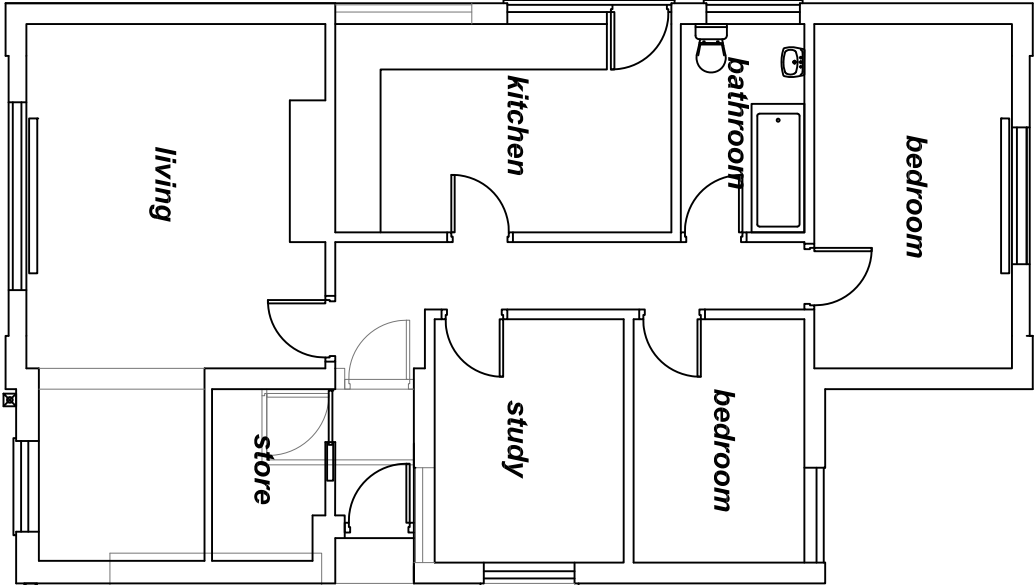

living

kitchen

bathroom

bedroom

bedroom

study

store

garden

Plan