



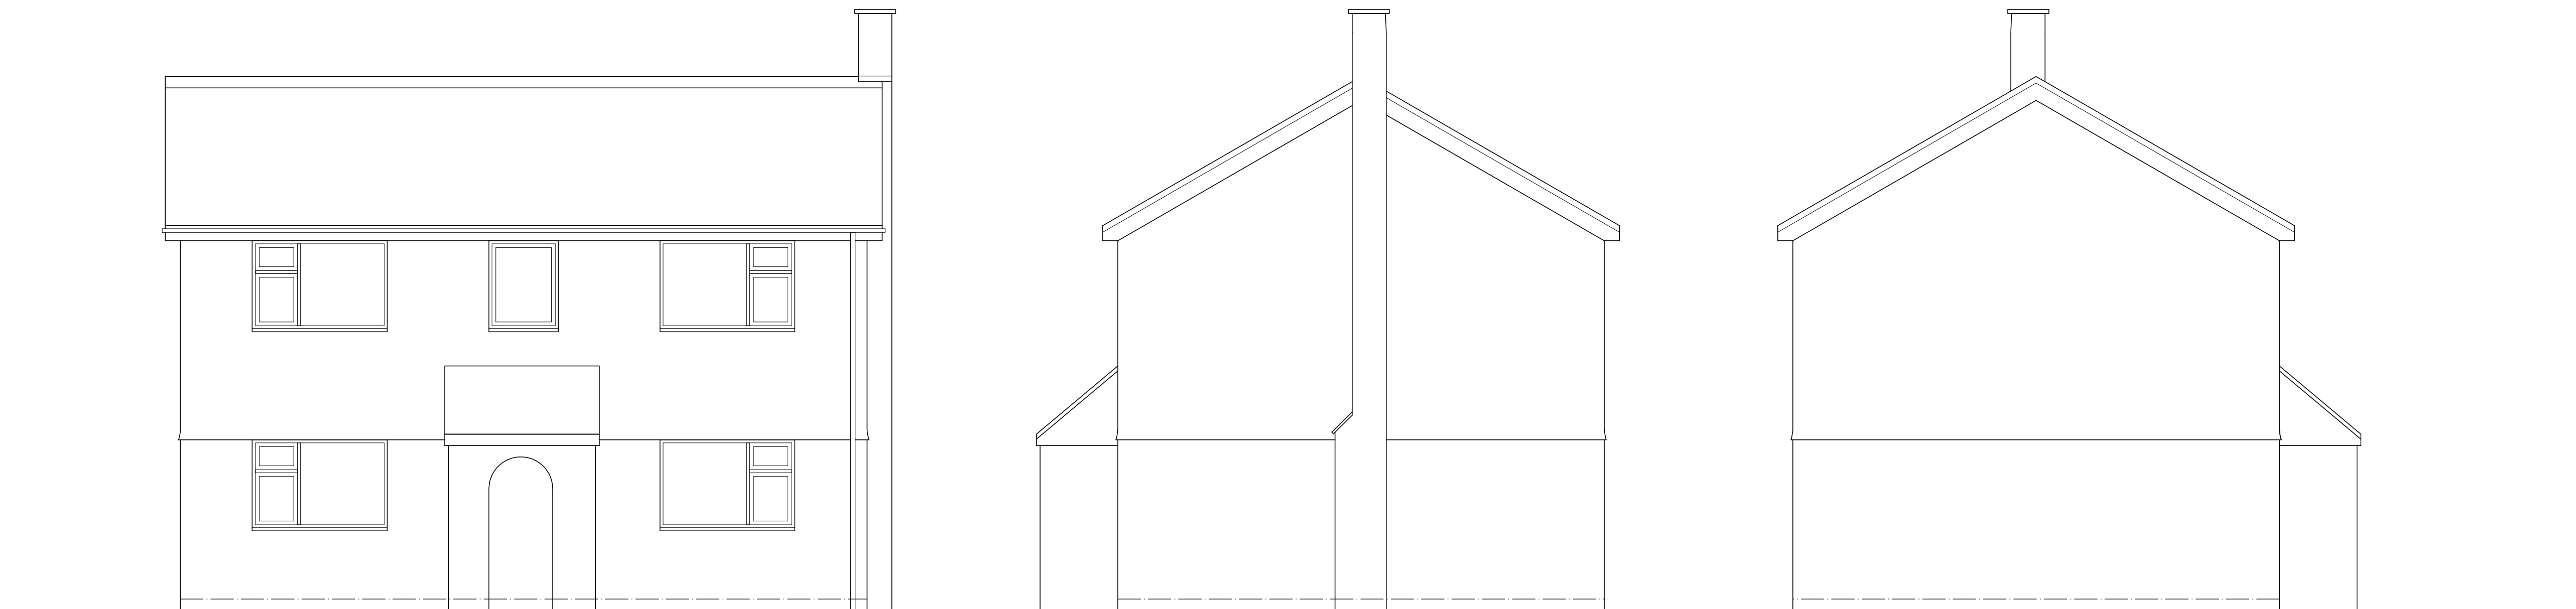

EXISTING FRONT ELEVATION.

EXISTING SIDE ELEVATION.

EXISTING SIDE ELEVATION.

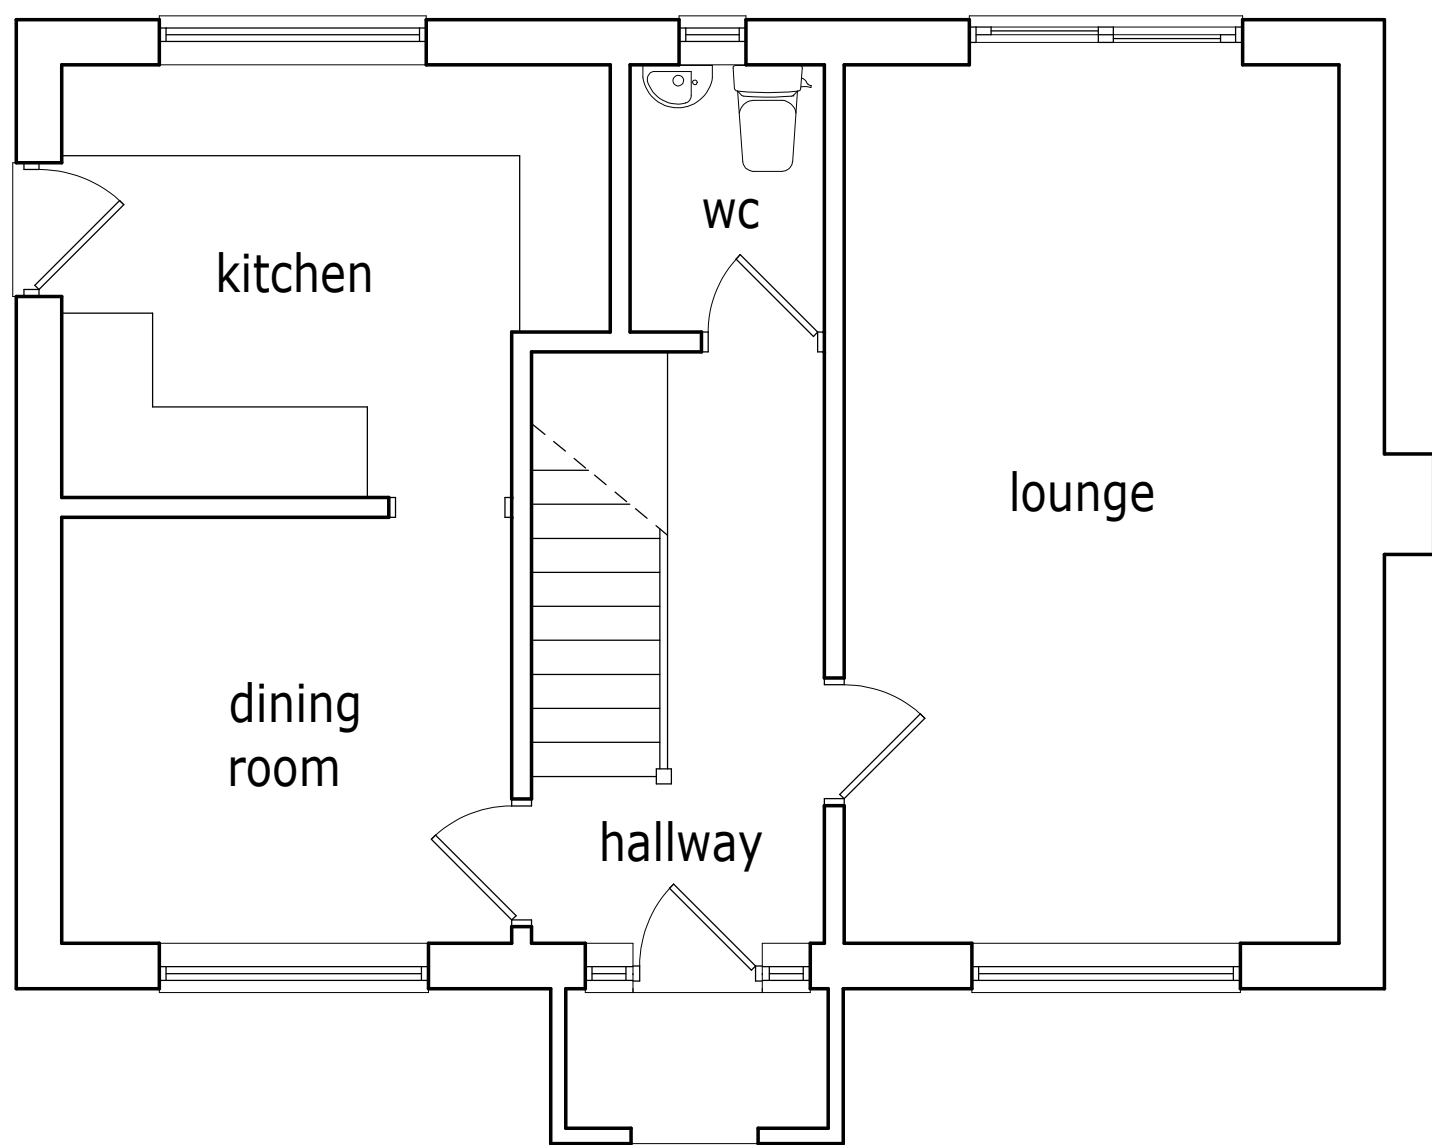

EXISTING GROUND FLOOR PLAN.

Garage to No.



Project.	
PROPOSED EXTENSION to 12, WEST WAY, ROSSETT, WREXHAM, LL12 0DX.	
Client.	
Mr & Mrs E. TINN.	
Title.	
PLAN & ELEVATIONS - AS EXISTING.	
Drawing No.	
10580.03.dsj	
Date.	Scale.
March 2022.	1:50@A1.
<i>D.S. Jones & Co.</i>	
Architectural & Planning Consultants. The Studio, 26, Prospect Drive, Coedpoeth, Wrexham, LL11 3PE. Tel : 01978 750195 / 07880 874522. E : dsjonesandco@live.co.uk	