


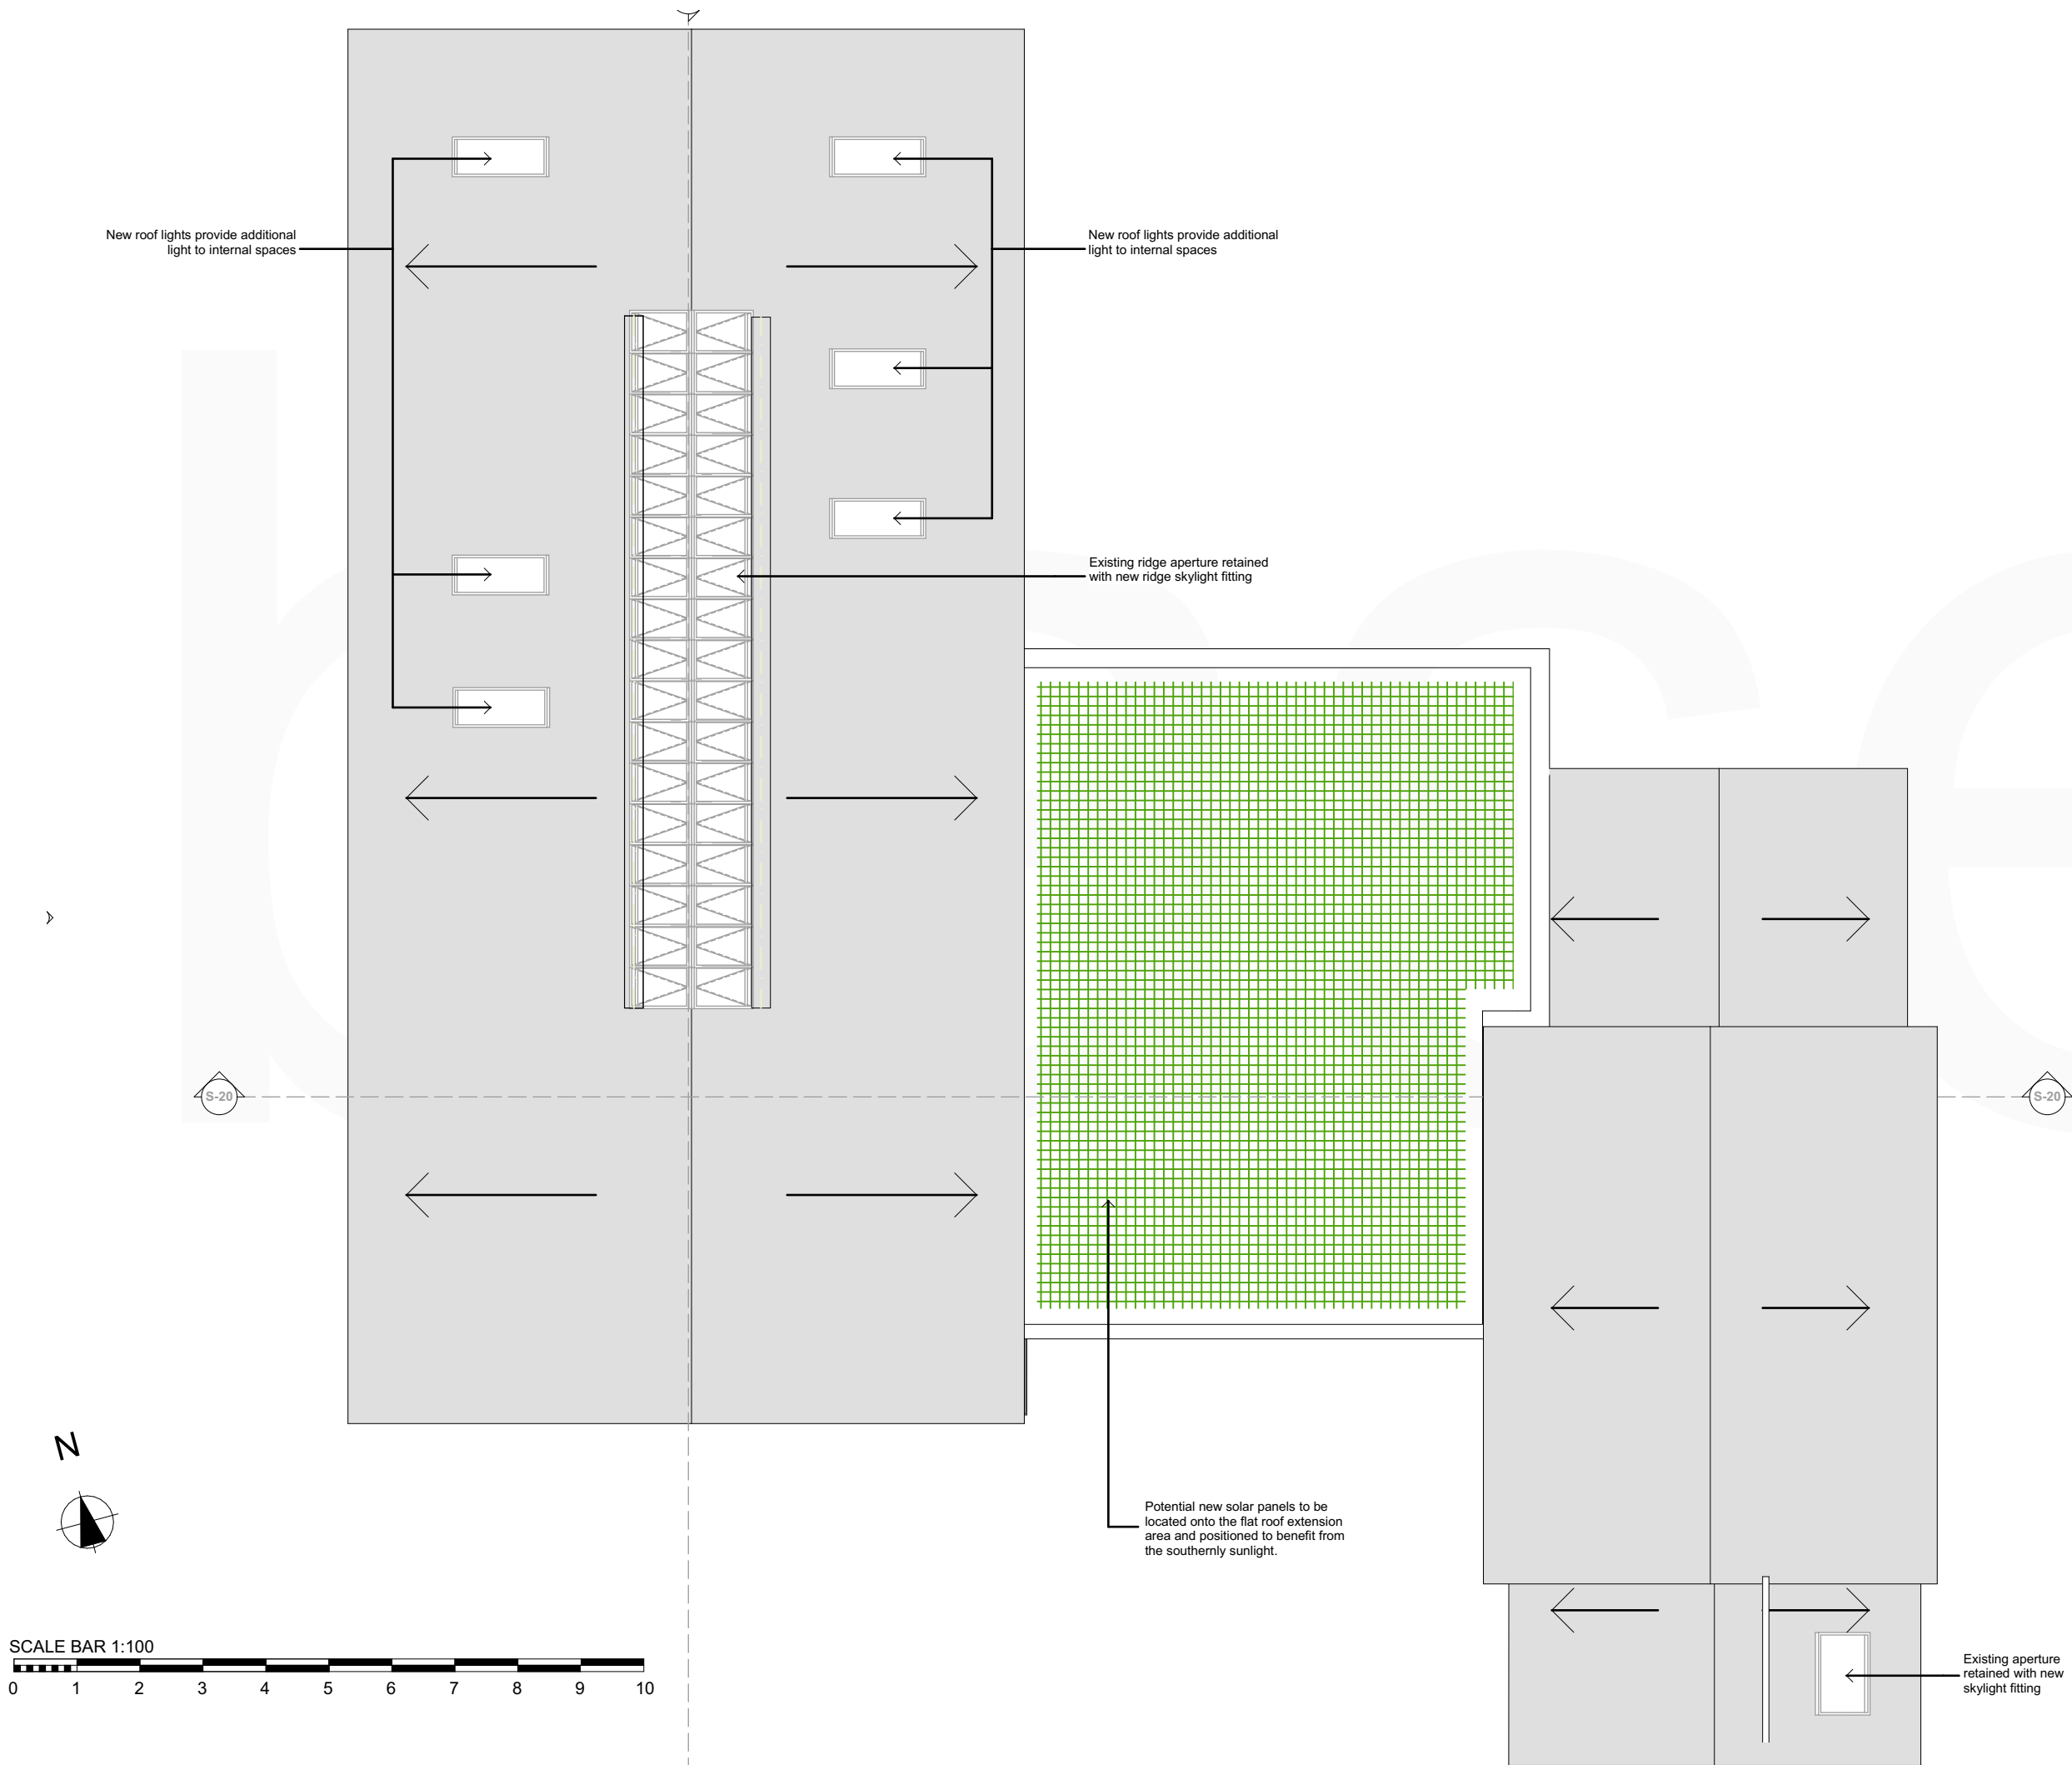

A	22.12.21	Issued for Planning Application		JTB	JS
Rev No.	Date.	Rev.		By.	Chk.

PLANNING APPLICATION

Scale.	1:100 @ A3	Date.	11.10.21	Drawn by.	JTB	Chk.	JS
base. A R C H I T E C T S							
Project Title. Raggs Hill Shieling							
Client. Mr and Mrs Jacques							
Drawing Title. Proposed Roof Plan							
Project No. BA3043		Drawing No. PL-102			Revision. A		

base Architecture and Design is a registered Limited Company