




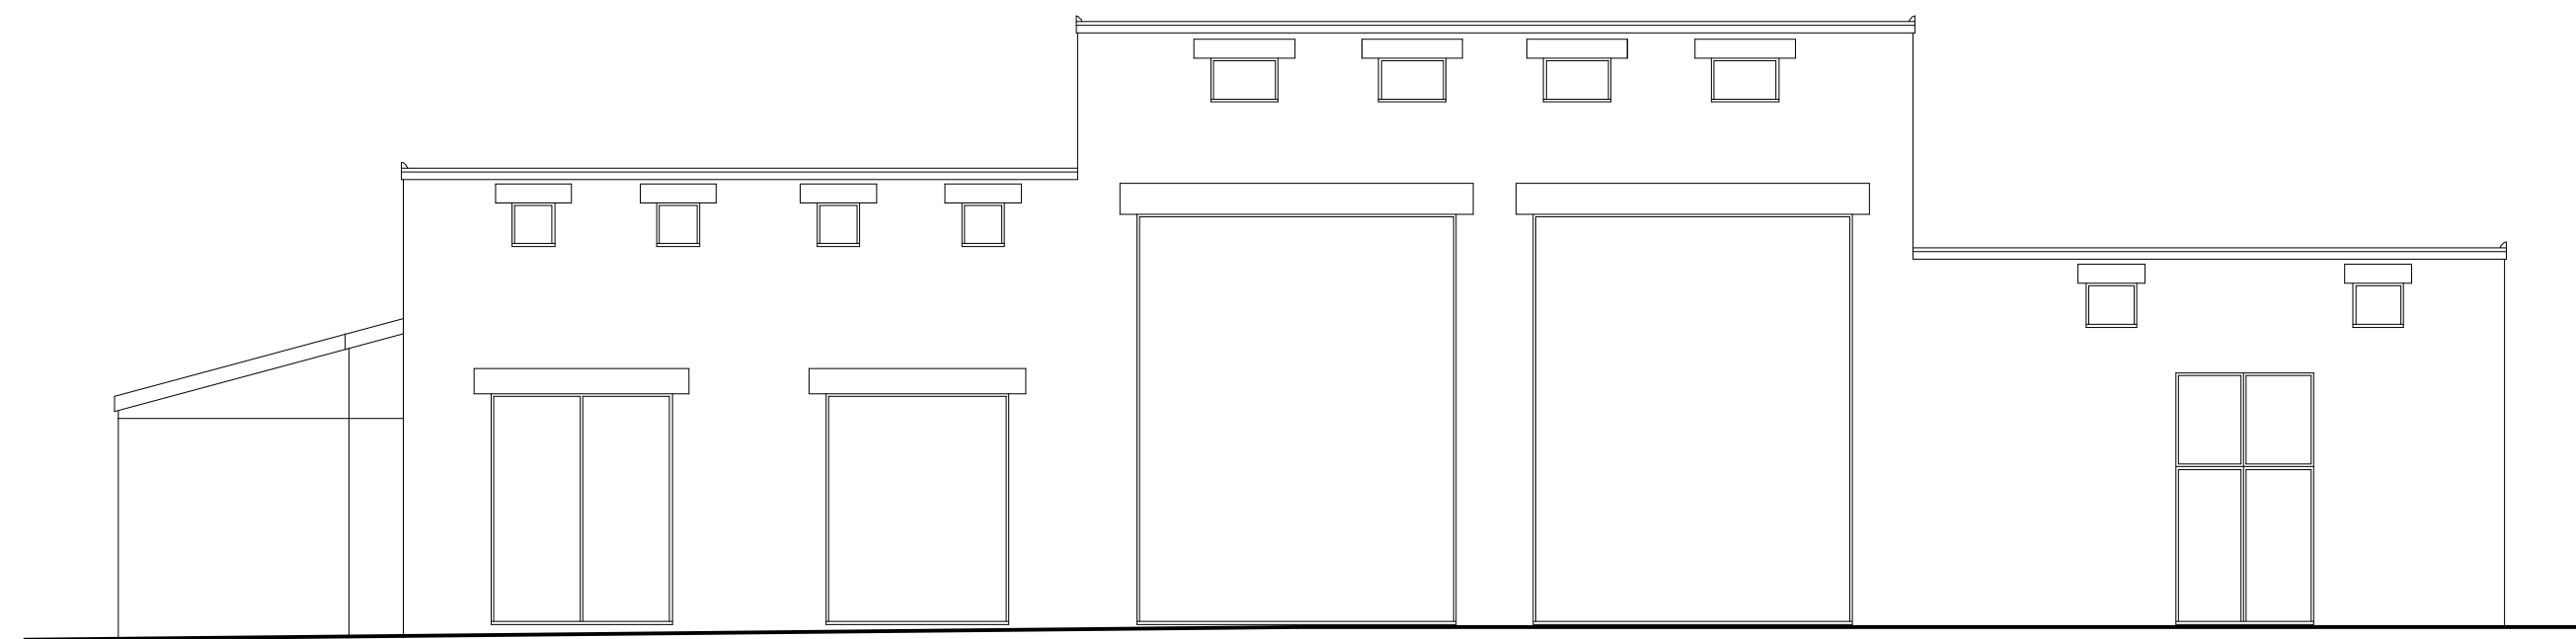


Front Elevation 1:100

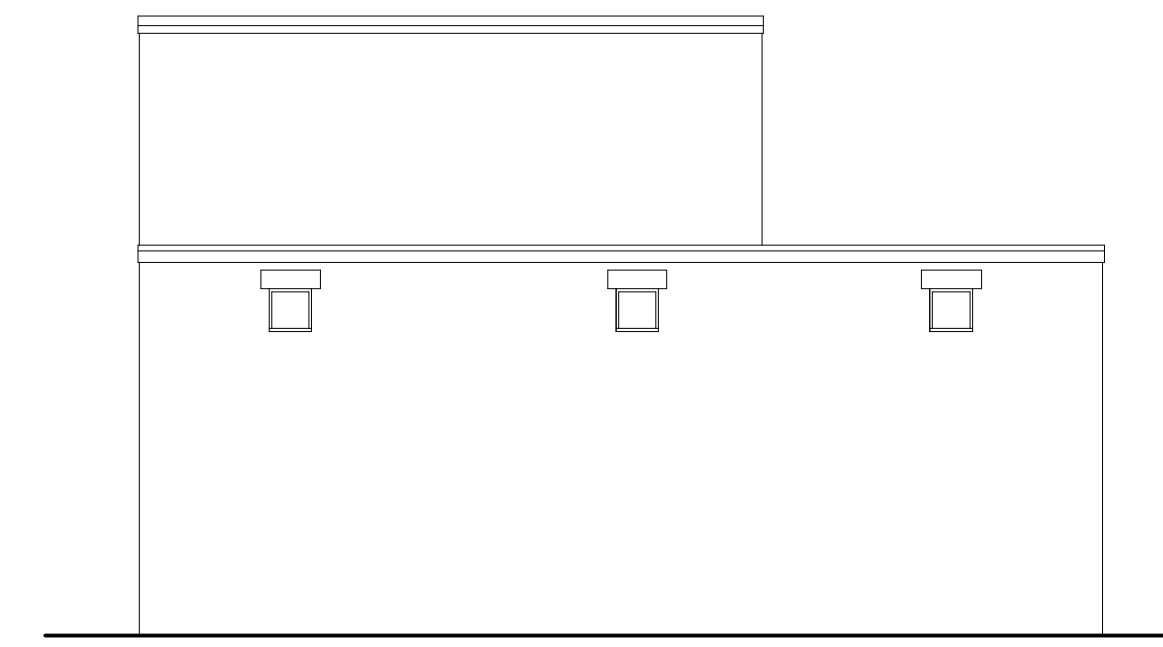

Side Elevation 1:100

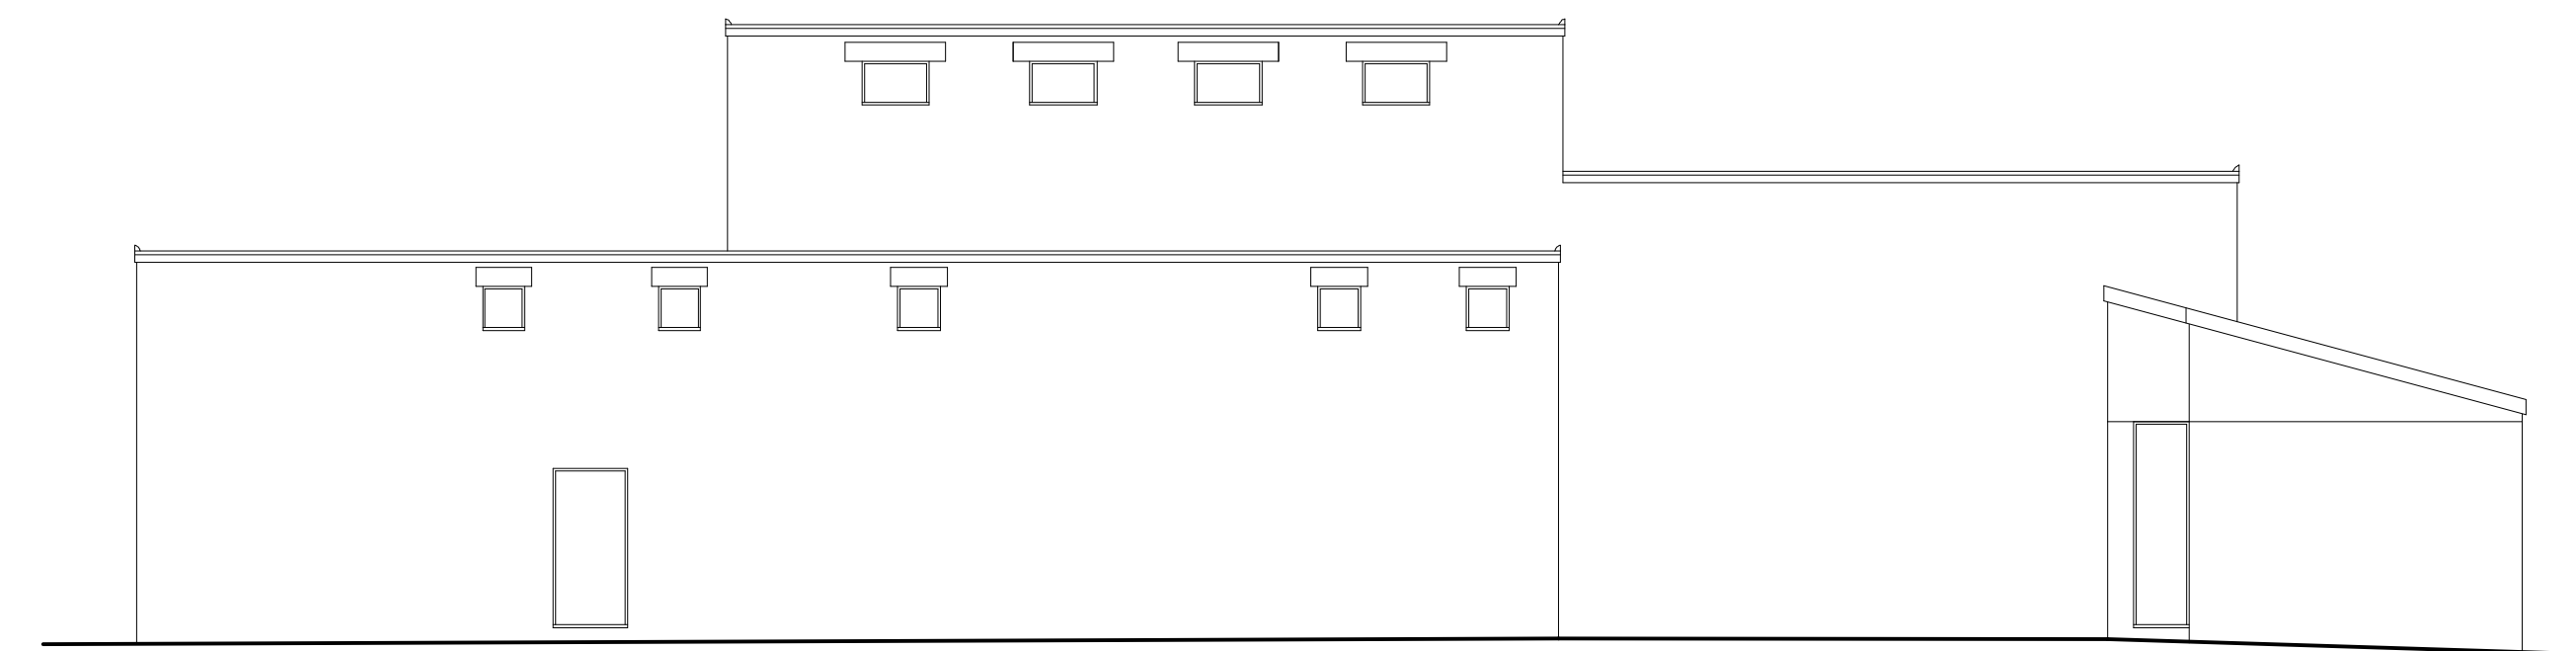

Rear Elevation 1:100

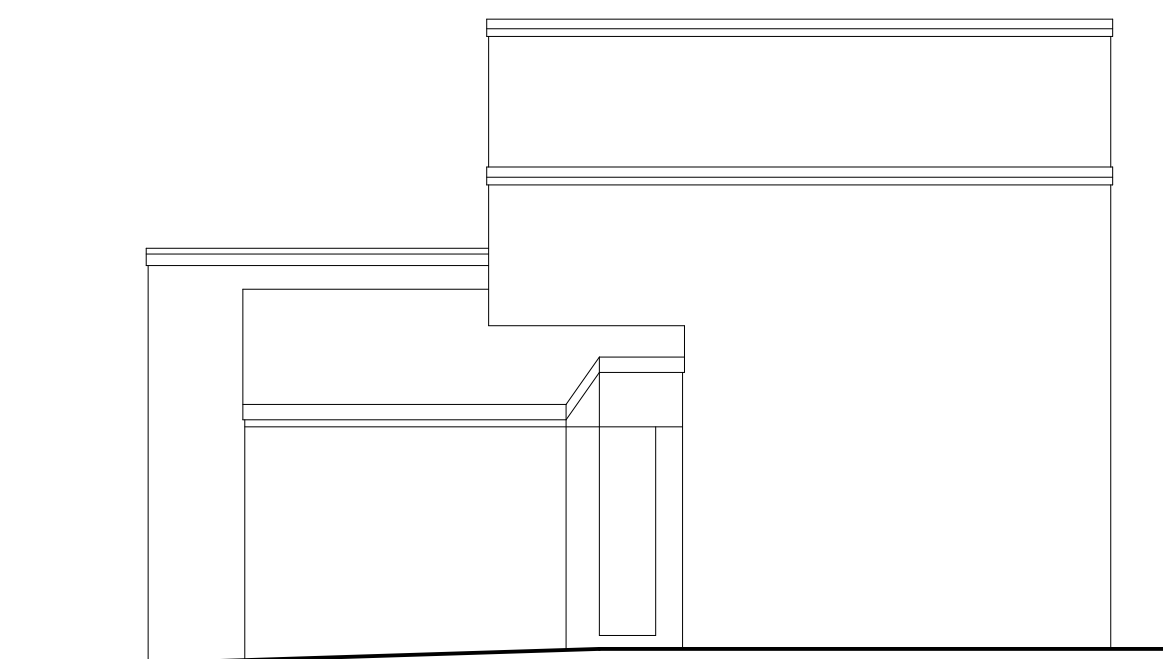

Side Elevation 1:100

Rev	Date	Detail	Initial

Project: Proposed change of use to, Store 2, Bridge Road South, Wrexham Ind Est, LL13 9PS	
Title: Existing	Scale: (A1) 1:50 & 1:100

Drawn By: A.Valentine	Date: Feb 2022
Drawing No: J174/001	Sheet: 2 of 2