

This drawing is the copyright of the
PLATT WHITE PARTNERSHIP.
All dimensions are to be checked on site prior
to commencing work.
DO NOT SCALE FROM THIS DRAWING.

NOTES

A	6-10-20	DL	Window openings amended	
Rev	Date	Drawn	Checked	Notes
Revisions				

PLATT

Partnership

Nova House, 94 Boughton

Chester, CH3 5AQ.

Tel: 01244 314111, Fax: 01244 314700

e-mail: info@plattwhite.co.uk

Web: www.plattwhite.co.uk

WHITE

Client
MR J LLOYD

Project
ODD-AR-Y-TWMPATH, GARTH
GLYN CEIRIOG, LL20 7LY

Subject
BUILDING 2
PROPOSED GF PLAN


Dwg. No.
3971-09

Drawn by
AL

Checked by
DL

Scale
1 / 100 @ A3

Date
Feb 2020

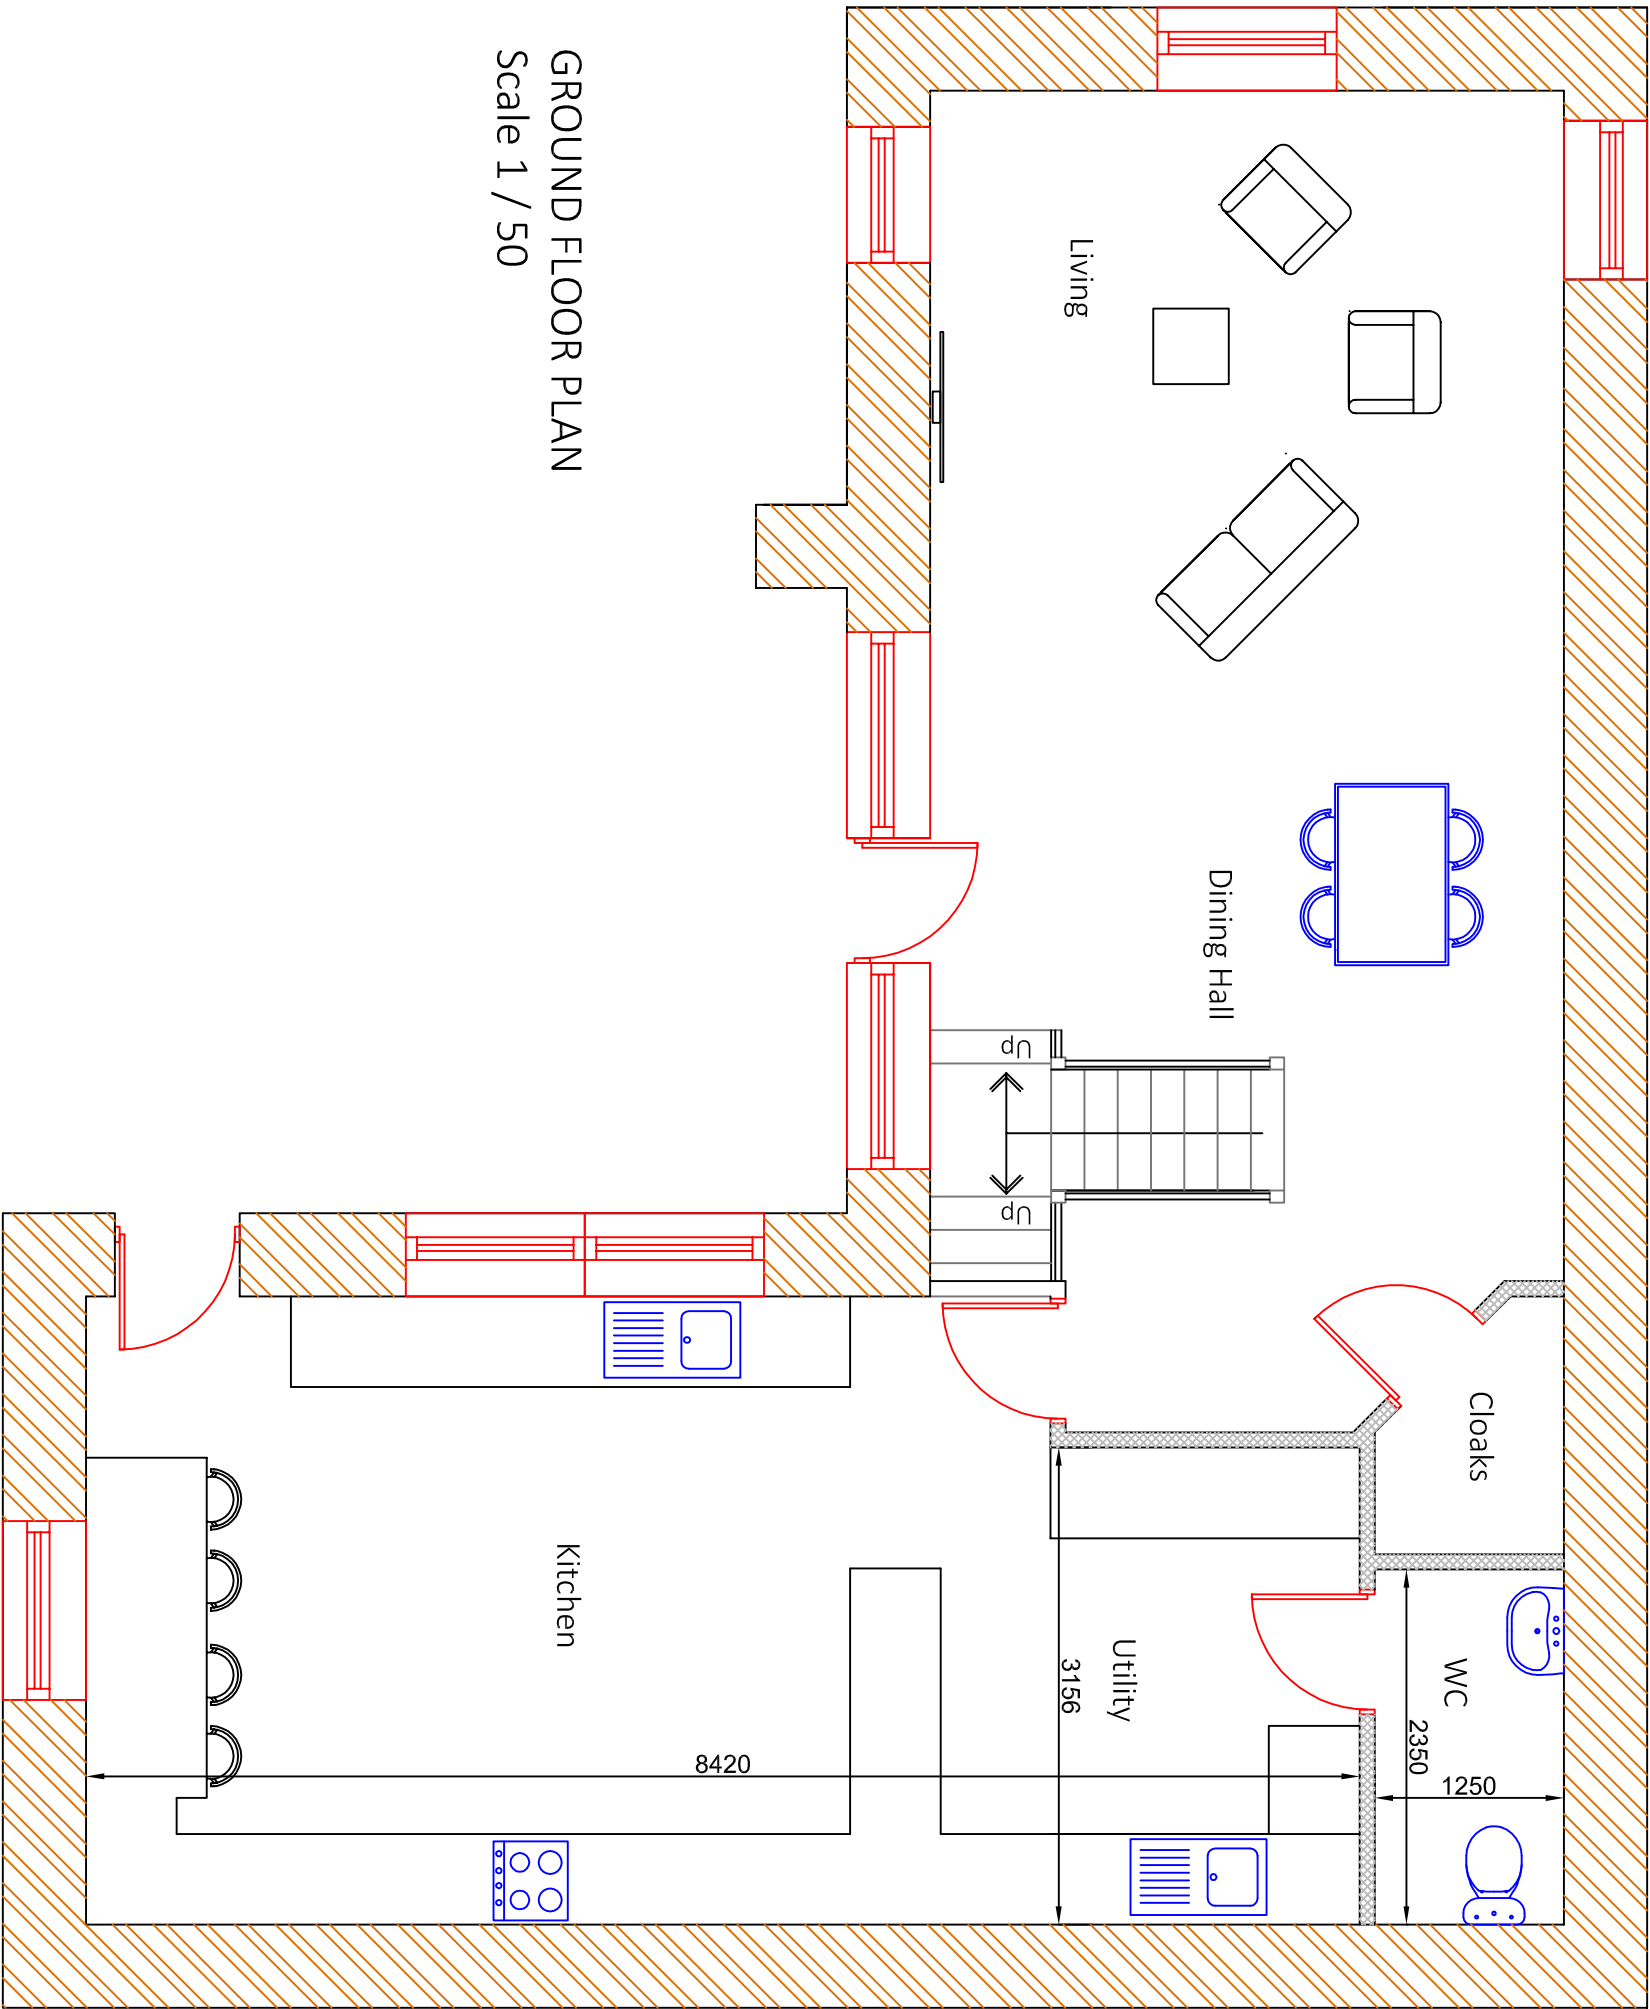

GROUND FLOOR PLAN
Scale 1 / 50