




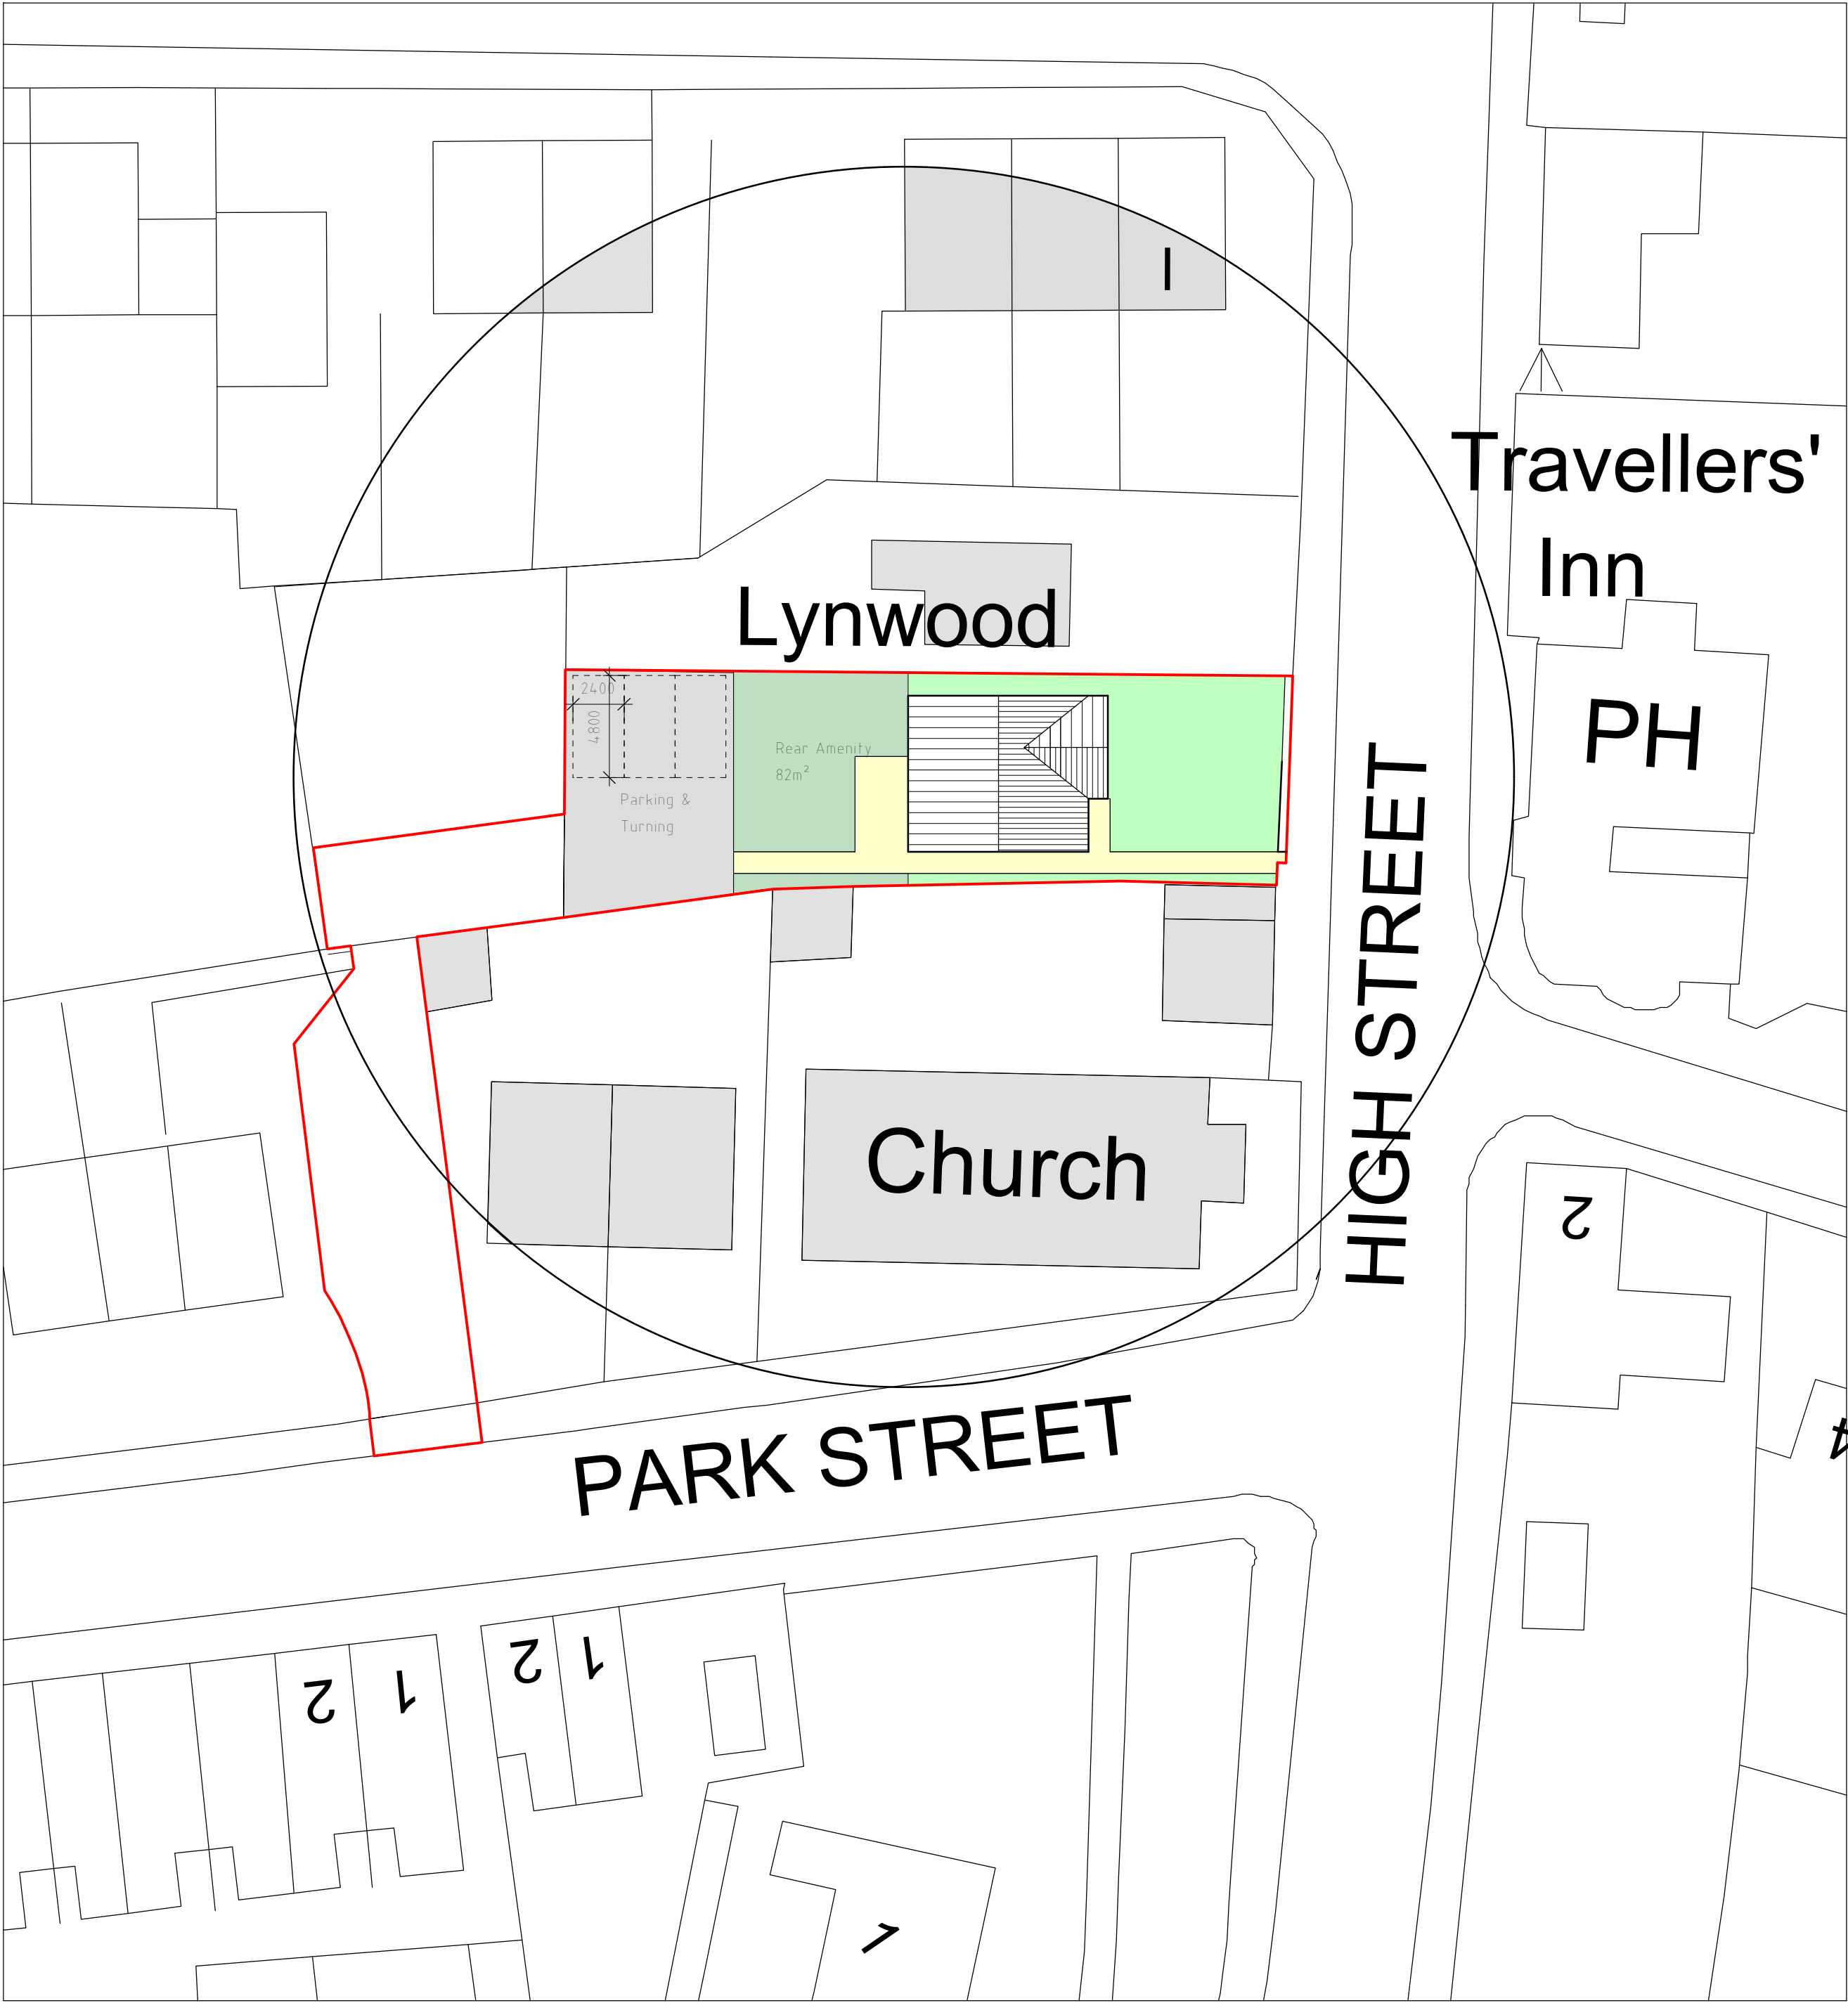

Site Plan 1:250

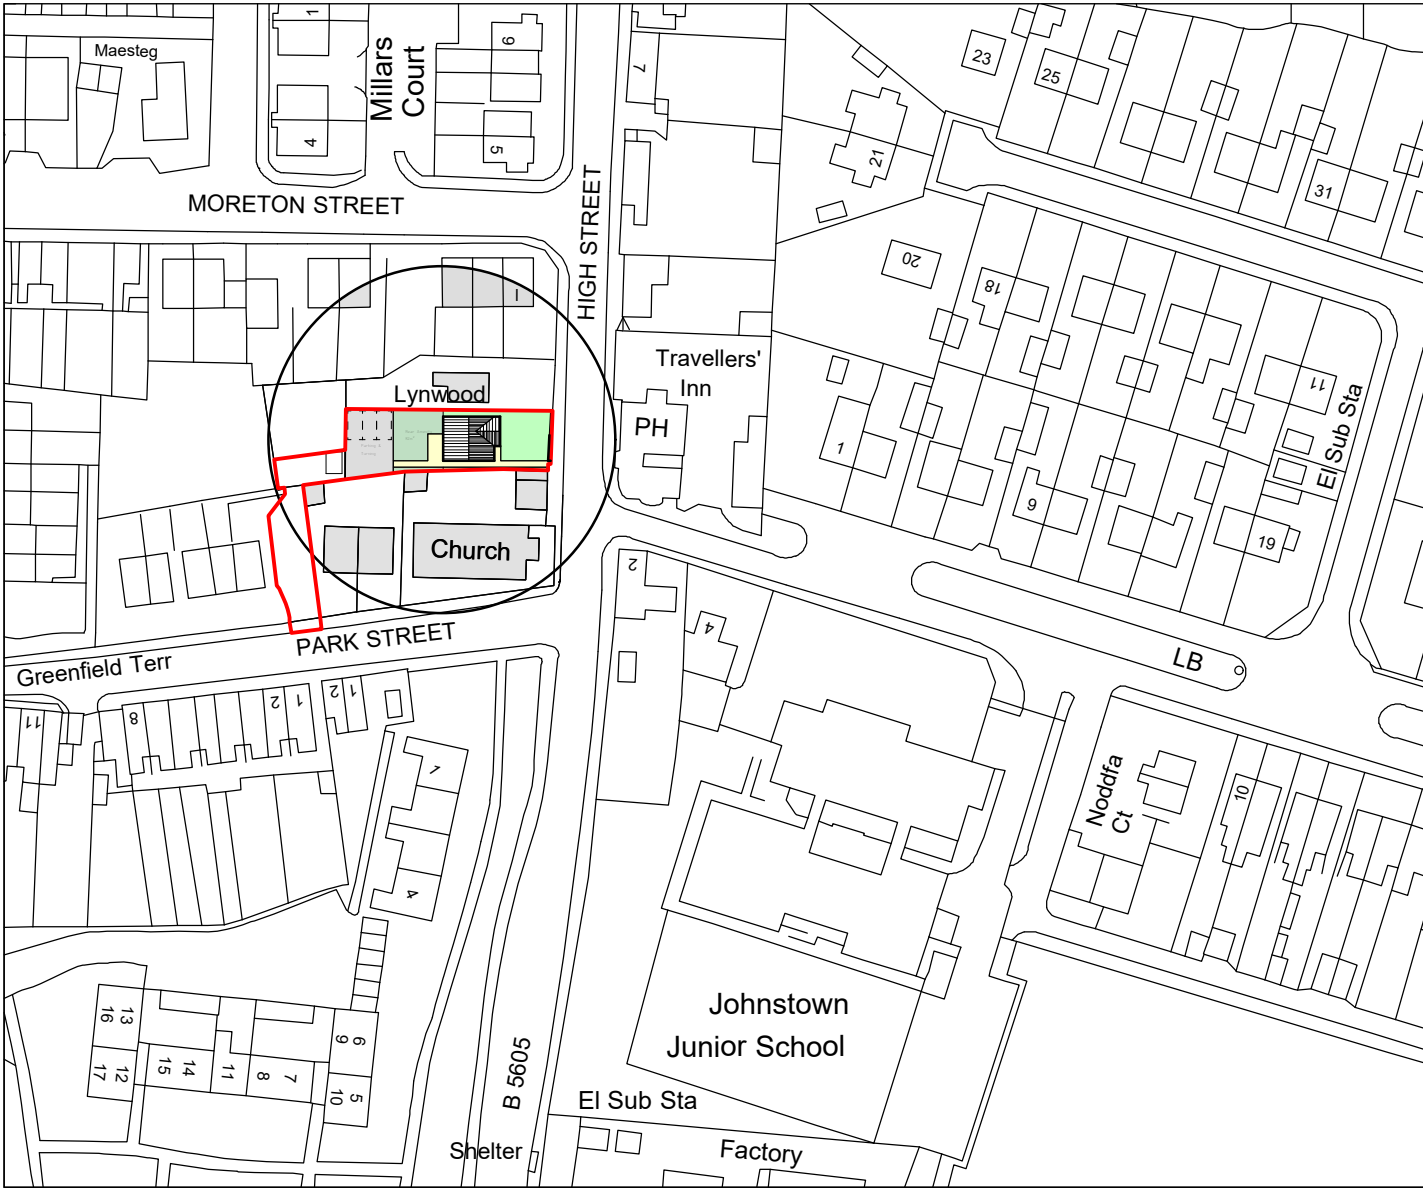

Location Plan 1:1250

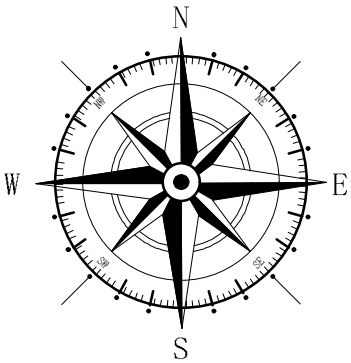

| Key |                       |
|-----|-----------------------|
|     | Surrounding Buildings |
|     | Application Site      |

| Building Parameter | Minimum (mm) | Maximum (mm) |
|--------------------|--------------|--------------|
| Depth              | 8900         | 9400         |
| Width              | 6850         | 7350         |
| Height             | 7225         | 7725         |

| Rev | Date | Detail | Initial |
|-----|------|--------|---------|
|     |      |        |         |
|     |      |        |         |
|     |      |        |         |
|     |      |        |         |

|                                                                                          |                               |
|------------------------------------------------------------------------------------------|-------------------------------|
| Project:<br>Proposed Residential development on land at High Street, Johnstown, Wrexham. |                               |
| Title:<br>Planning: Site & Location Plan                                                 | Scale: (A2)<br>1:250 & 1:1250 |

|                          |                   |
|--------------------------|-------------------|
| Drawn By:<br>D.J.Edwards | Date:<br>Feb 2022 |
| Drawing No:<br>J172/003  | Sheet:<br>1 of 1  |

Office 3K4,  
Redwither Business Tower,  
Wrexham. LL13 9XT  
Tel: 01978 356500  
www.blueprintarchitectural.com  
© copyright all rights reserved