
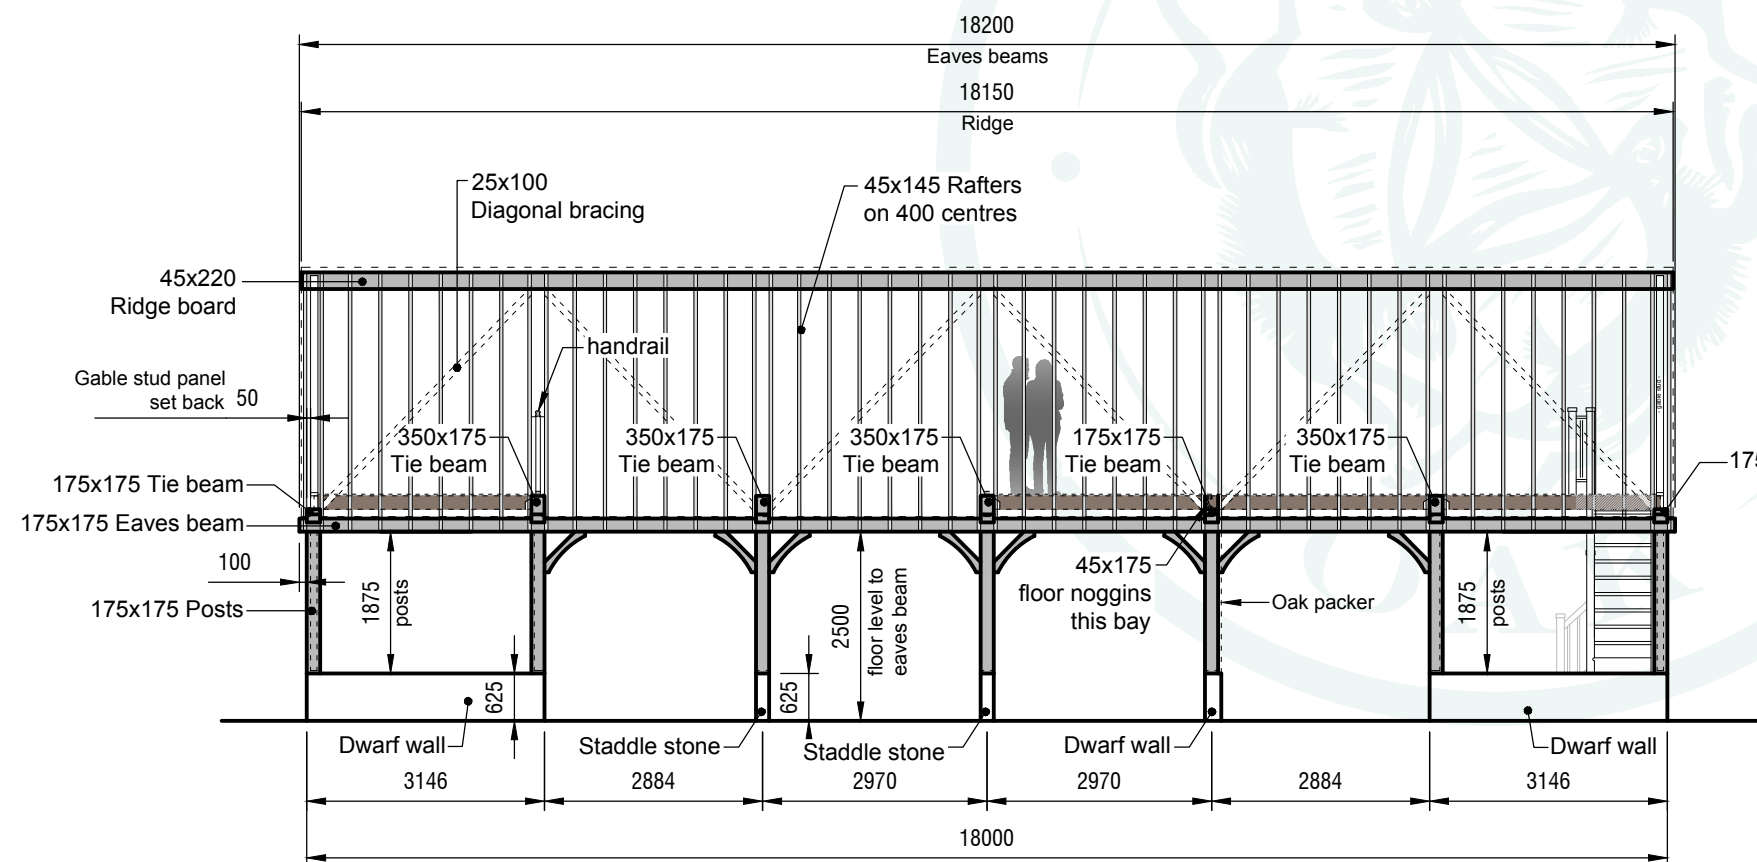
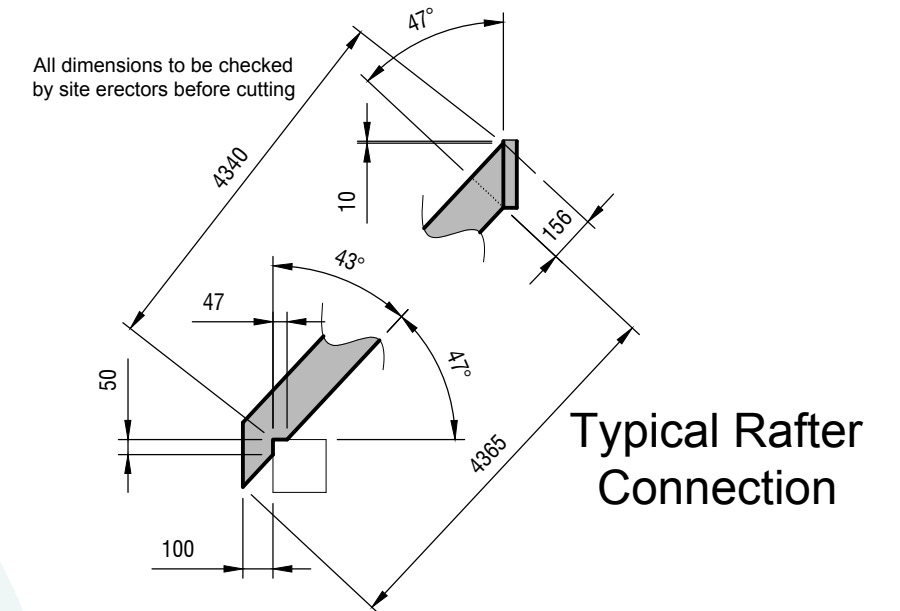
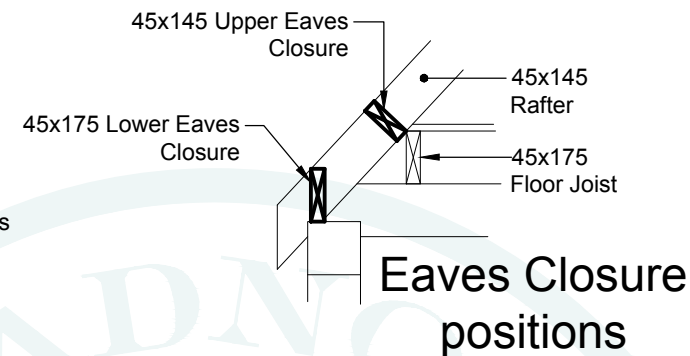
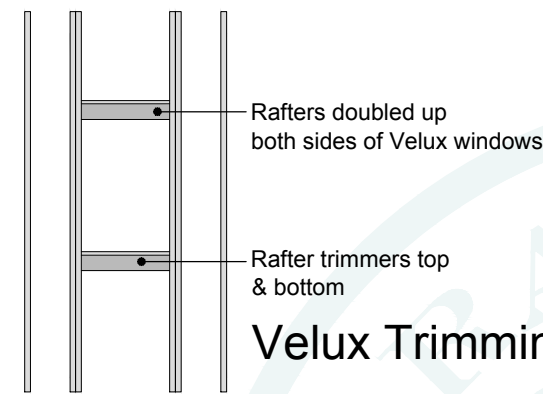



'Bettisfield Hall'

Bettisfield
Whitchurch
Shropshire
SY13 2LB

Mr. & Mrs. Nelson.

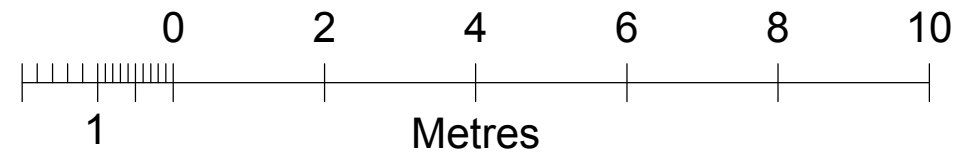

Front Elevation

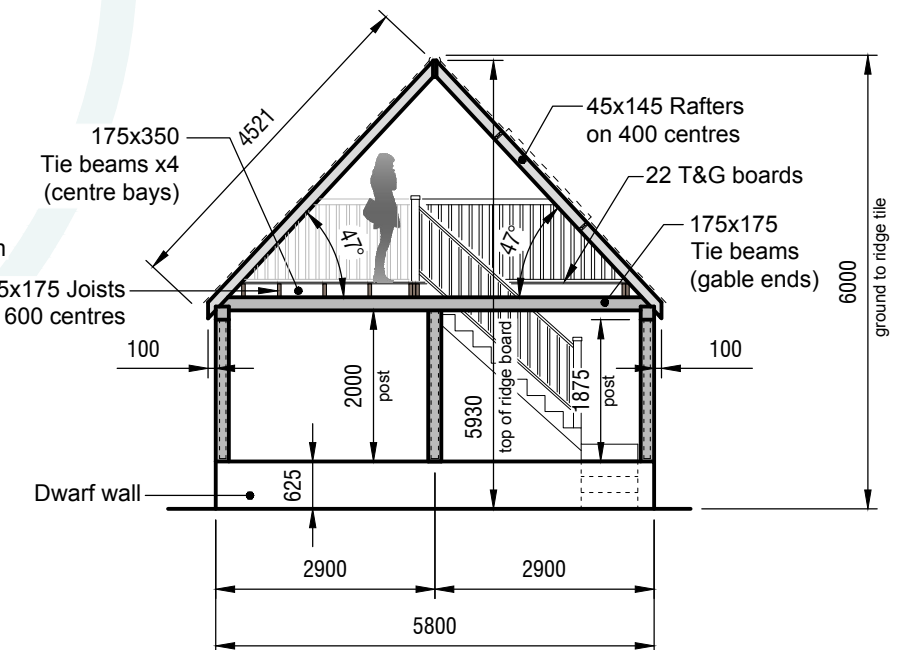

Side Elevation

Rev B. Garage raised by 400mm off extra brickwork.
Rev A. Staircase added. Handrail & balustrade added to first floor bay 1.

17.05.2018
14.05.2018

6

Constructional Elevations 1:100 (A3)



RADNOR OAK LTD
Unit 13, Broadaxe Business Park
Presteigne, Powys, LD8 2UH
01544 260727
email: info@radnoroak.co.uk
web: www.radnoroak.co.uk



Client
MR & MRS NELSON
Drawn By
E.B.

Project
BETTISFIELD HALL
BETTISFIELD, WHITCHURCH
SHROPSHIRE, SY13 2LB
Date
APR 2018

Title
CONSTRUCTIONAL ELEVATIONS
Drawing No.
1128-06revB
Scale
A3@1:100