



NOTES			
1.	Do not scale this drawing.		
2.	All dimensions to be checked on Site.		
3.	Final postions of all equipment to be agreed on Site.		
4.	This drawing is subject to Copyright and is not to be reproduced in part or whole without approval.		

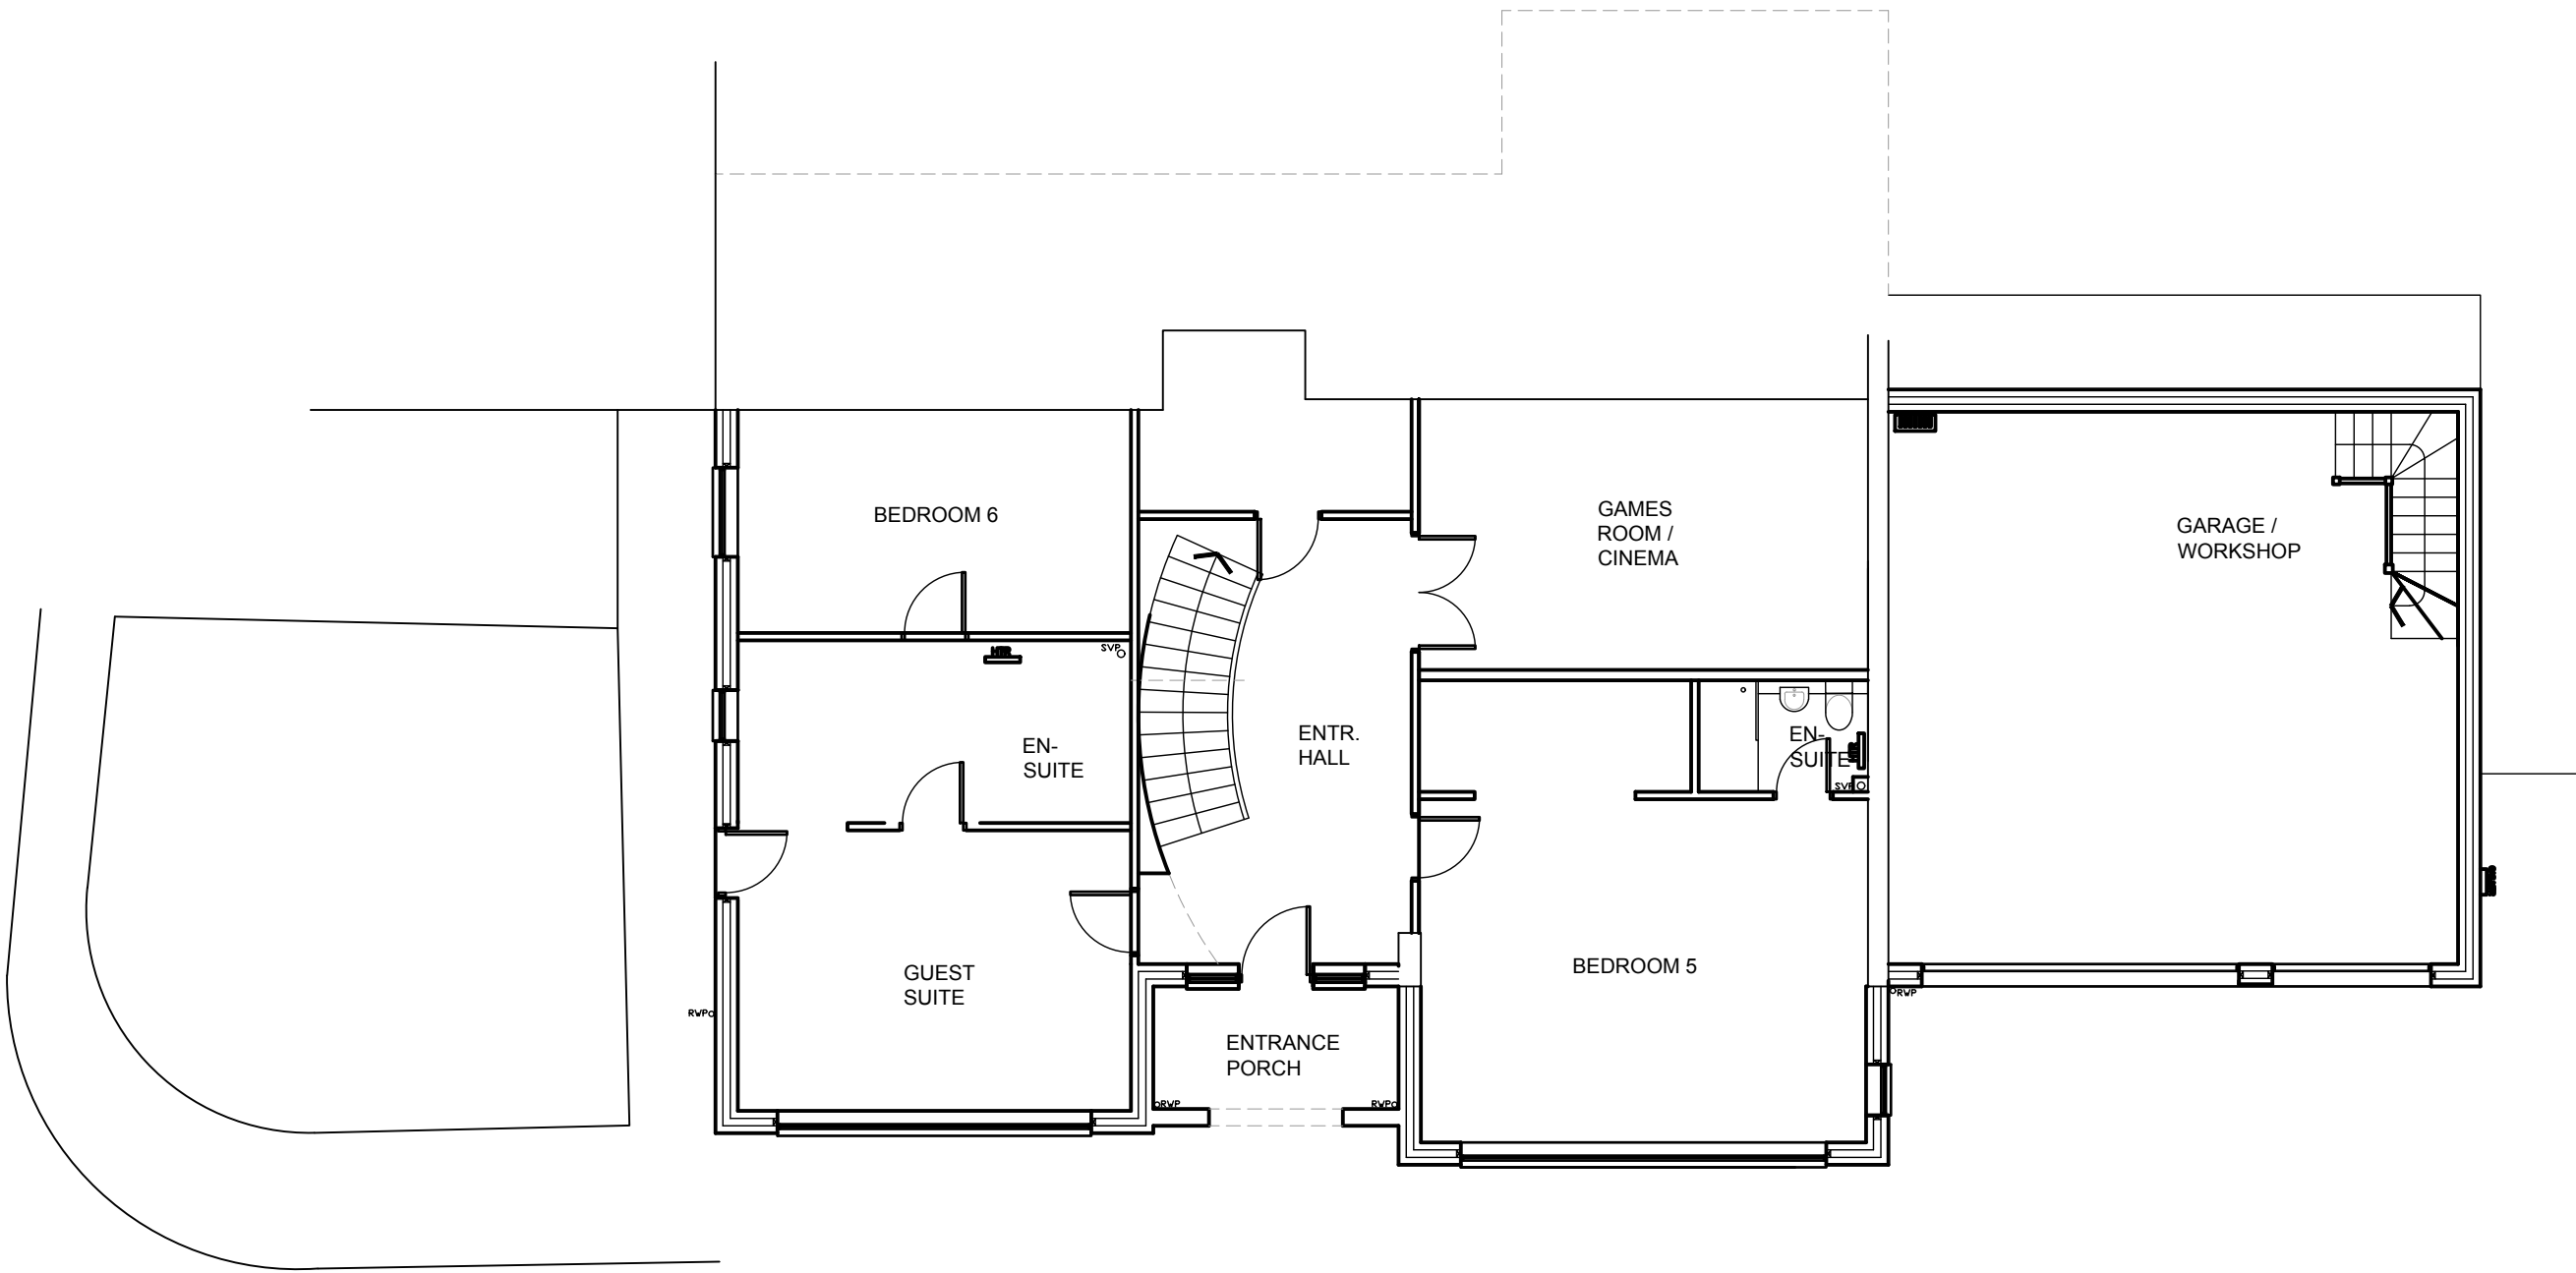

1. Lower Ground Floor Plan

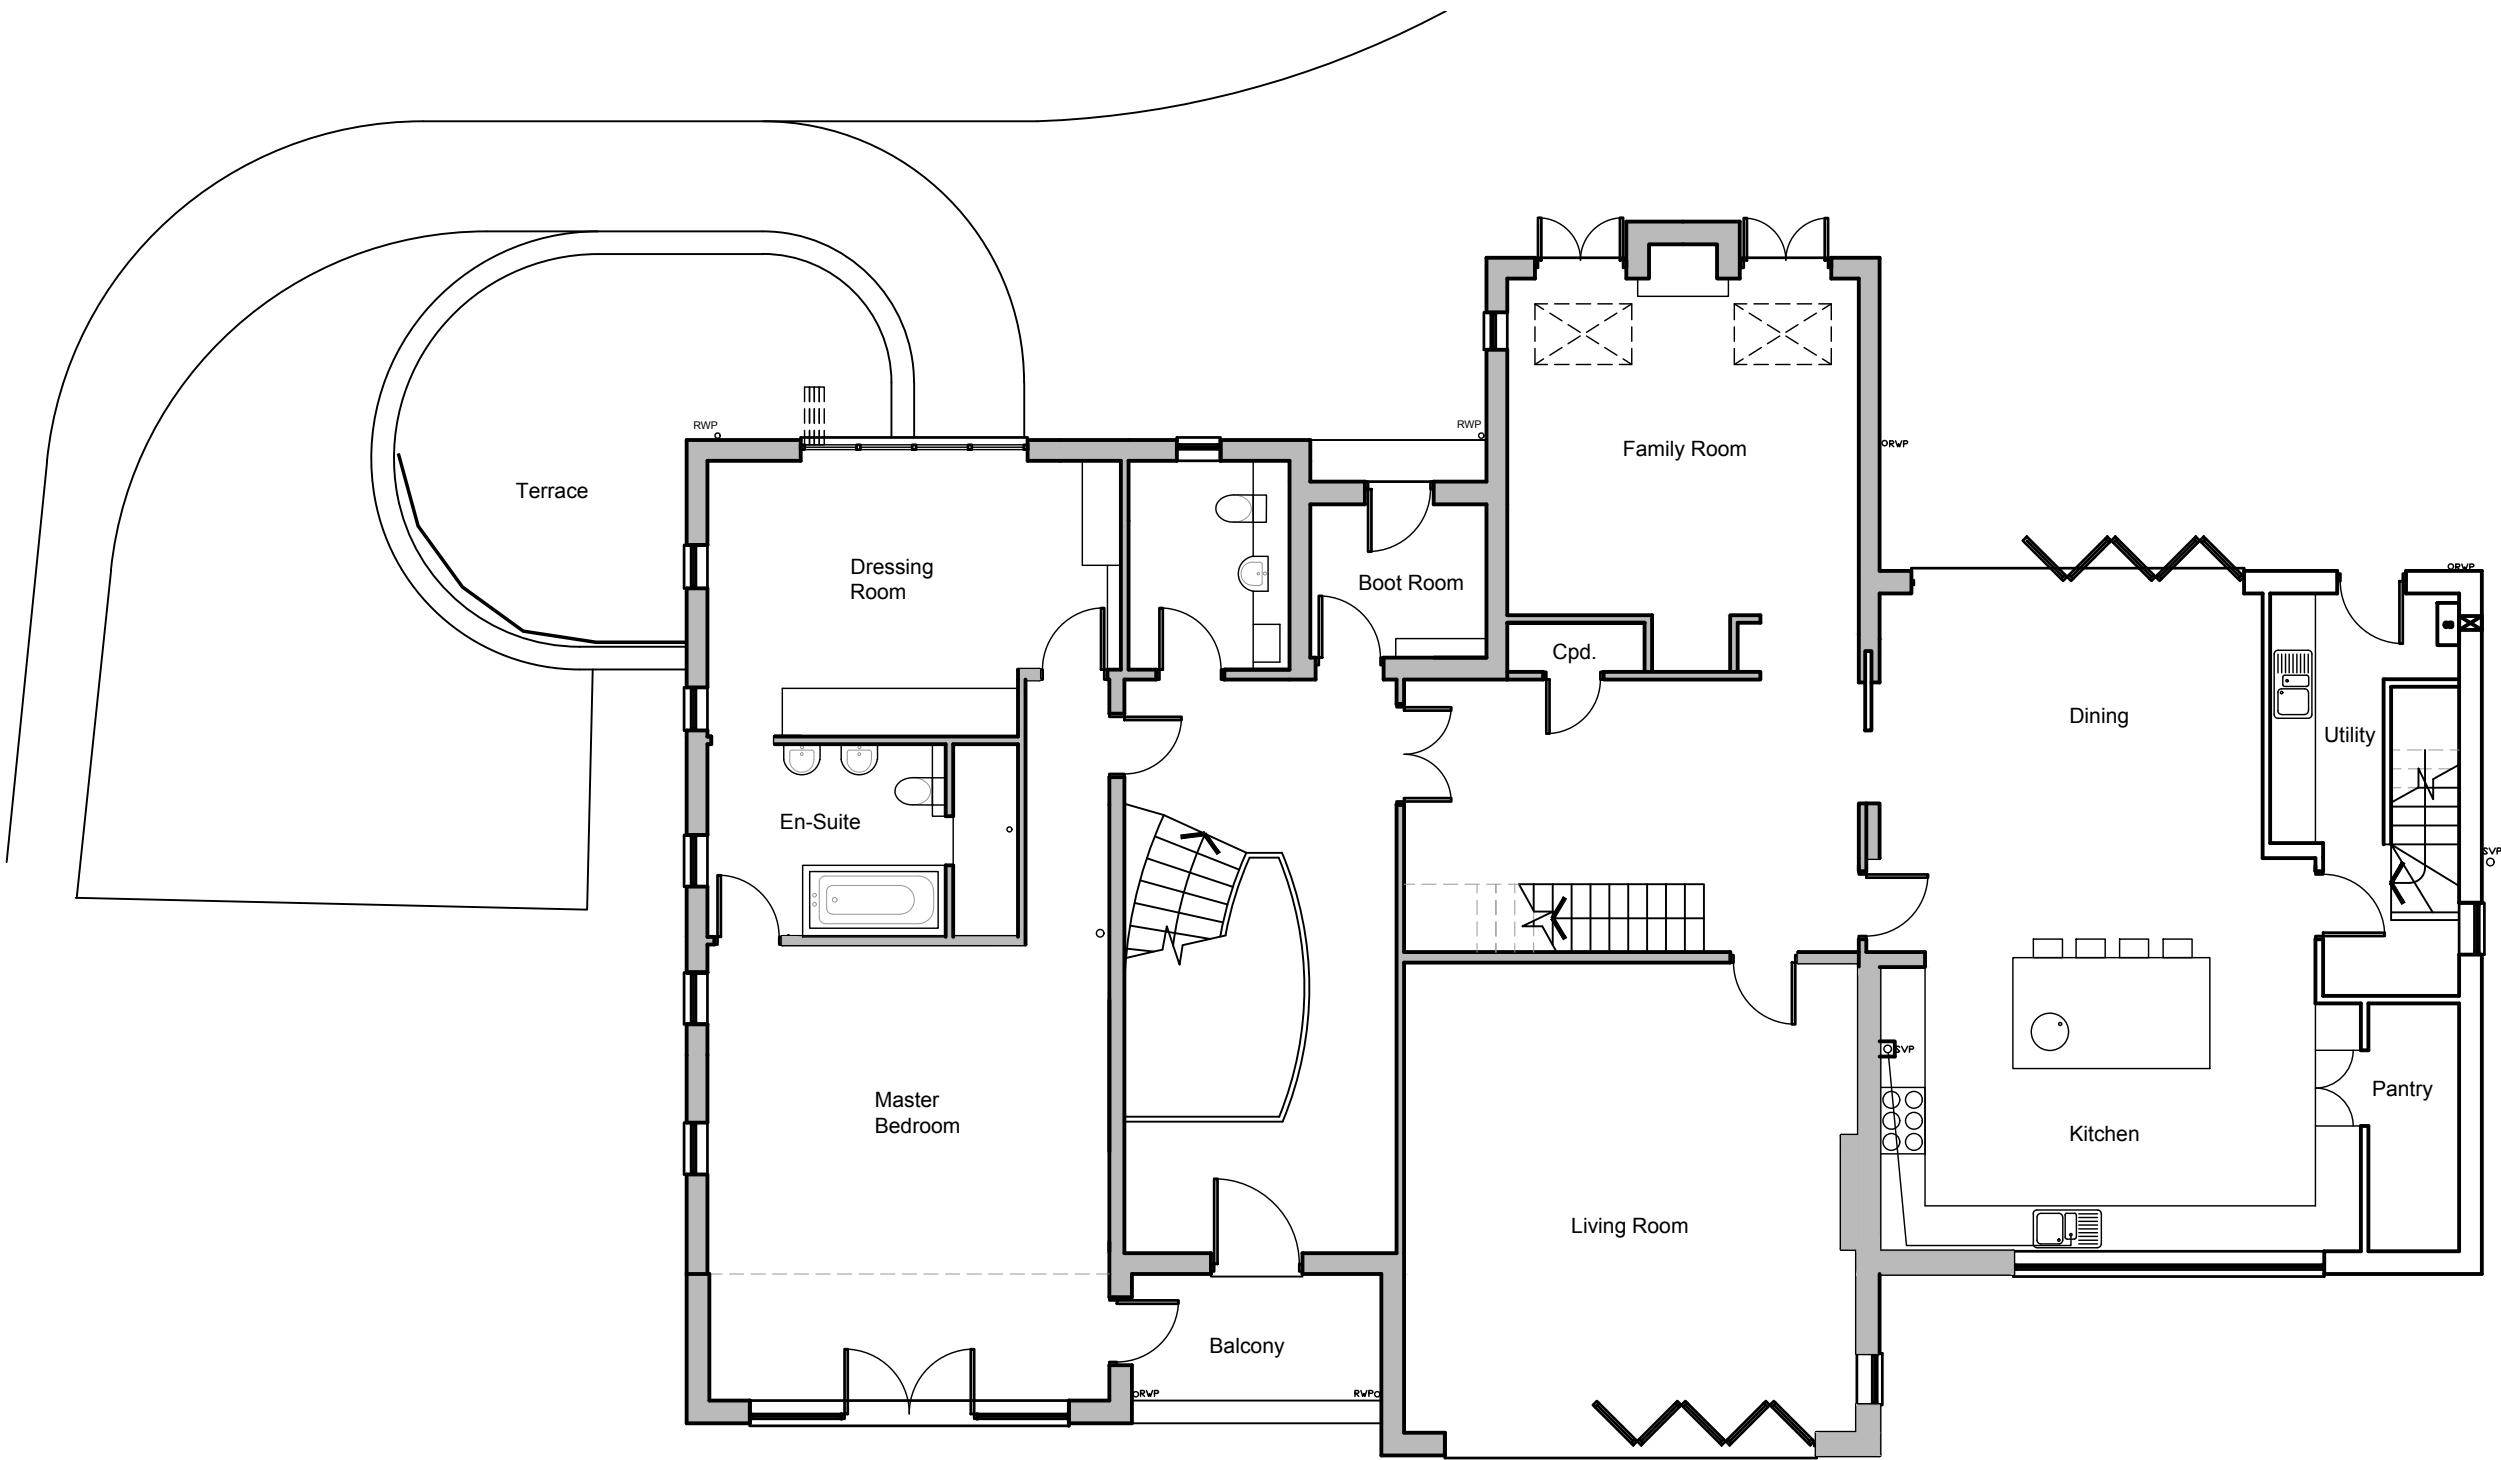

2. Ground Floor Plan

0	TS	01.11.2021	First issue.
Rev.	By	Date	Description

Client Ceri Hughes & Chris Jones			
Project Edge Hill Hoseley Lane Marford LL12 8YE			
Drawing Title Existing Floor Plans			
Drawn By	TS	Date	September 2021
Job No.	P395	Status	Planning
Dwg No.	L01	Rev.	0
Scale@	A3		1:100
ARCHITECTURE WORKS RESIDENTIAL COMMERCIAL INDUSTRIAL The Coach House Warrington Road Mickle Trafford Chester CH2 4EA Tel: 01244 300199 Mobile: 07974 674674 Email: toby@architecture.works			

