


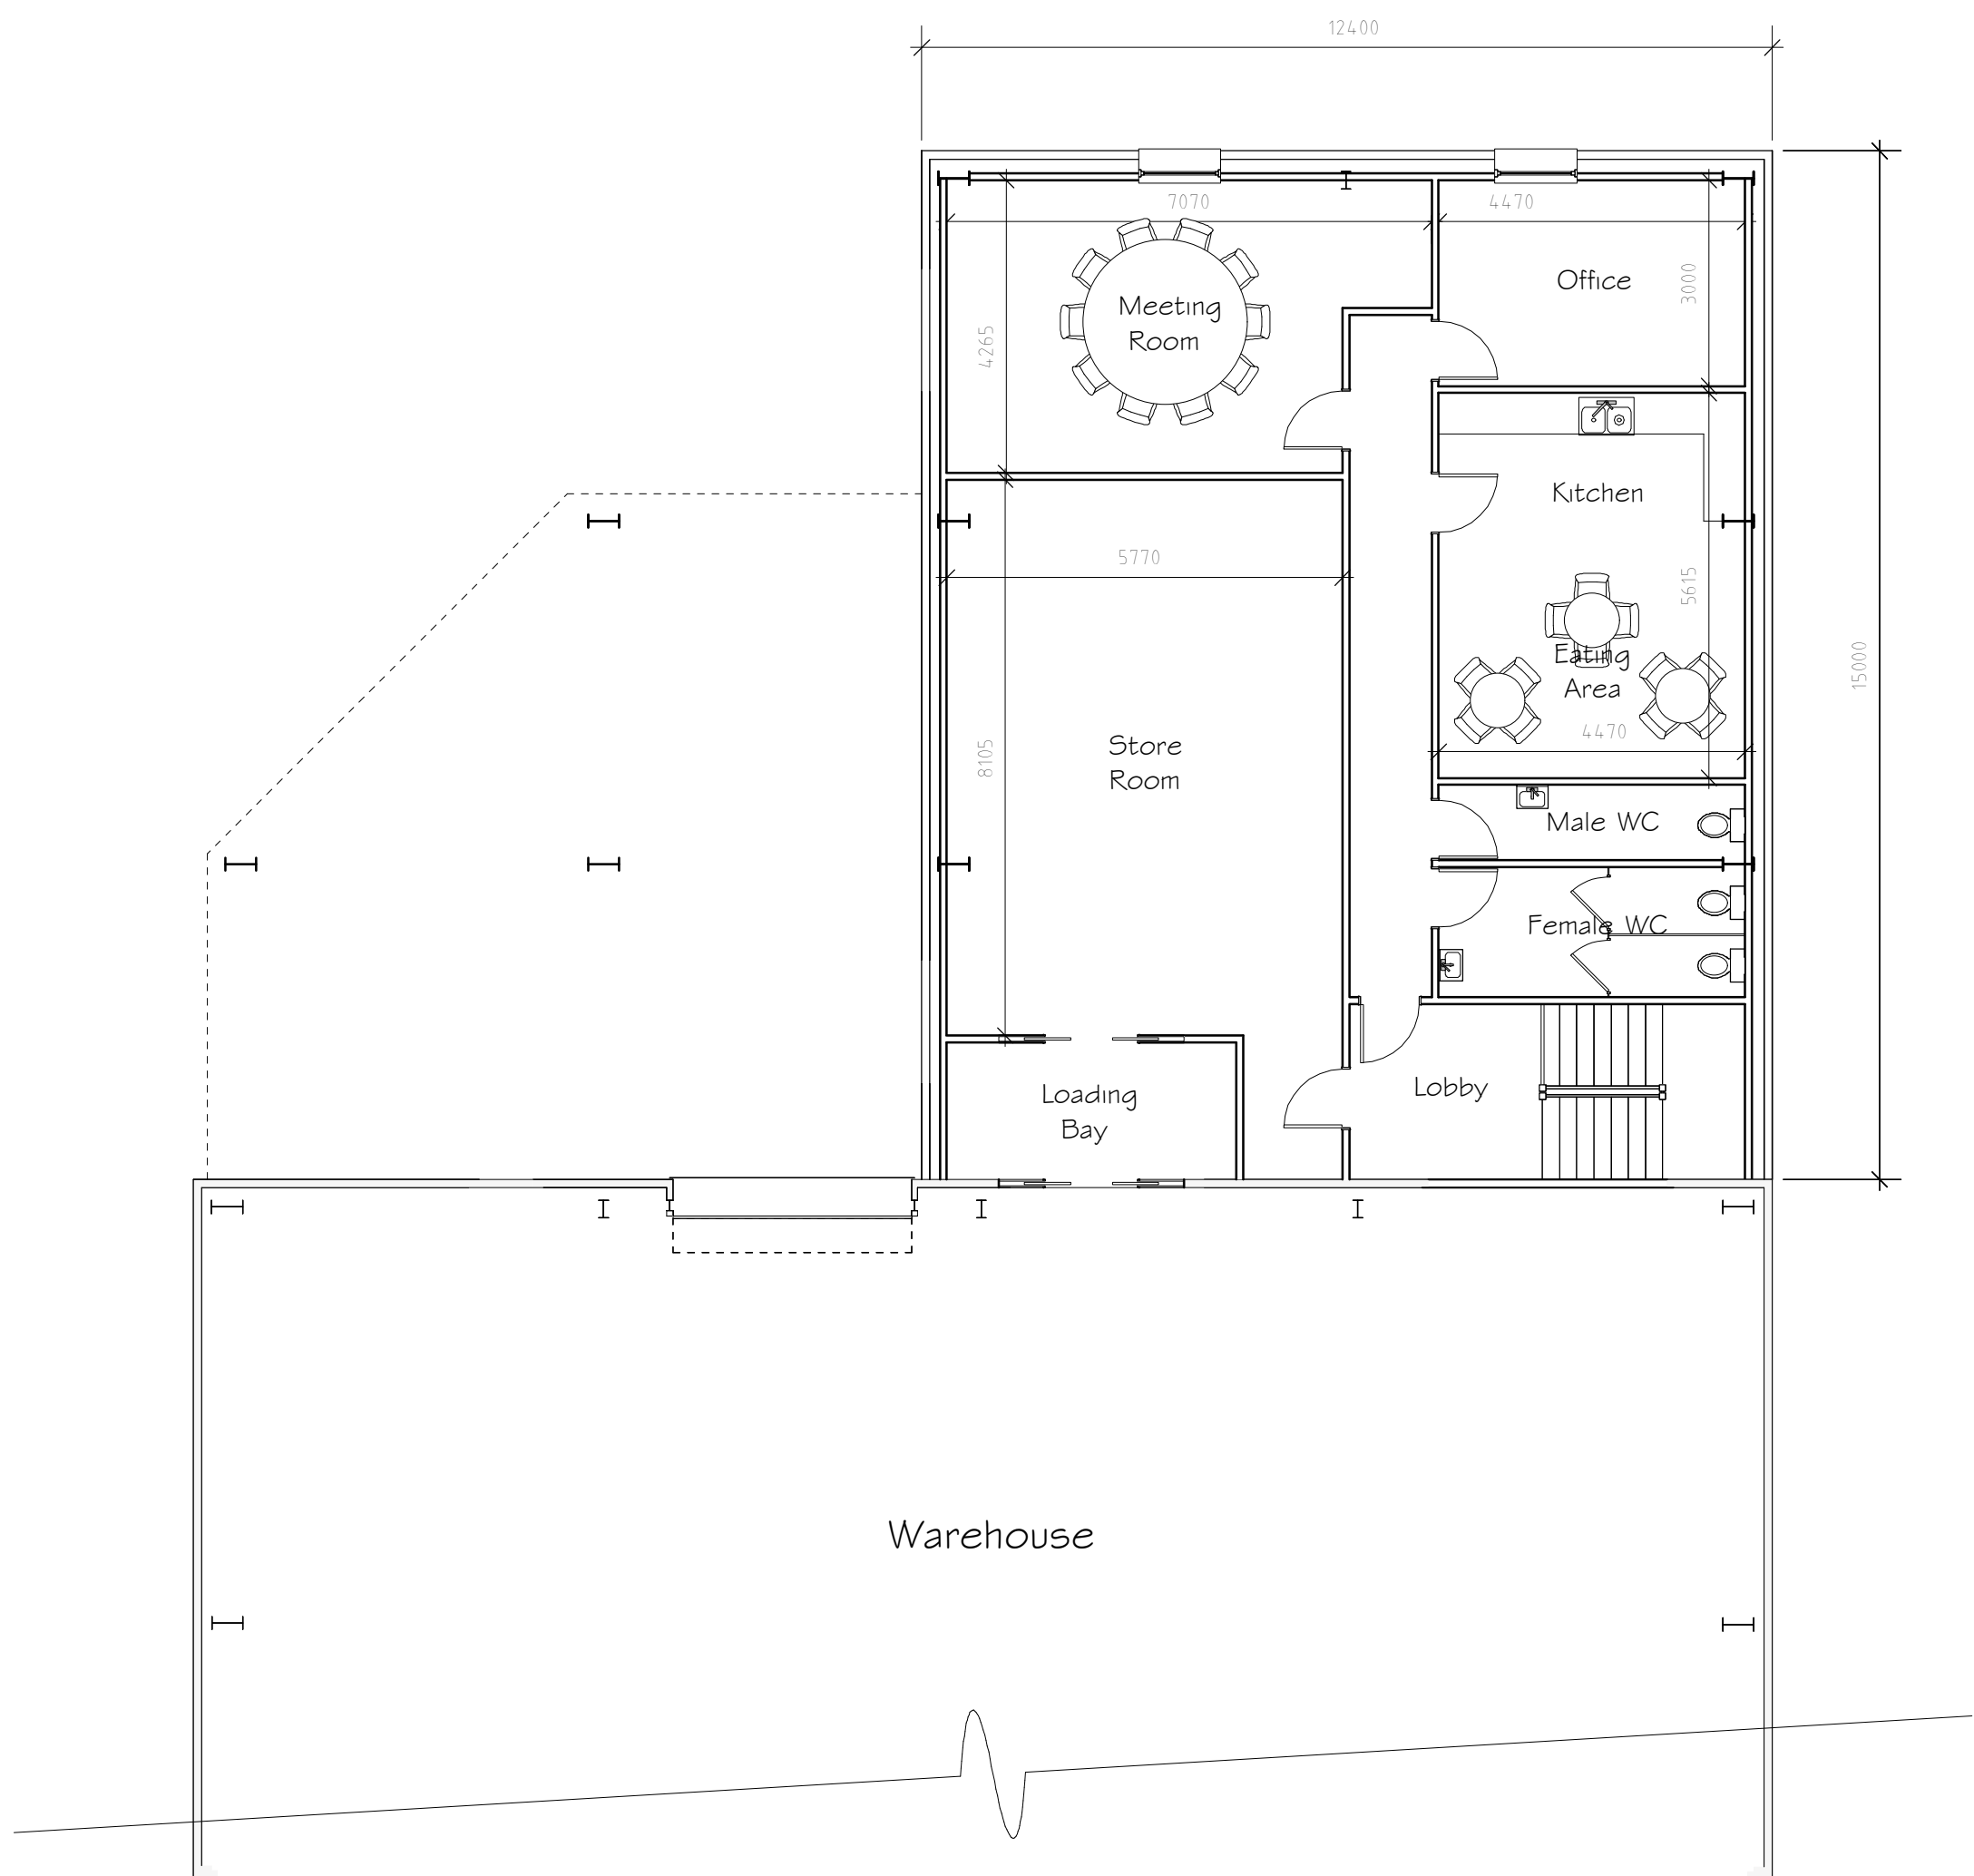

First Floor Plan

Rev	Date	Detail	Initial

Project: Proposed extension to facilities at Hayakawa, Davy Way, Llay Industrial Estate, Llay, Wrexham.	
Title: Planning First Floor	Scale: (A2) 1:100
Drawn By: S Hatherall	Date: Jan 2022
Drawing No: H137/005	Sheet: 2 of 3





Office 3K4,
Redwither Business Tower,
Wrexham. LL13 9XT
Tel: 01978 356500
www.blueprintarchitectural.com