


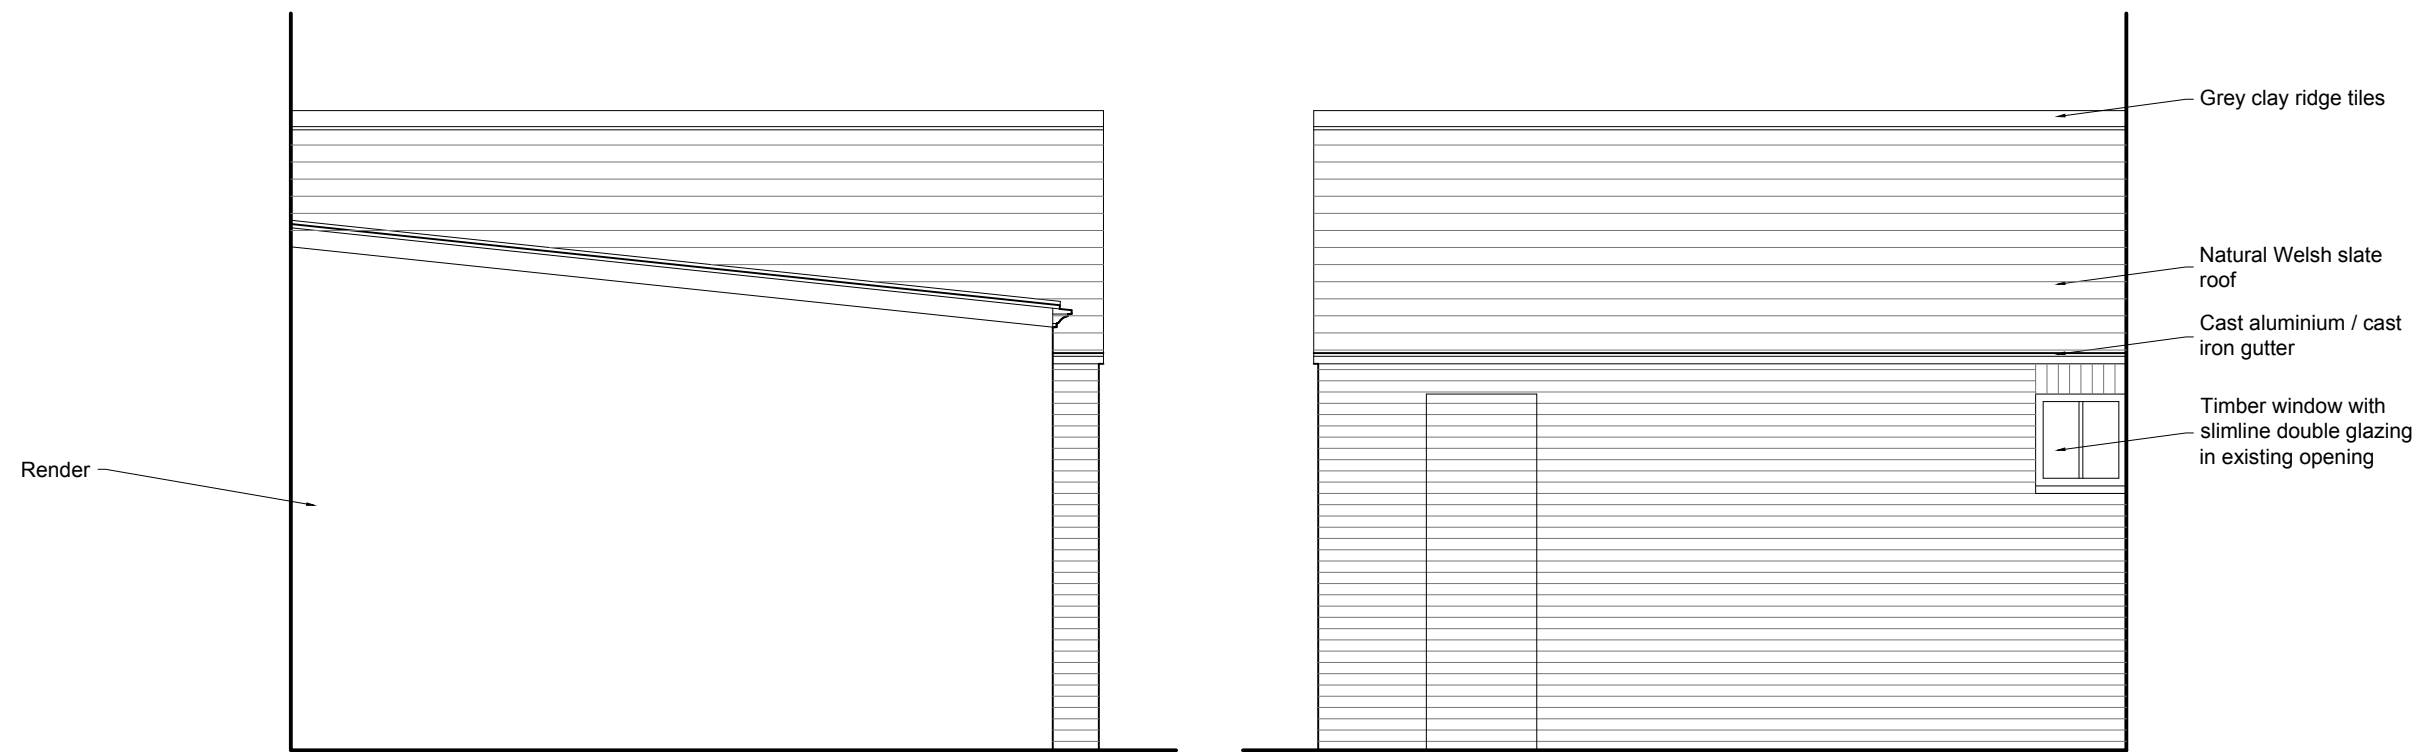

Extension Side (South) Elevation

Kitchen Side (North) Elevation



Extension / Kitchen East Elevation

PROJECT 18 HIGH STREET, OVERTON
REPAIRS AND ALTERATIONS

JOB NUMBER OVE.01

DRAWING TITLE EXTENSION ELEVATIONS AS PROPOSED

DRAWING STATUS PLANNING

DRAWING NO. 13

REVISION C

SIZE & SCALE 1:50 @ A3

First Issue 01.11.2021

© Chambers Conservation Ltd
jennifer@chambersconservation.com
rob@chambersconservation.com
07484 133270 or 07919 300428
www.chambersconservation.com

Registered in England and Wales, no. 09787239
Registered address: Mercury House, High Street,
Tattenhall, Chester CH3 9PX
Do not scale from this drawing unless agreed

