






Proposed Site Plan
1 : 200

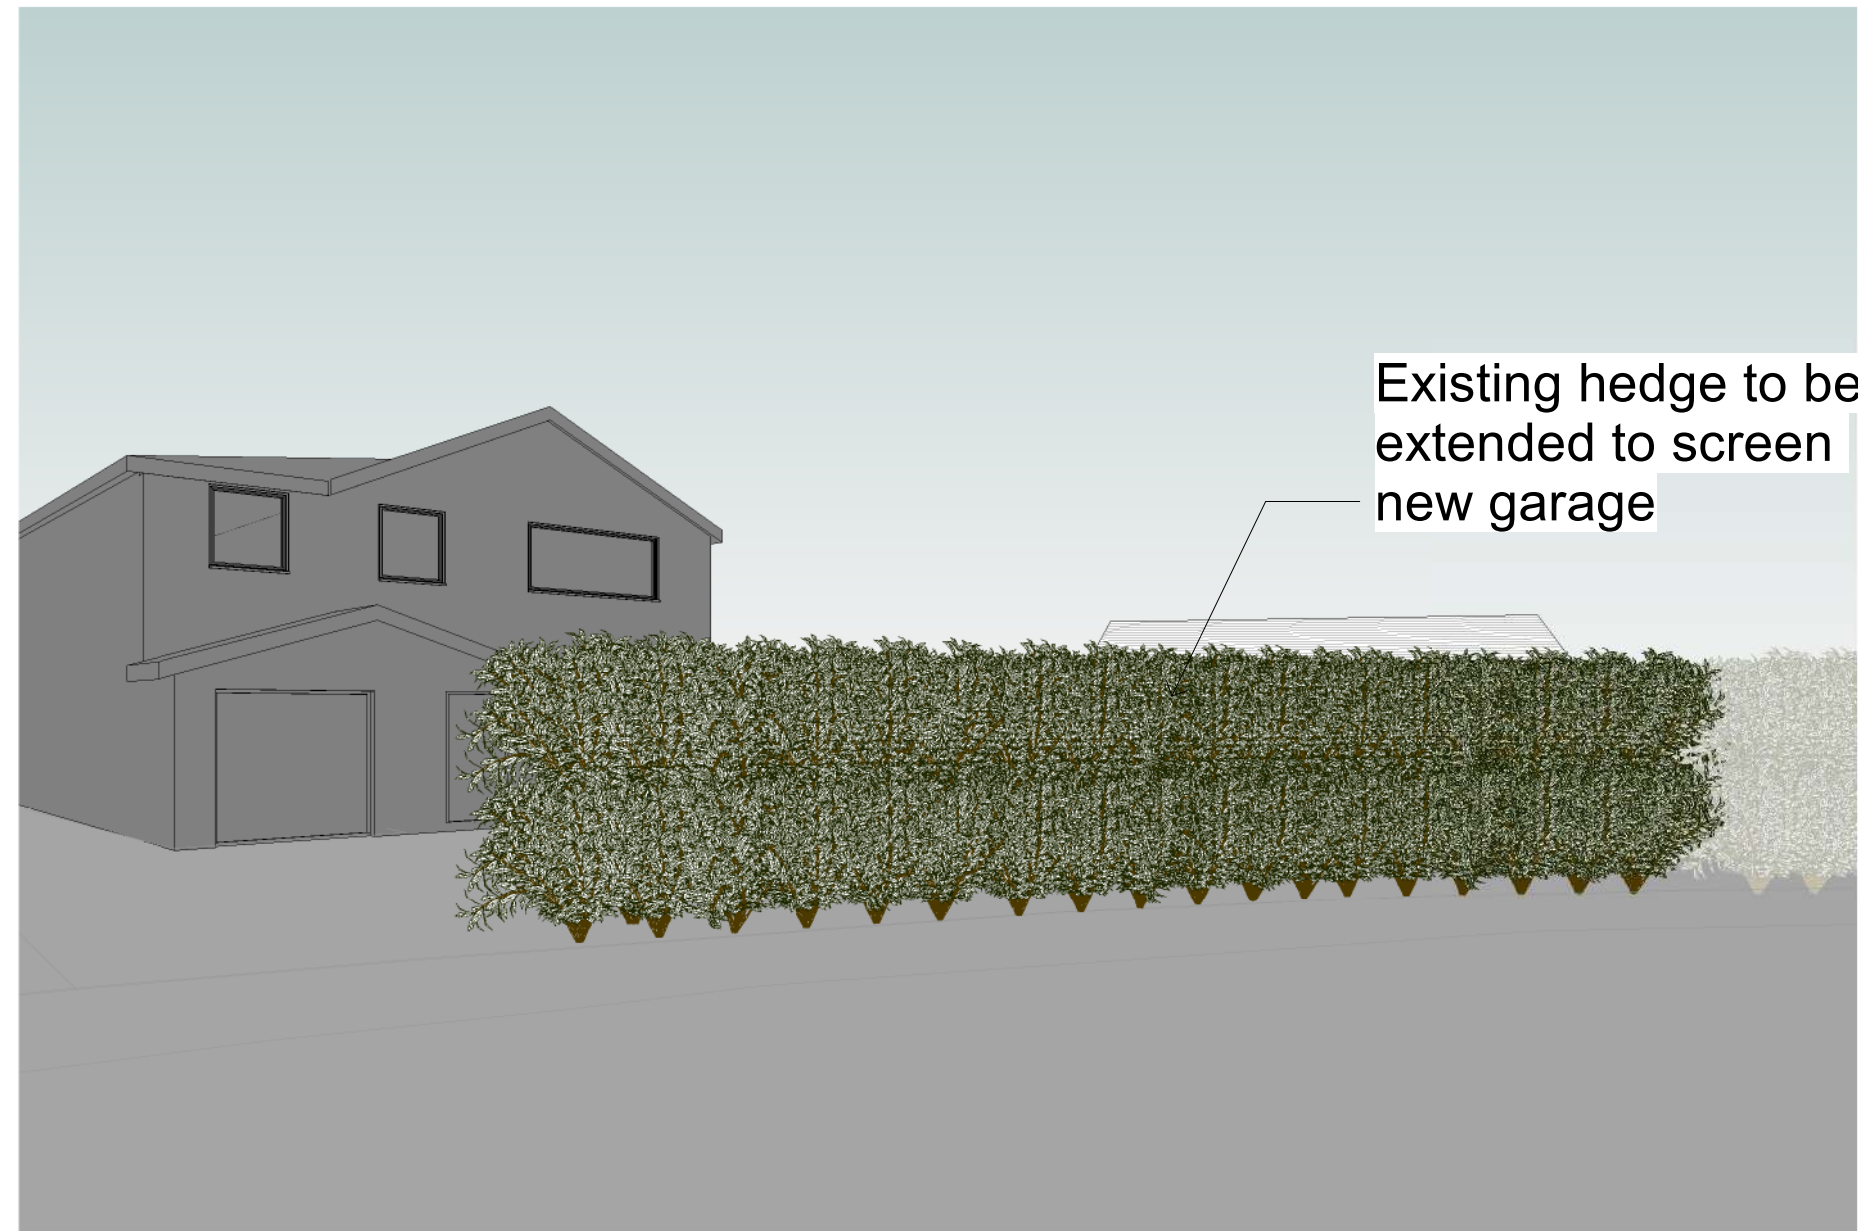


3D View 1

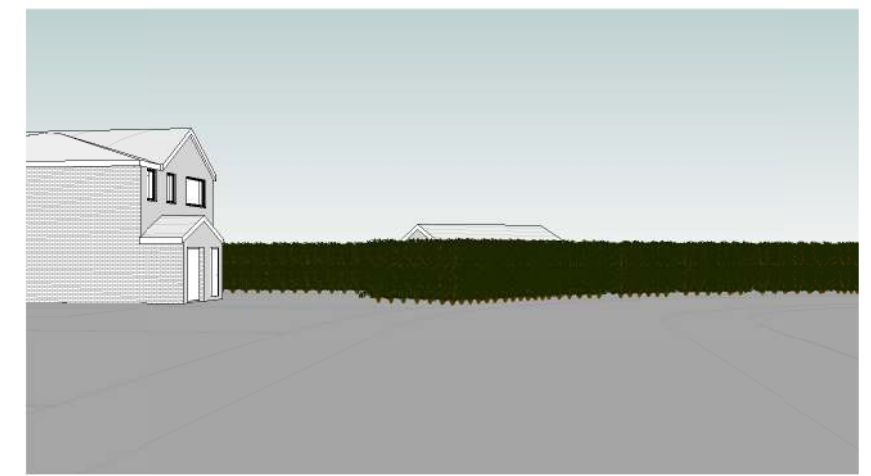


3D View 2

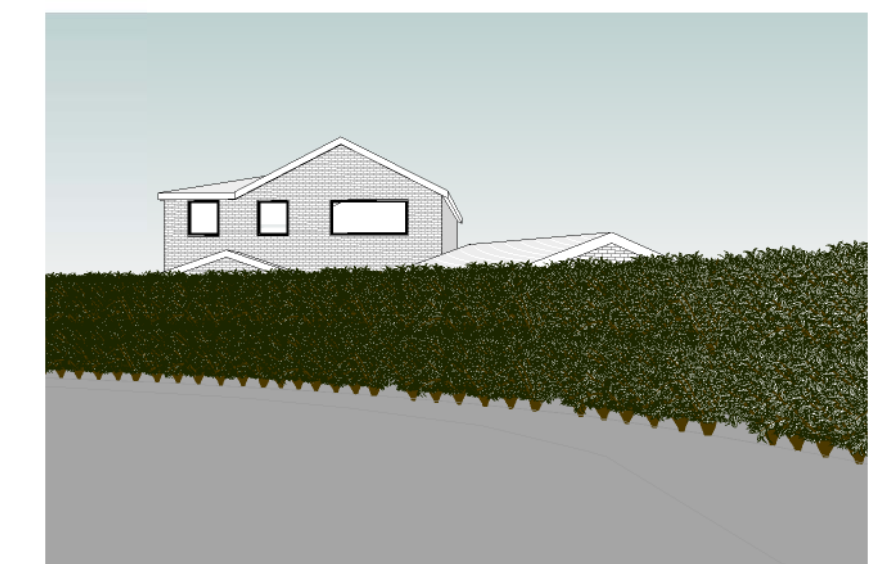


3D View 3

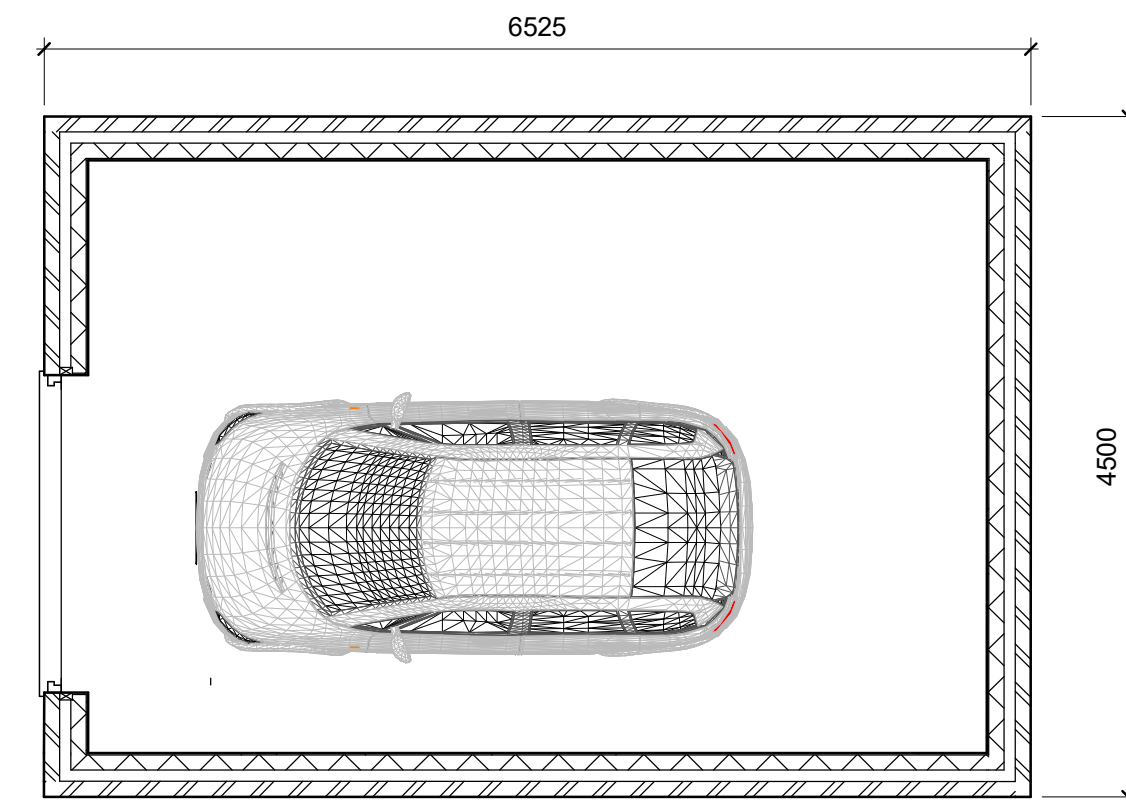


Proposed Garage GA Plan
1 : 50

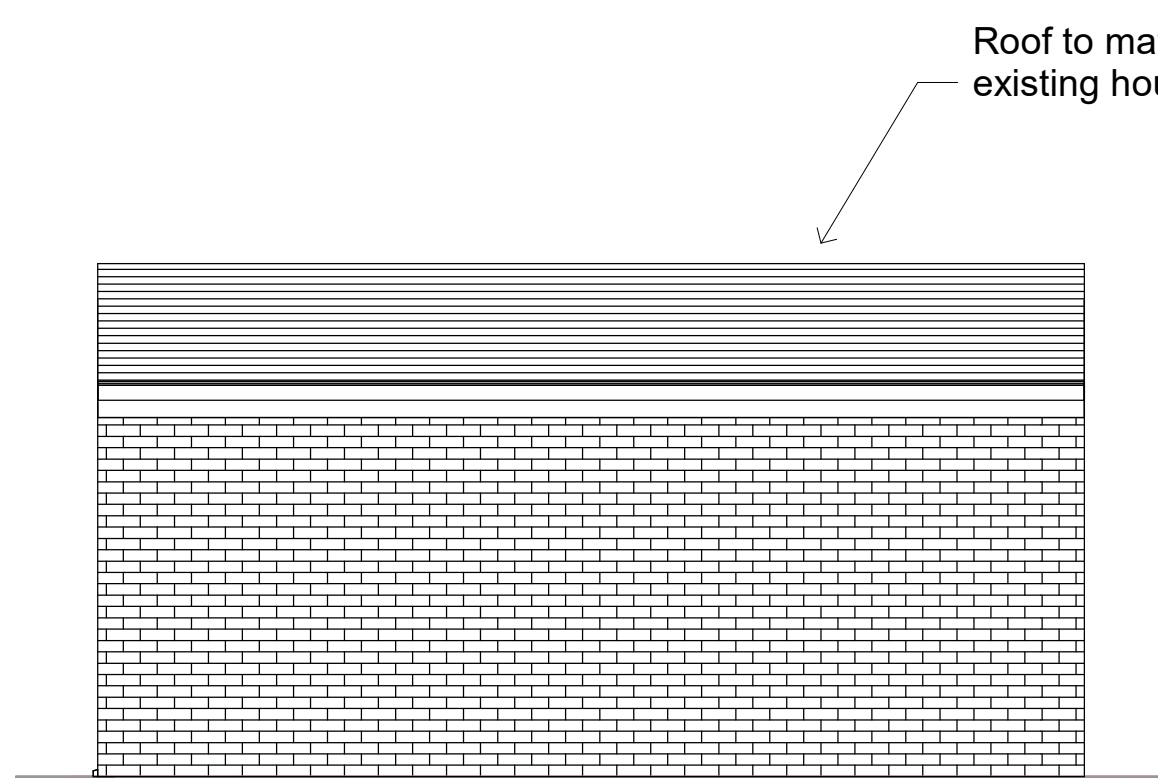

Proposed Garage Side Elevation
1 : 50 (Opposite side elevation to match this elevation exactly)

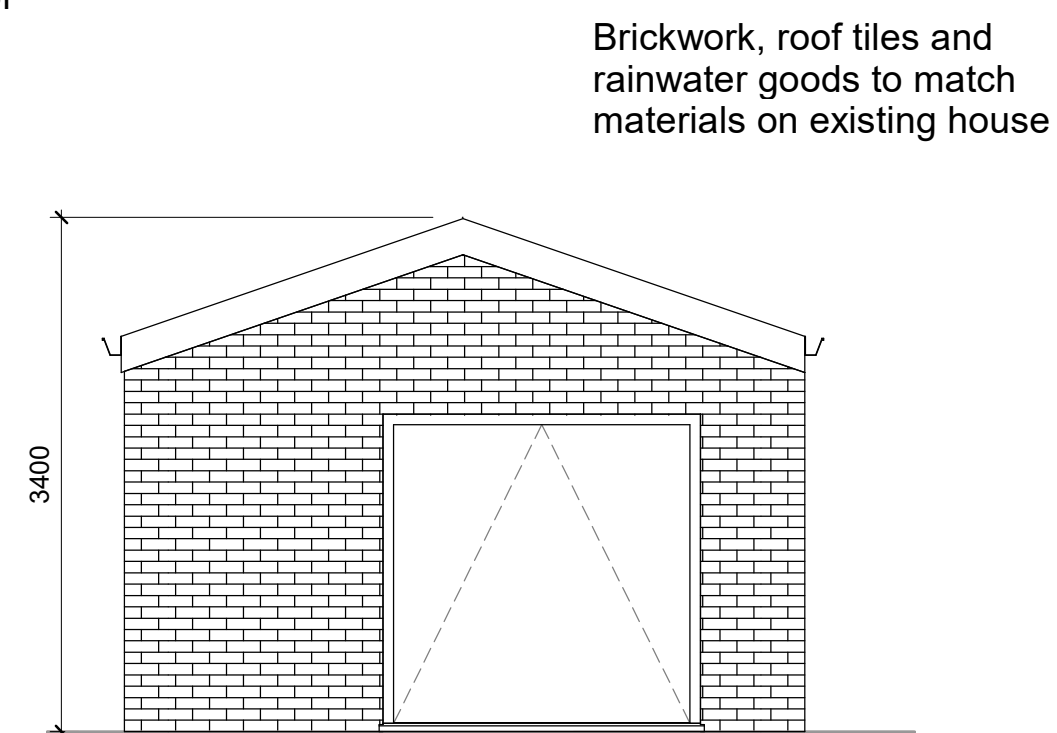

Proposed Garage Front Elevation
1 : 50

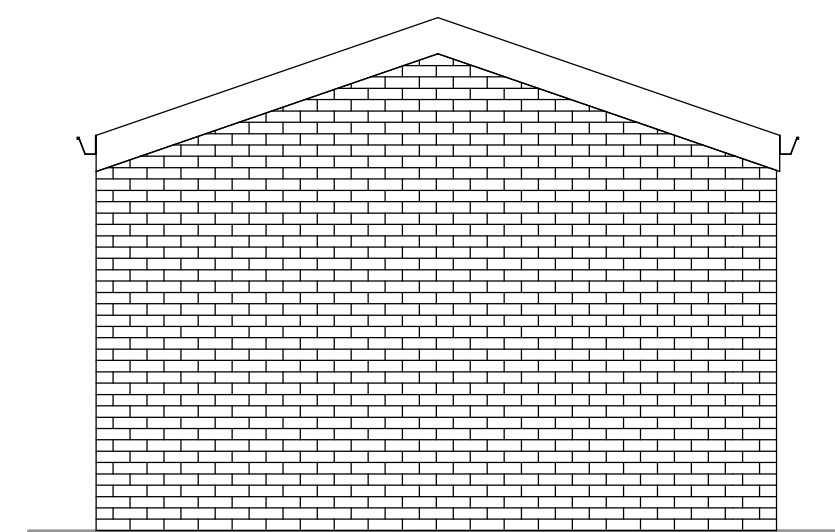

Proposed Garage Rear Elevation
1 : 50



Location Plan
1 : 1250

STATUS A	PURPOSE OF ISSUE PLANNING		
PROJECT 18 Woodridge Ave, Marford, Wrexham			
TITLE Proposed Detached Garage			
CLIENT Mr M Tunstall			
DRAWN BY JT		CHECKED BY JT	DATE 01/12/22
SCALE (@ A1) As indicated		PROJECT NUMBER -	
DRAWING NUMBER A101			REV A