


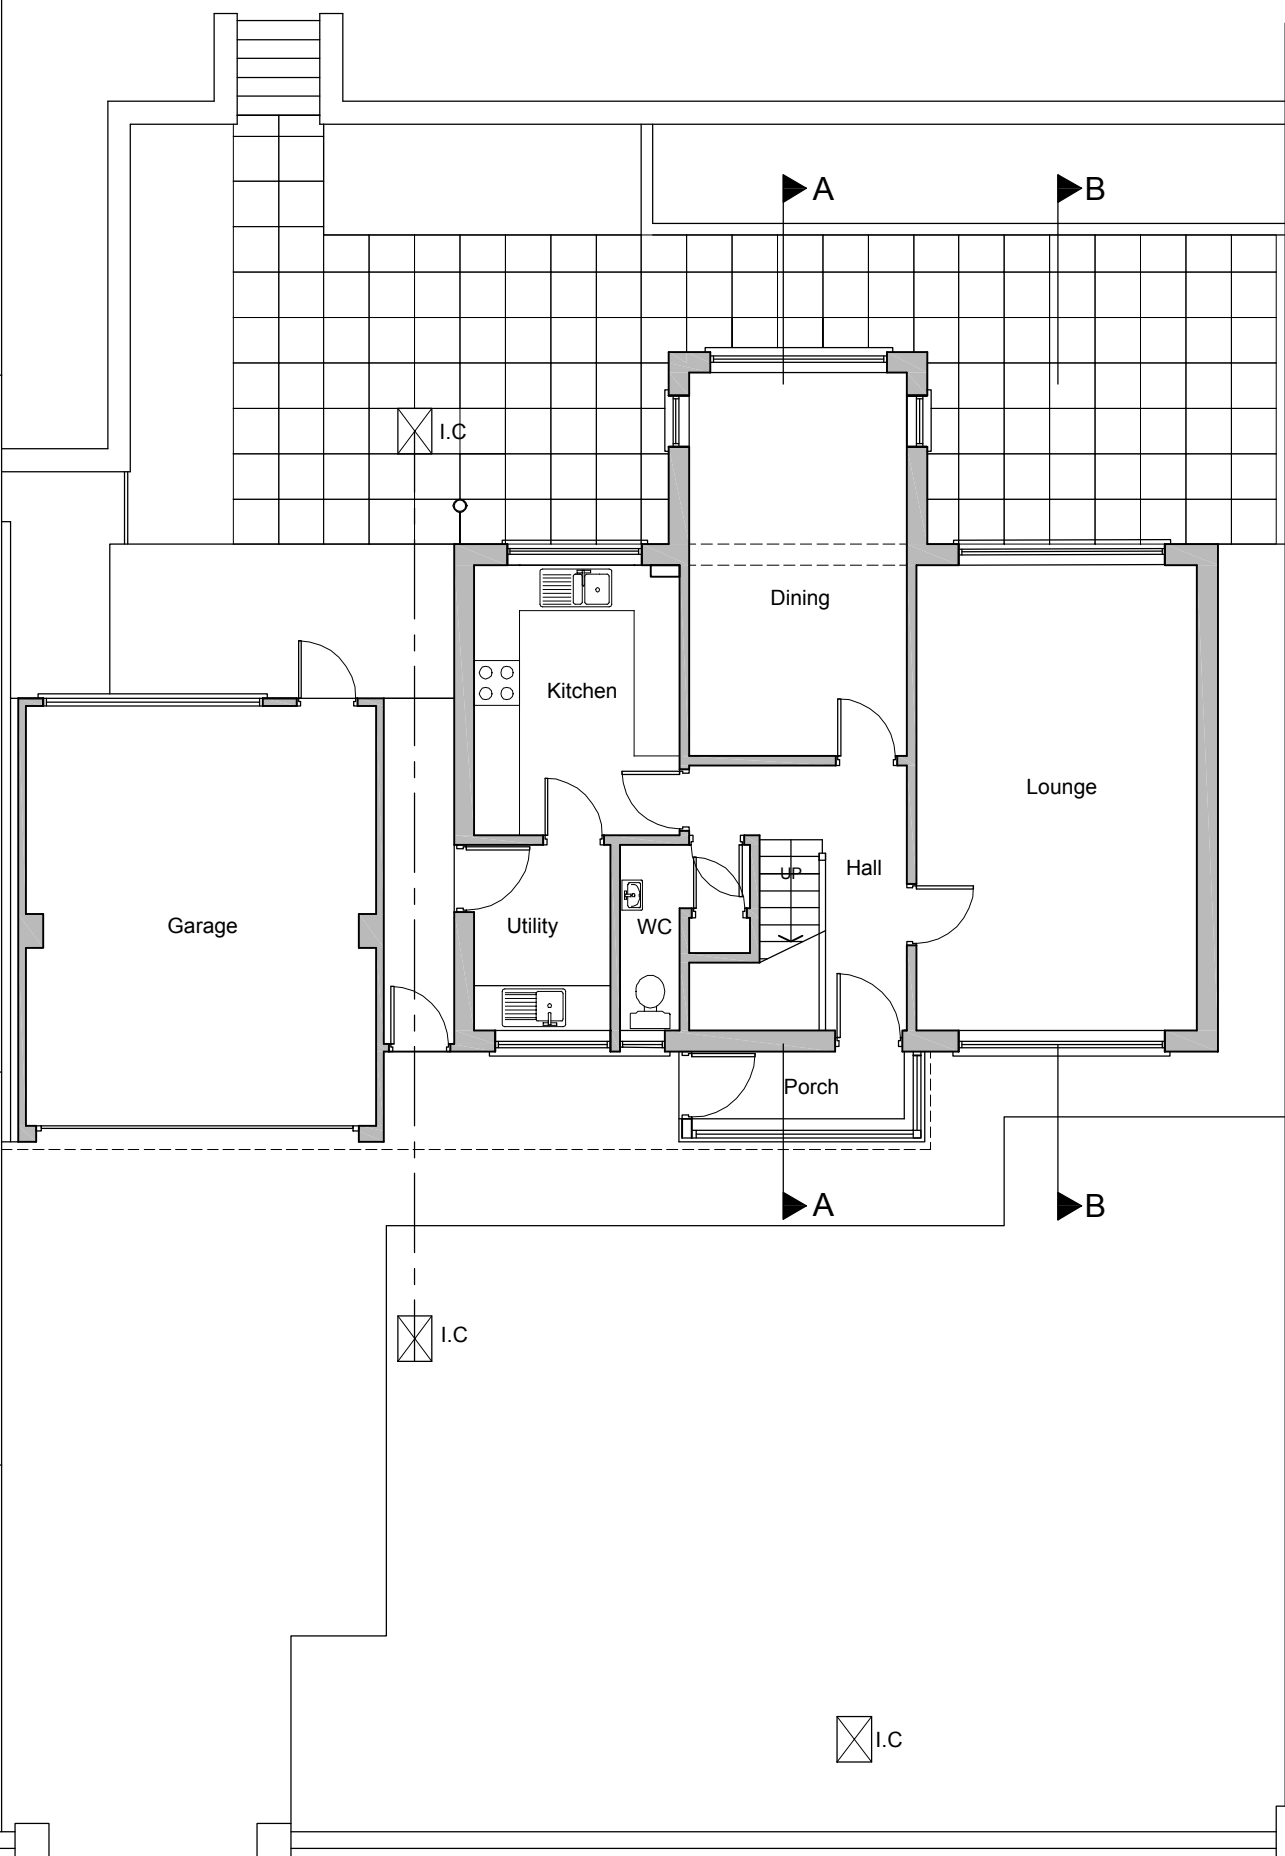

Existing Ground Floor

GENERAL NOTES:
Any discrepancy found between this and any schedule or specification must be referred back to the consultant before work is executed.
All dimensions to be checked on site.
This drawing must not be copied in whole or in part without the prior written permission of John Parry Jones

Client Name	Mr D Bailey and Ms J Hughes				
Project Name	Proposed Extensions and alterations at 12 Lawson Road, Wrexham LL12 7BA				
Drawing title	Existing Ground Floor Plan				

Project No	drg.no	Rev.	Scales	Status			
678 - 02 - 22	01		1:100 @A3				



JOHN PARRY JONES



Tel: 01492 873042
Mail: 07778 636792
email: jpjacad@gmail.com

1 Llwynon Terrace, Llandudno, Conwy, LL30 2QP