




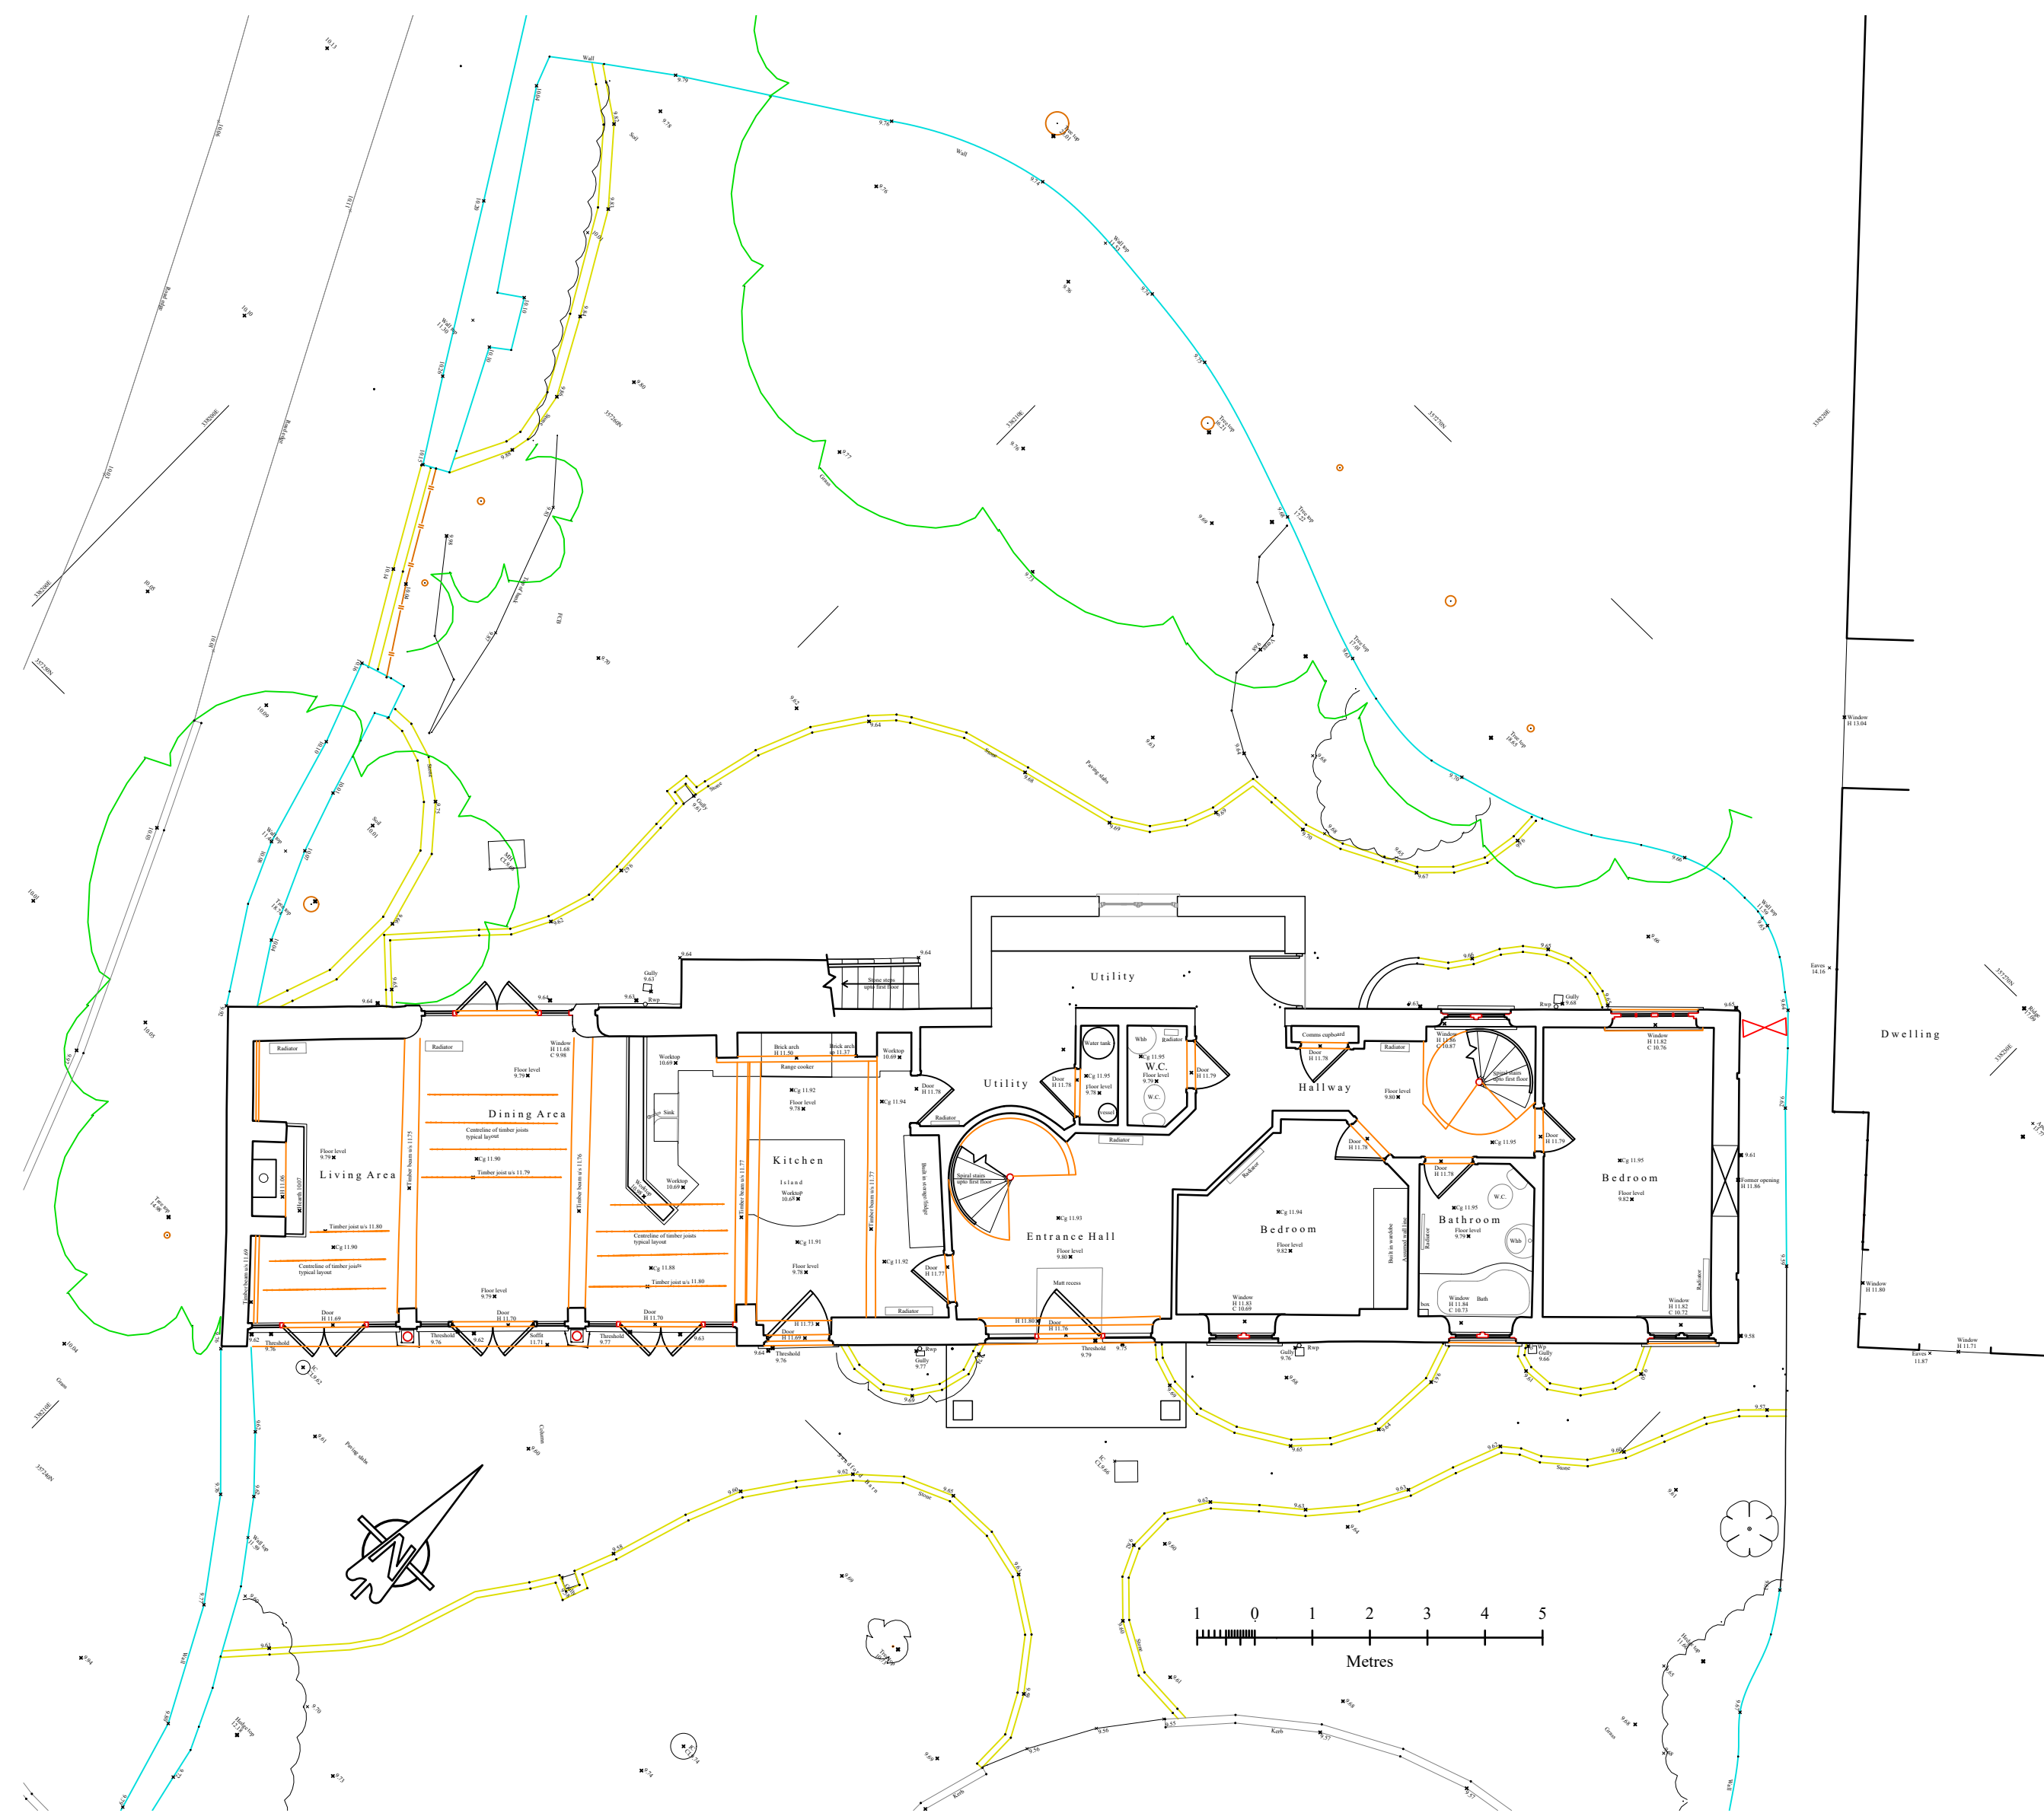


GROUND FLOOR PLAN

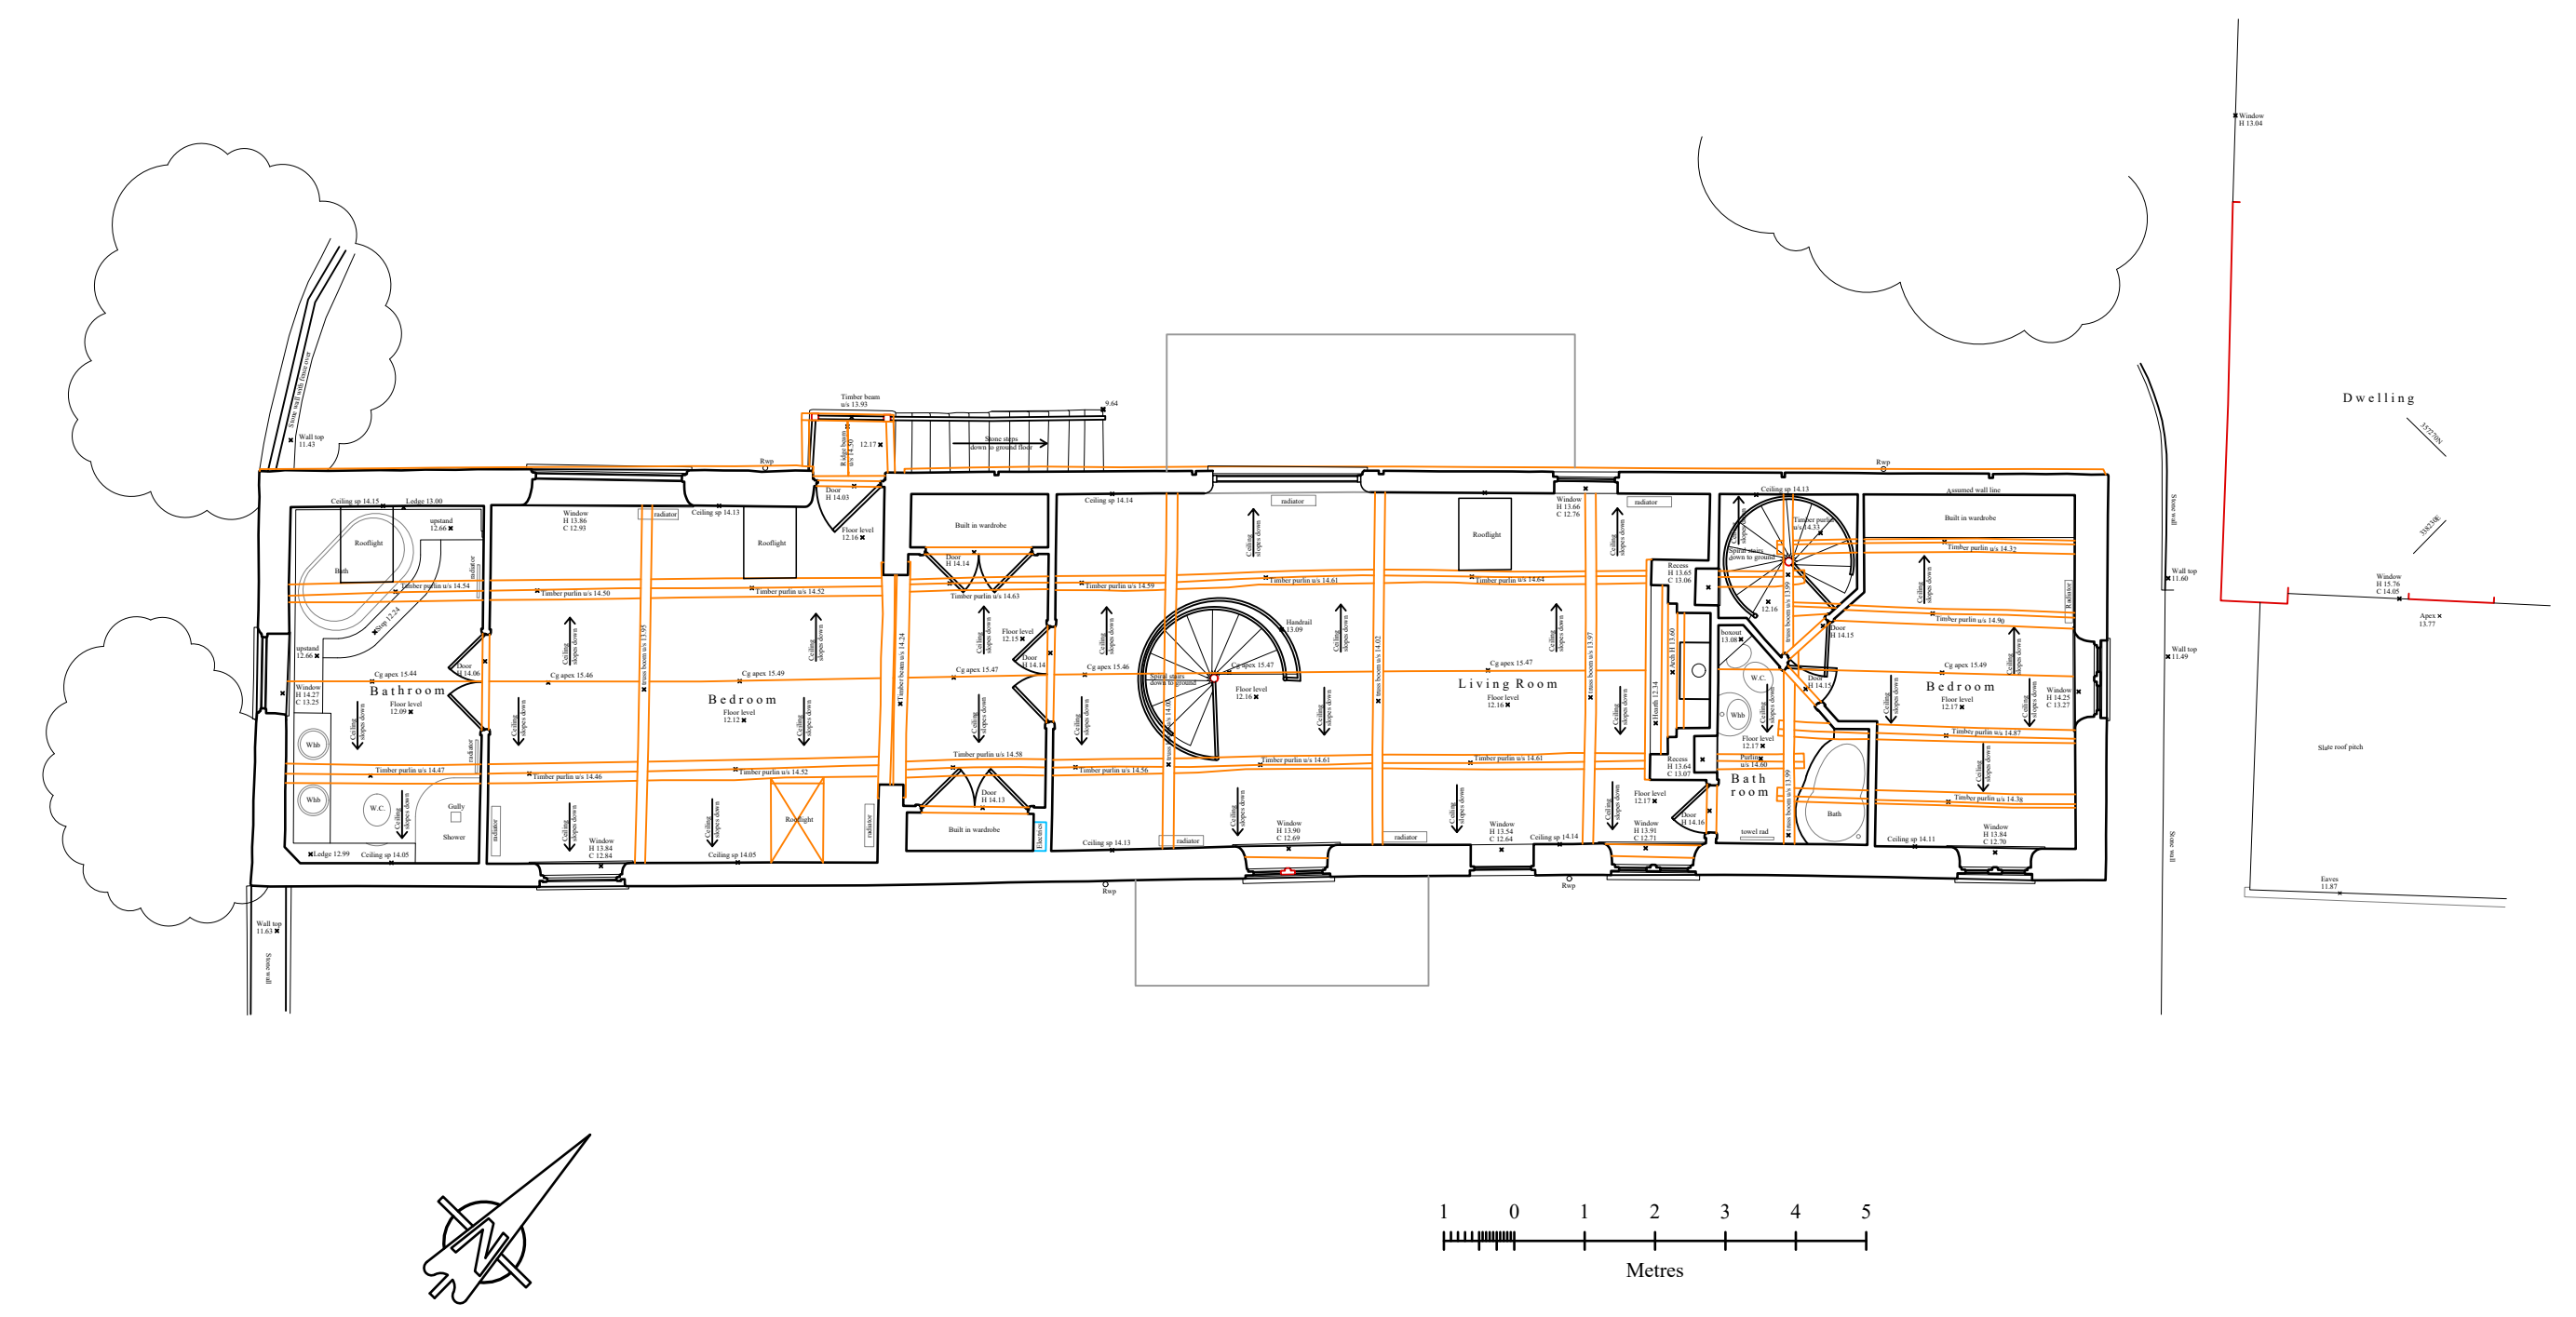

FIRST FLOOR PLAN

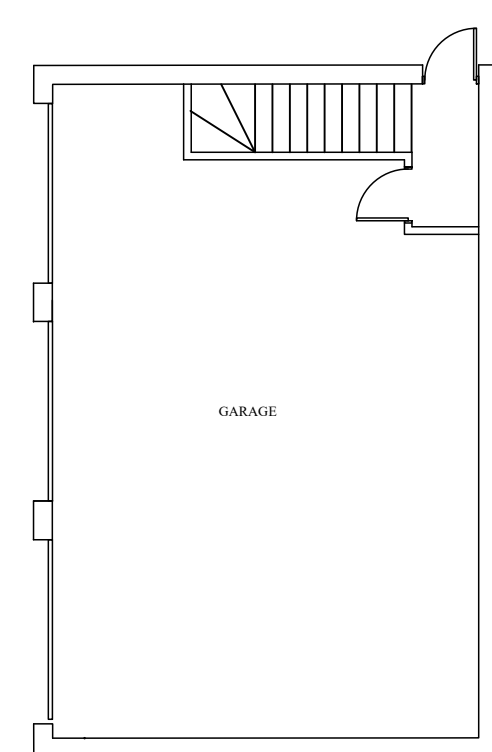

GARAGE / HOME OFFICE
GROUND FLOOR PLAN

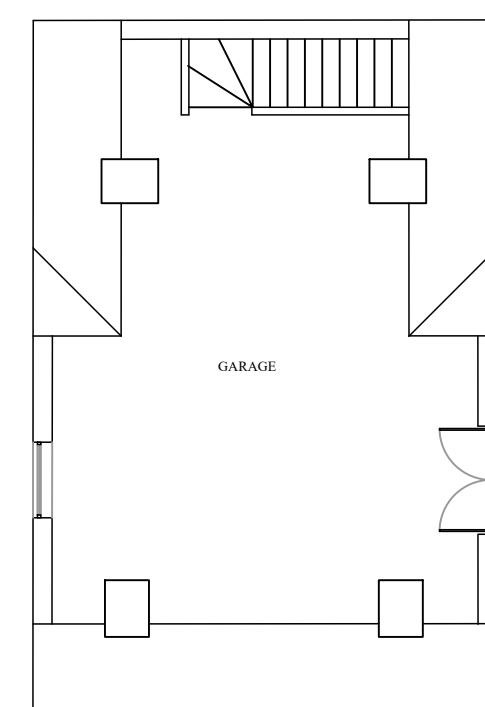

GARAGE / HOME OFFICE
FIRST FLOOR PLAN

willacy horsewood architects

client
MR & MRS CARL EVANS

job
PROPOSED ALTERATIONS TO SANDFORD BARN, DARLAND LANE
ROSSETT LL12 0BD

title
PROPOSED FLOOR PLANS

scale	date	job no.	drawing no.	rev
1 : 100/A1	09 FEB 22	WH1259	PR01	

penmon house, 76, hoole road, hoole, chester ch2 3nl
www.willacyhorsewood.co.uk
 Tel: 01244 853891 07973322953 E-Mail: mark@willacyhorsewood.co.uk