


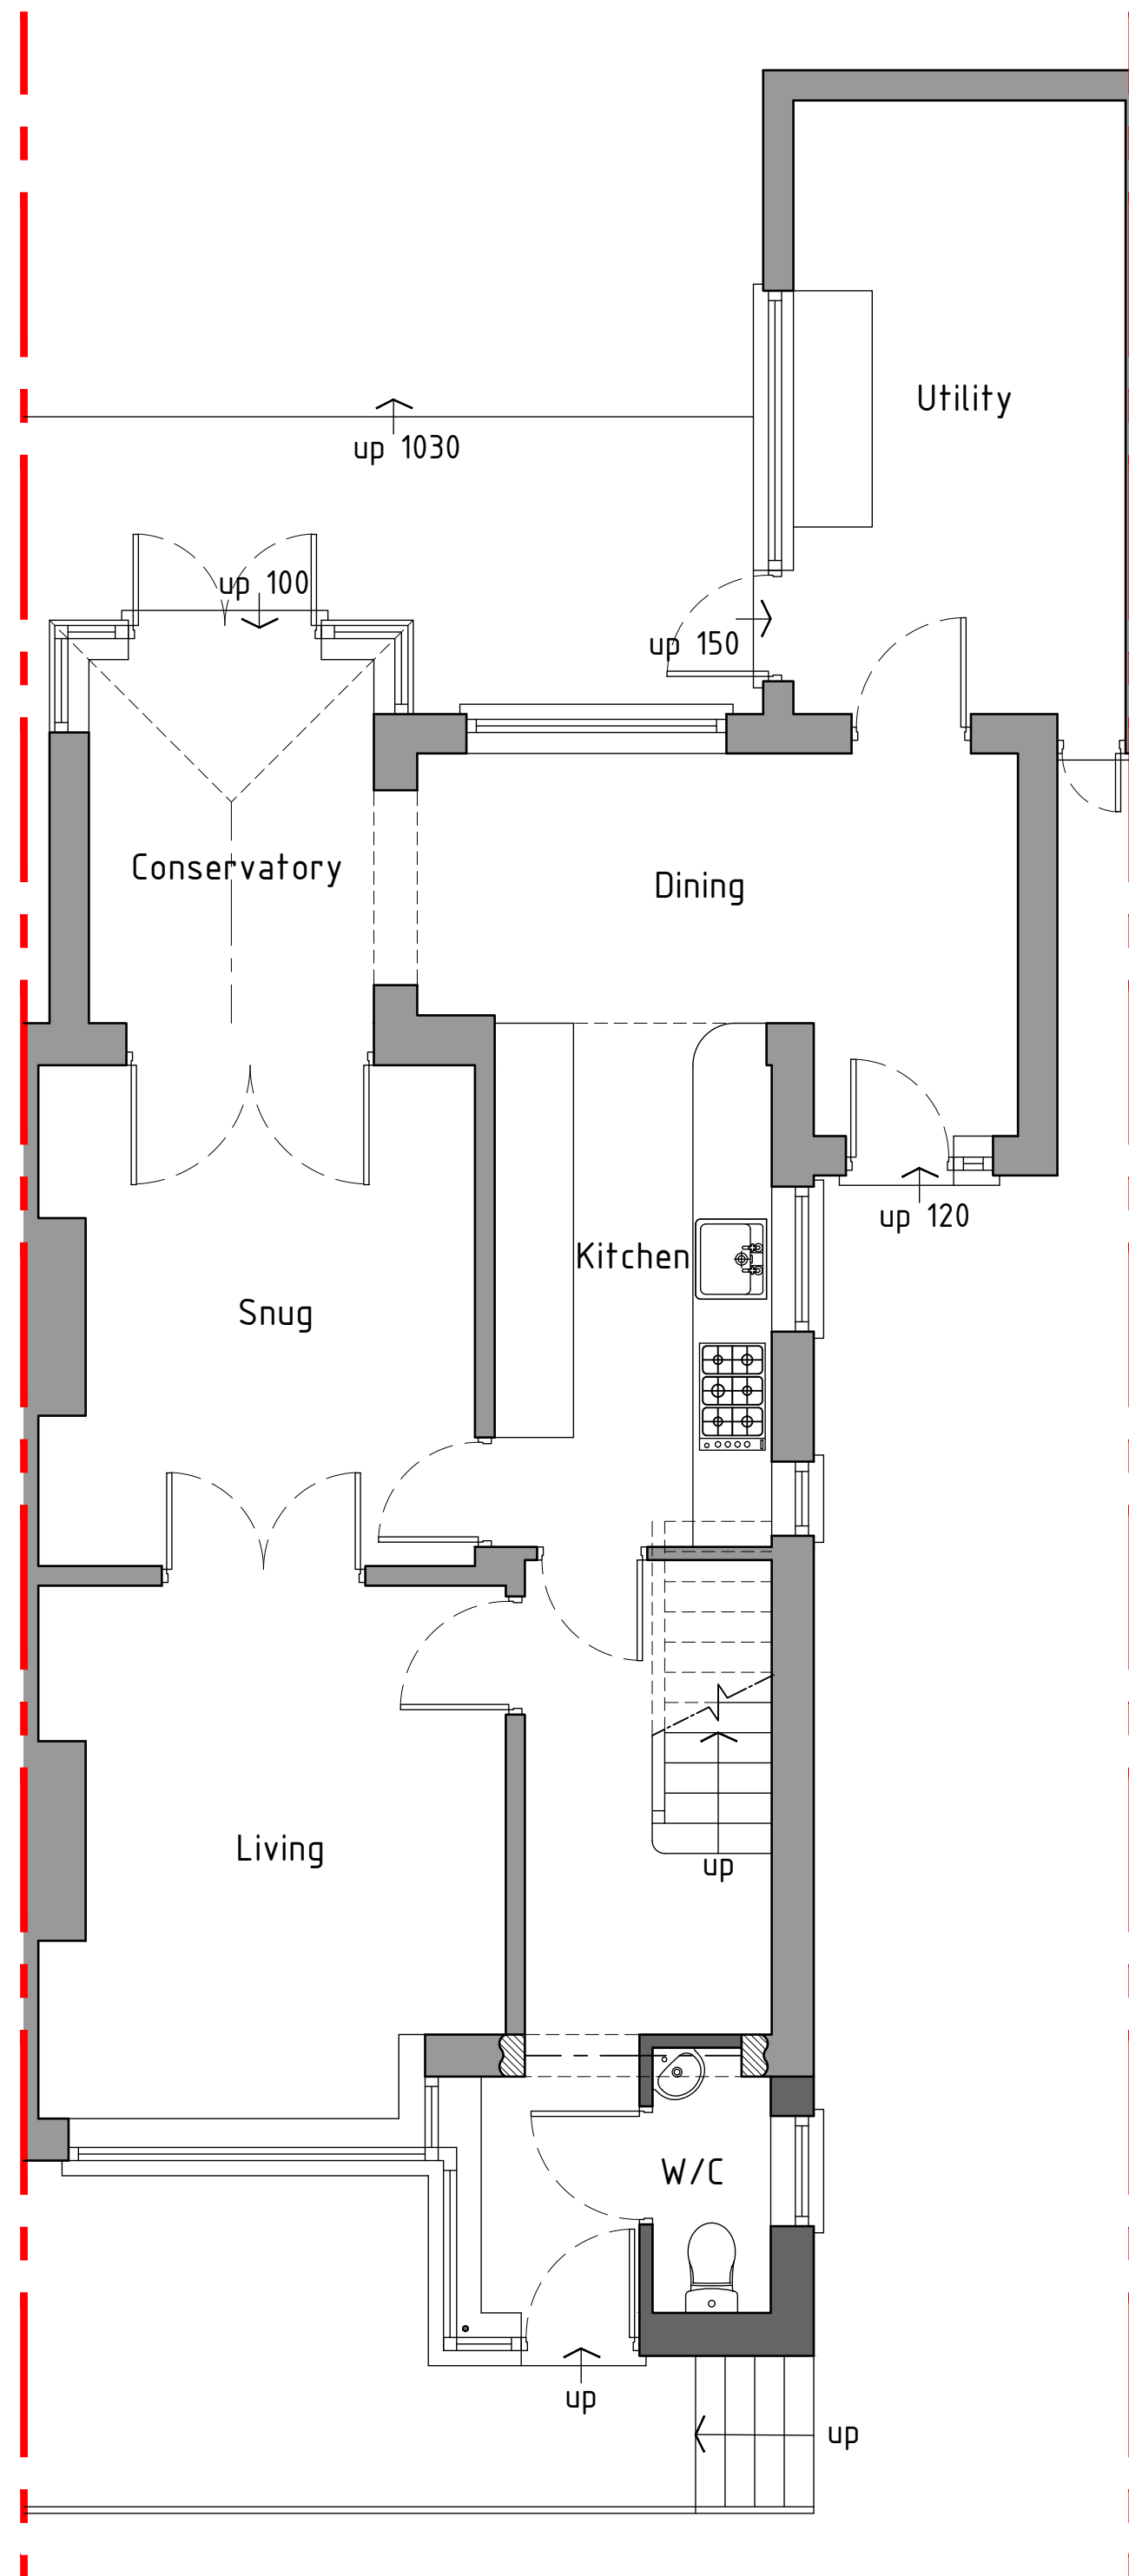


 

Ground floor plan 1:50

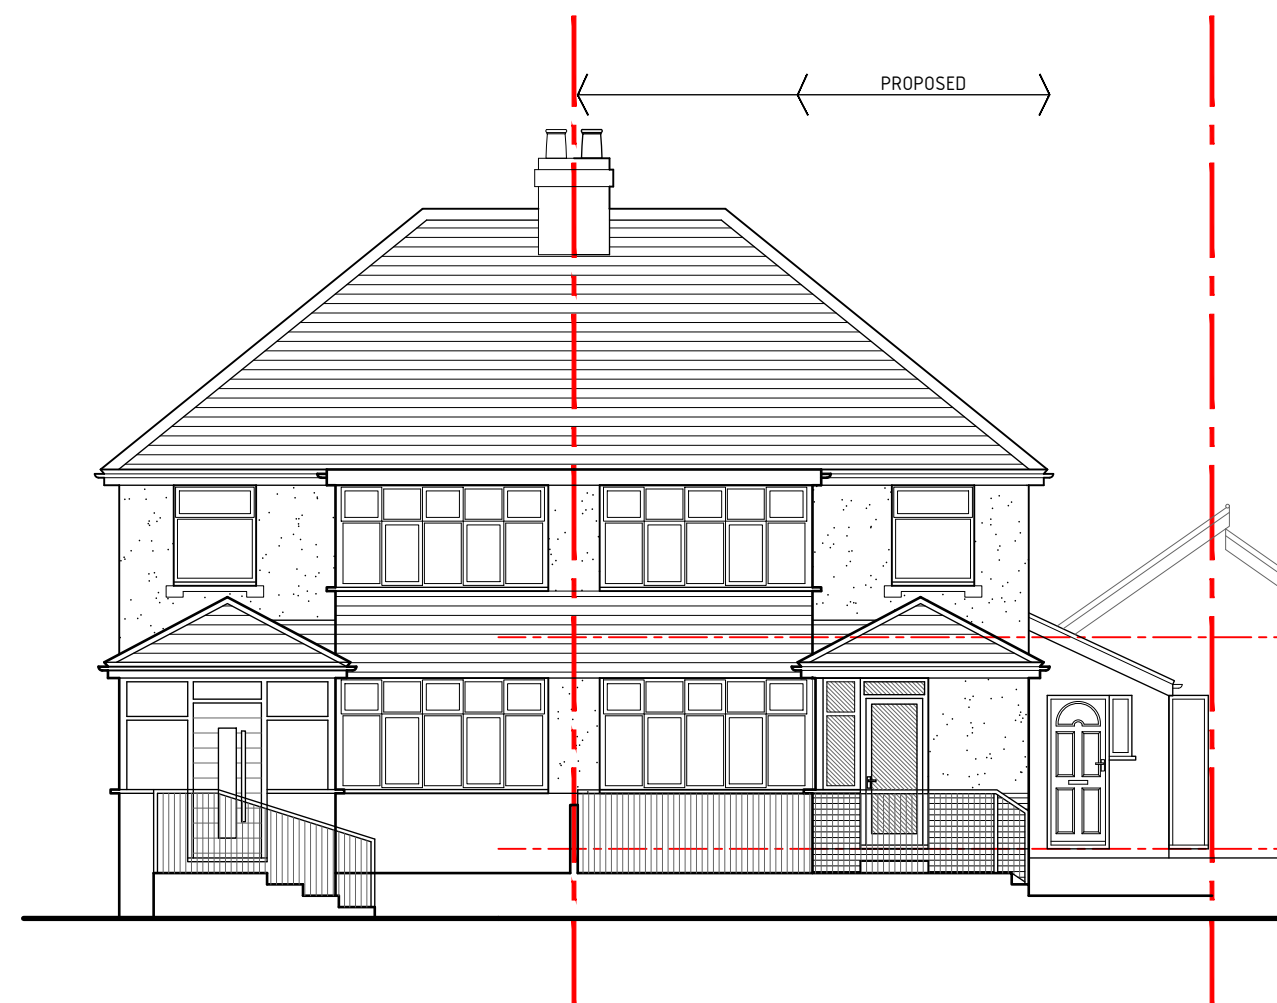

Front Elevation 1:100

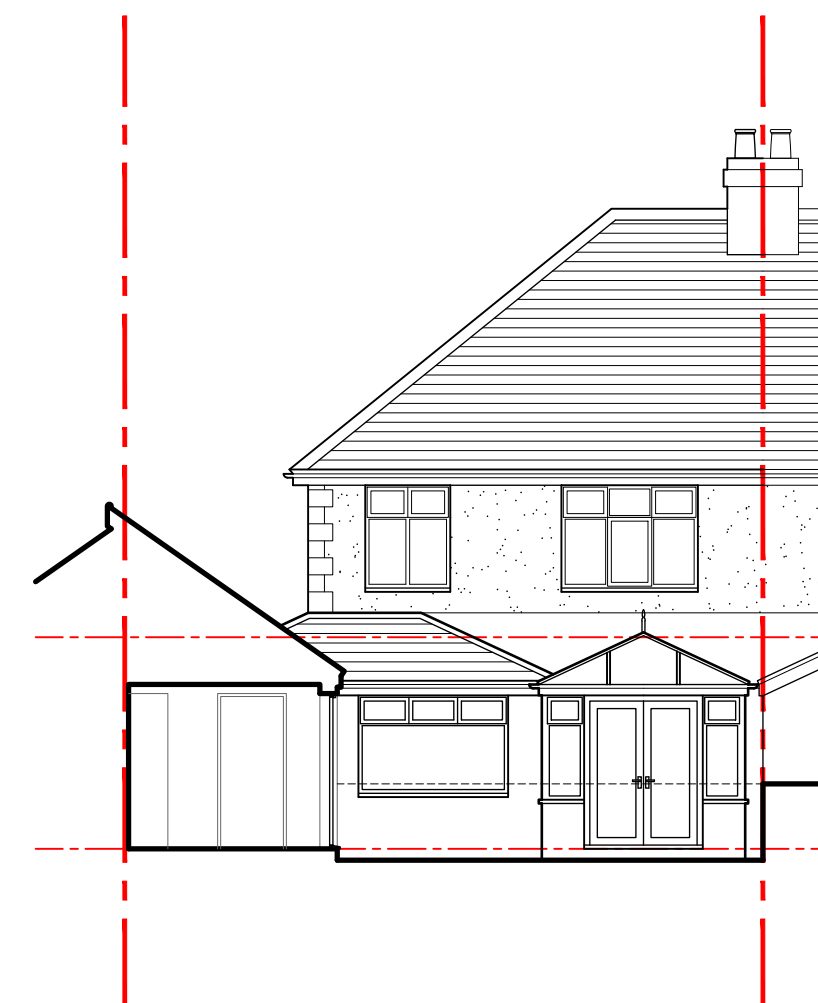

Rear Elevation 1:100



Side Elevation 1:100

Proposed



Project; Kitala, Wrexham Road, Rhosyllen, Wrexham, LL14 1PE	
Title; Proposed plans & Elevations	Scale (A2); 1:50/100
Dwg No; KWR/PD/02	Date; 15.02.22
Revision;	