



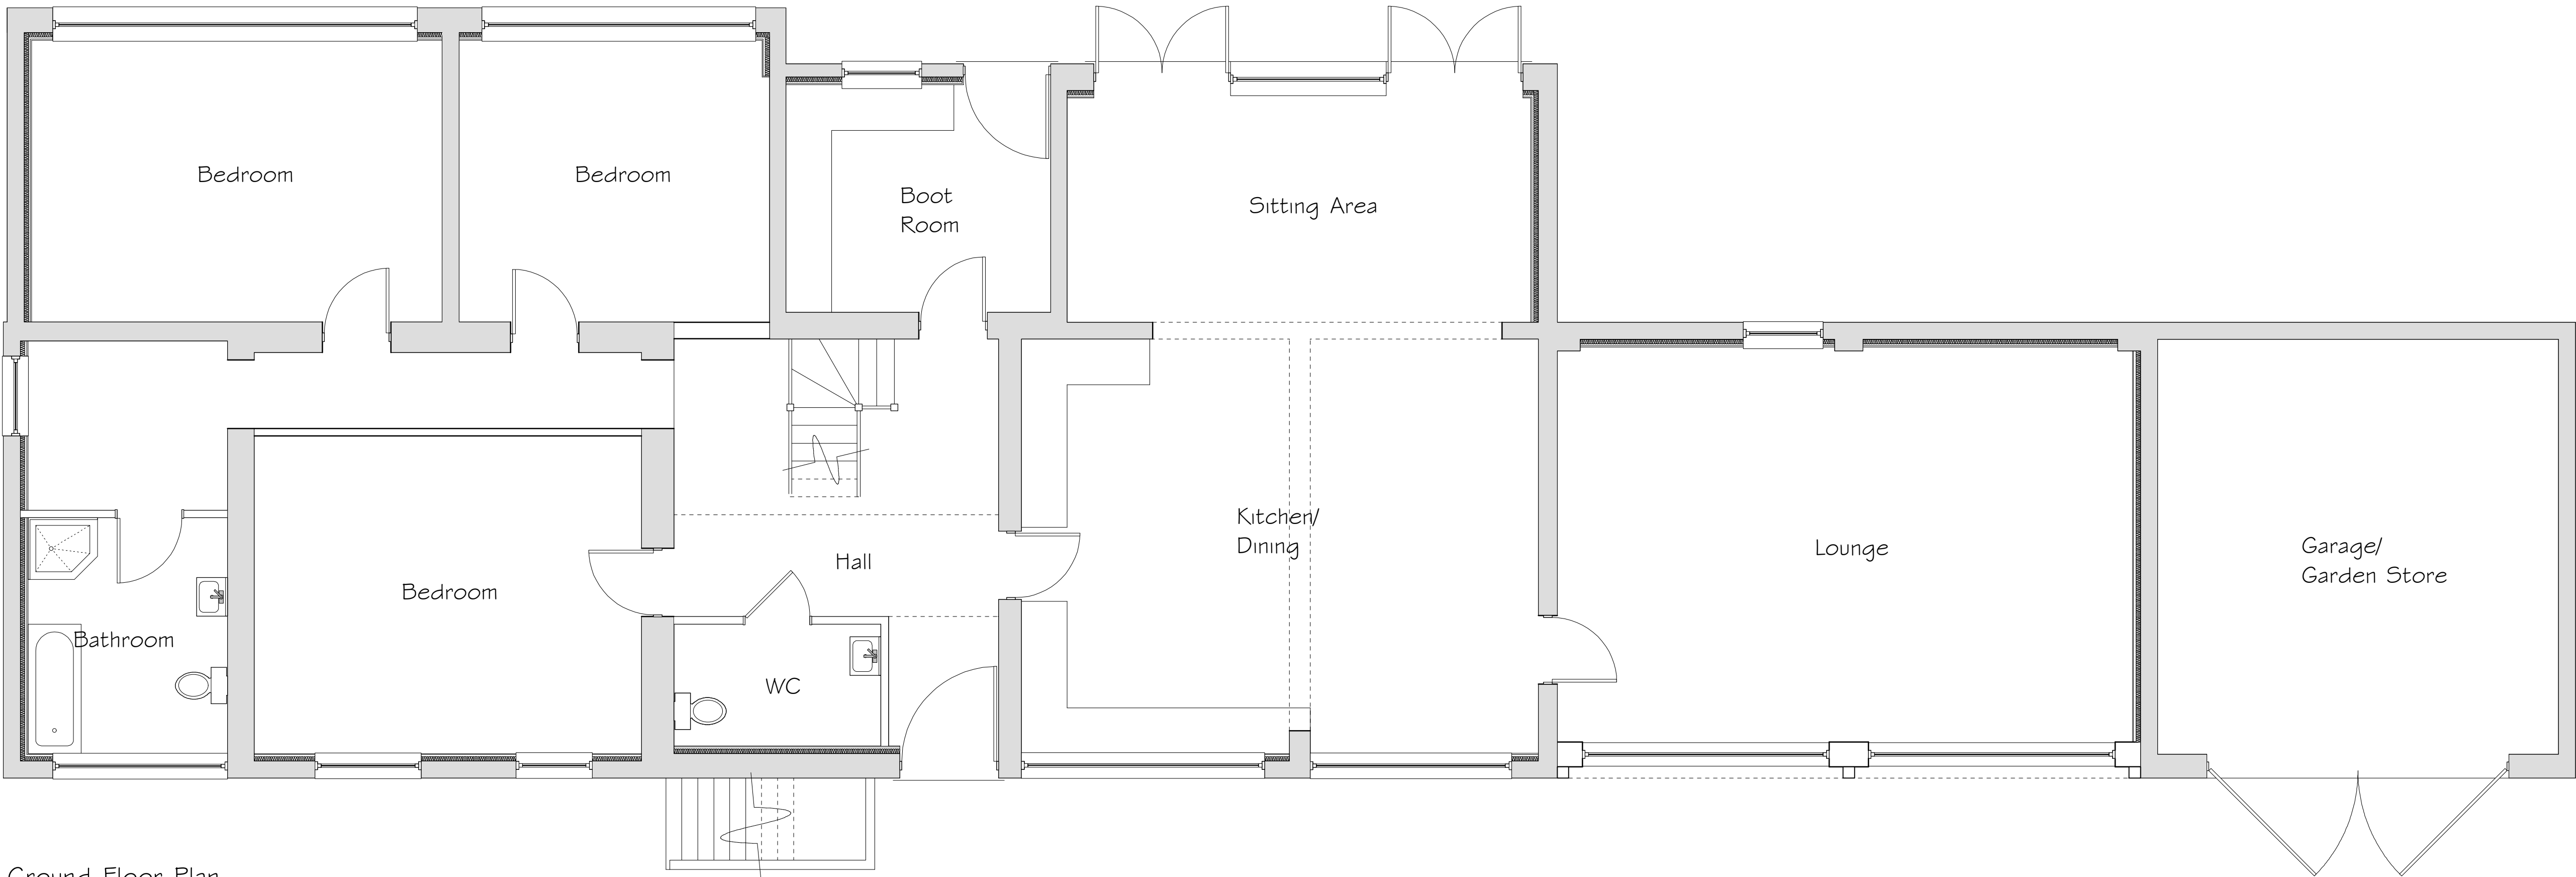

Ground Floor Plan

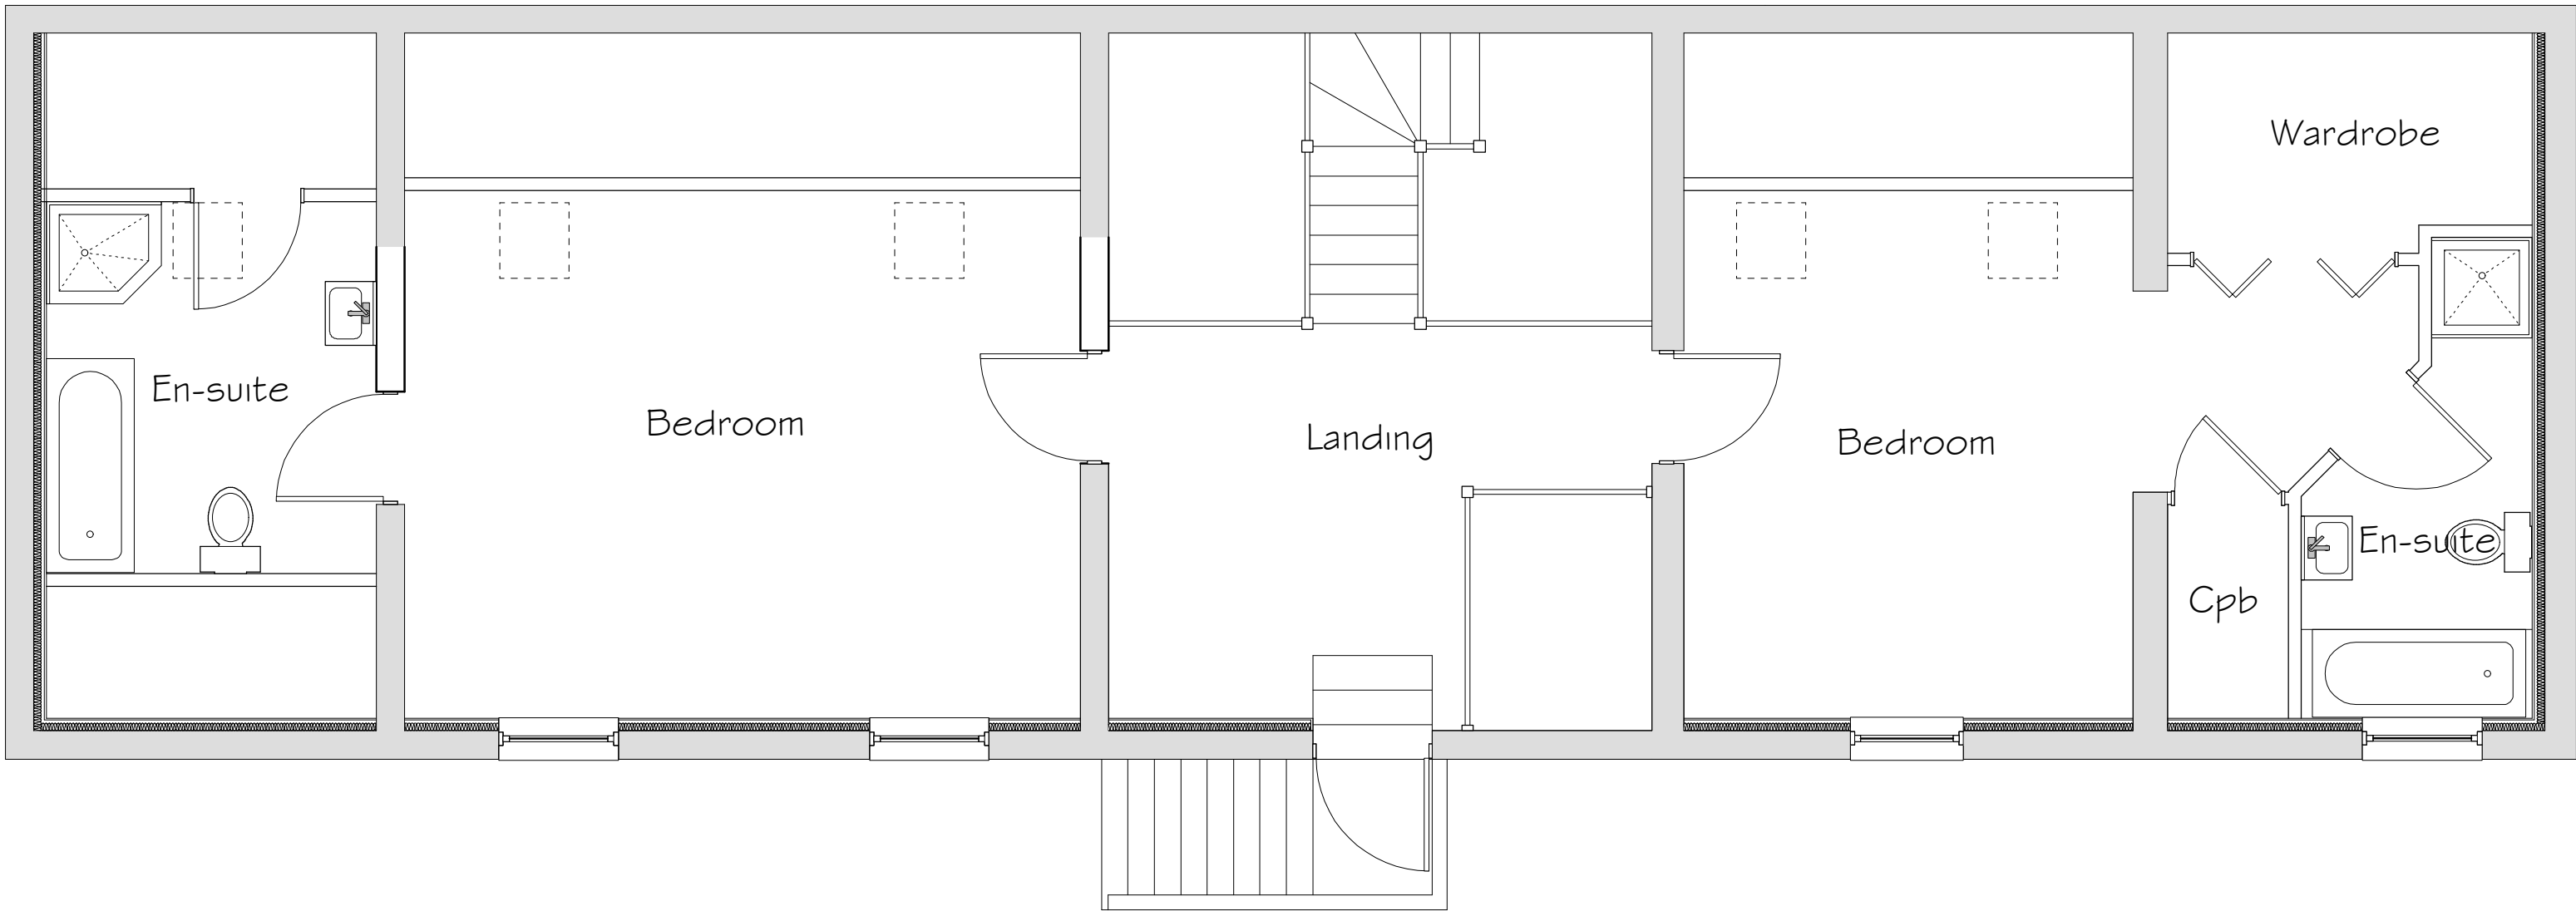

First Floor Plan

A	03/22	Windows Labelled	D J E
Rev	Date	Detail	Initial

Project:
Convert existing farm building to residential dwelling at Lower Farm, Bowling Bank, Wrexham

Title: Planning Floor Plans	Scale: (A1) 1:50
-----------------------------	------------------

Drawn By: S Hatherall	Date: June 2021
-----------------------	-----------------

Drawing No: W0178/001	Sheet: 1 of 1
-----------------------	---------------

blueprint
architectural services

LABC partner

Office 3K4,
Redwither Business Tower,
Wrexham. LL13 9XT
Tel: 01978 356500
www.blueprintarchitectural.com
© copyright all rights reserved