



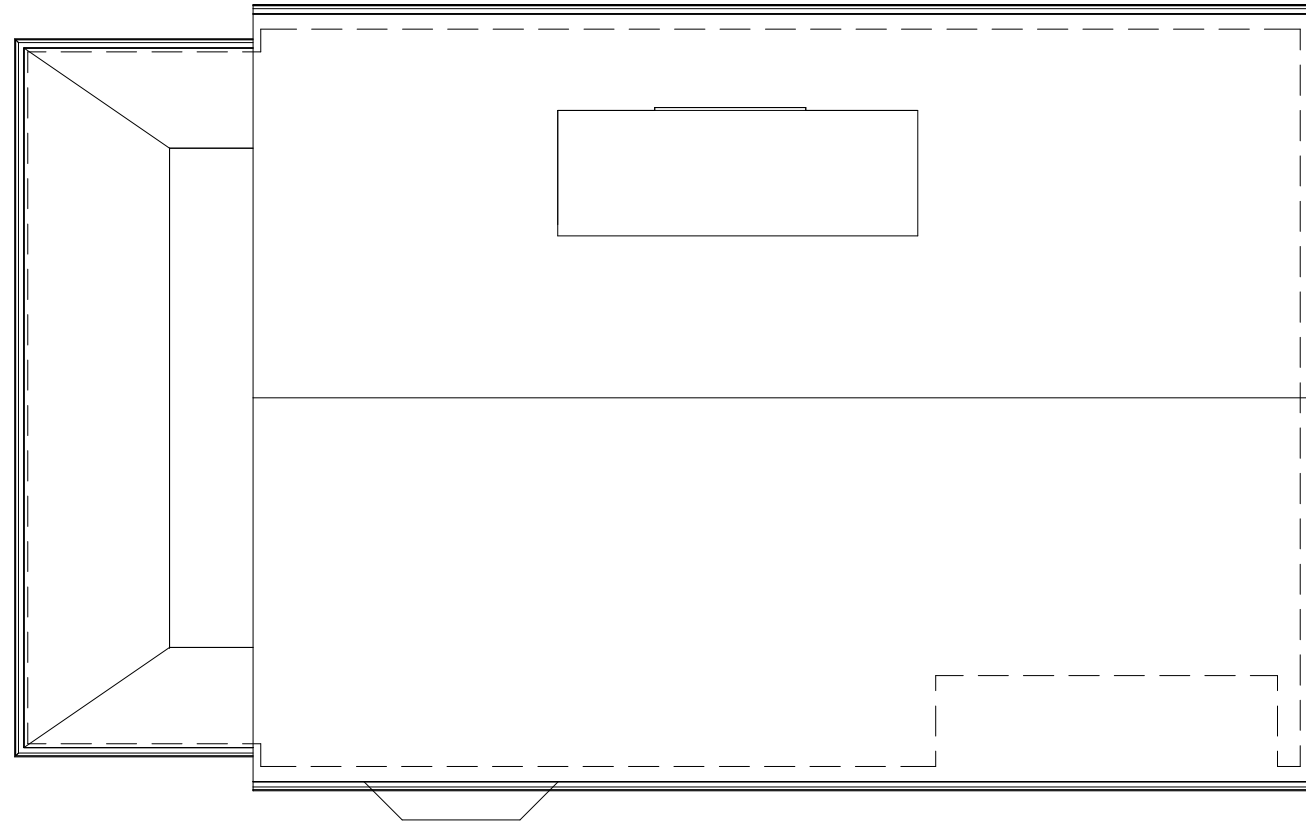

Proposed Roof Plan
1 : 100

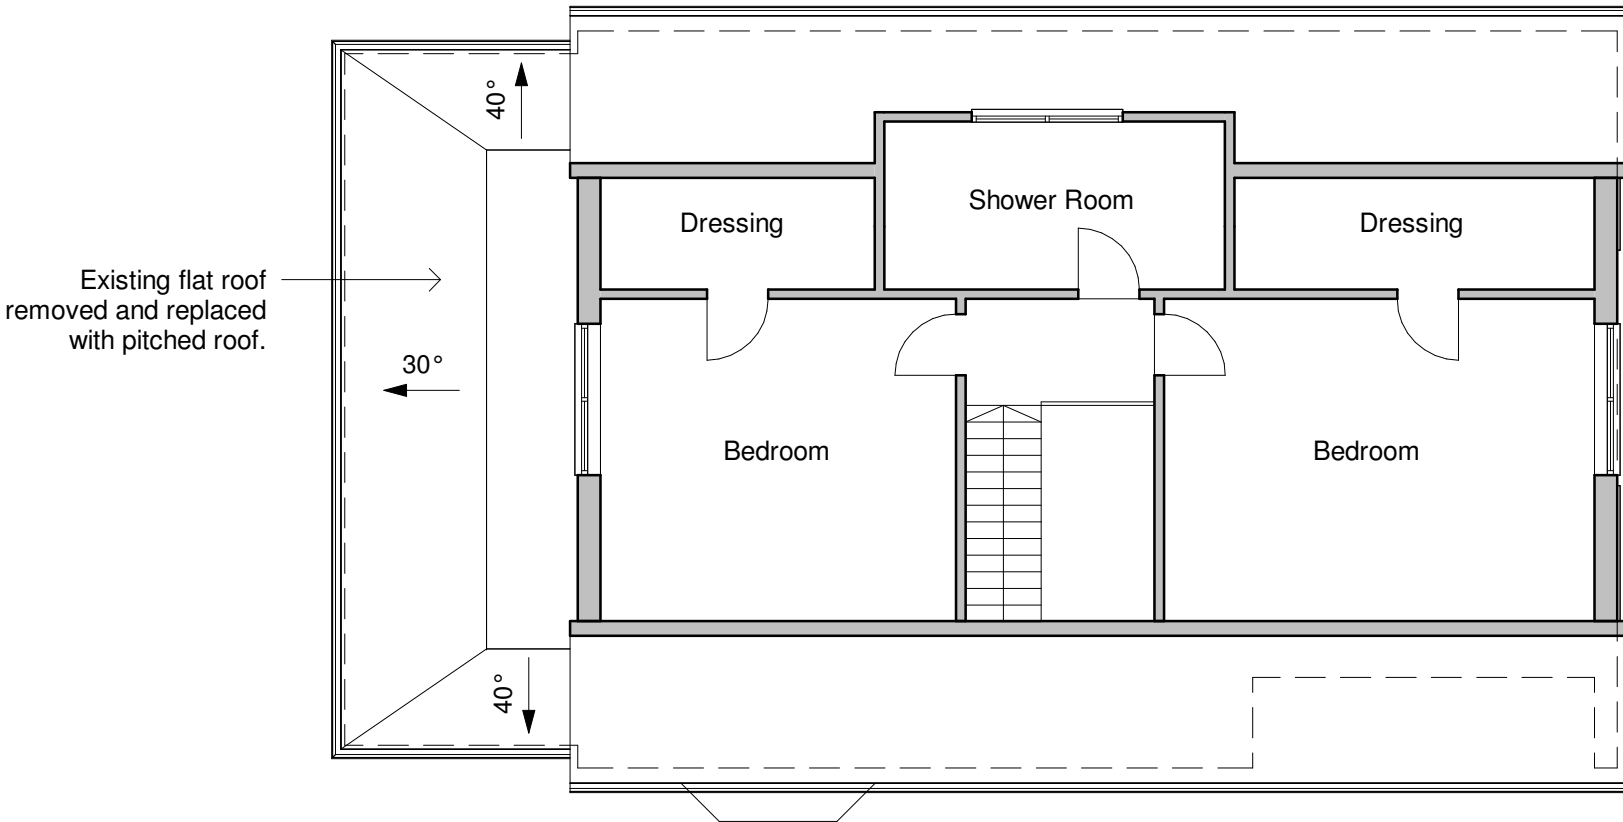


Proposed First Floor Plan
1 : 100



Proposed Ground Floor Plan
1 : 100



Proposed West Elevation
1 : 100

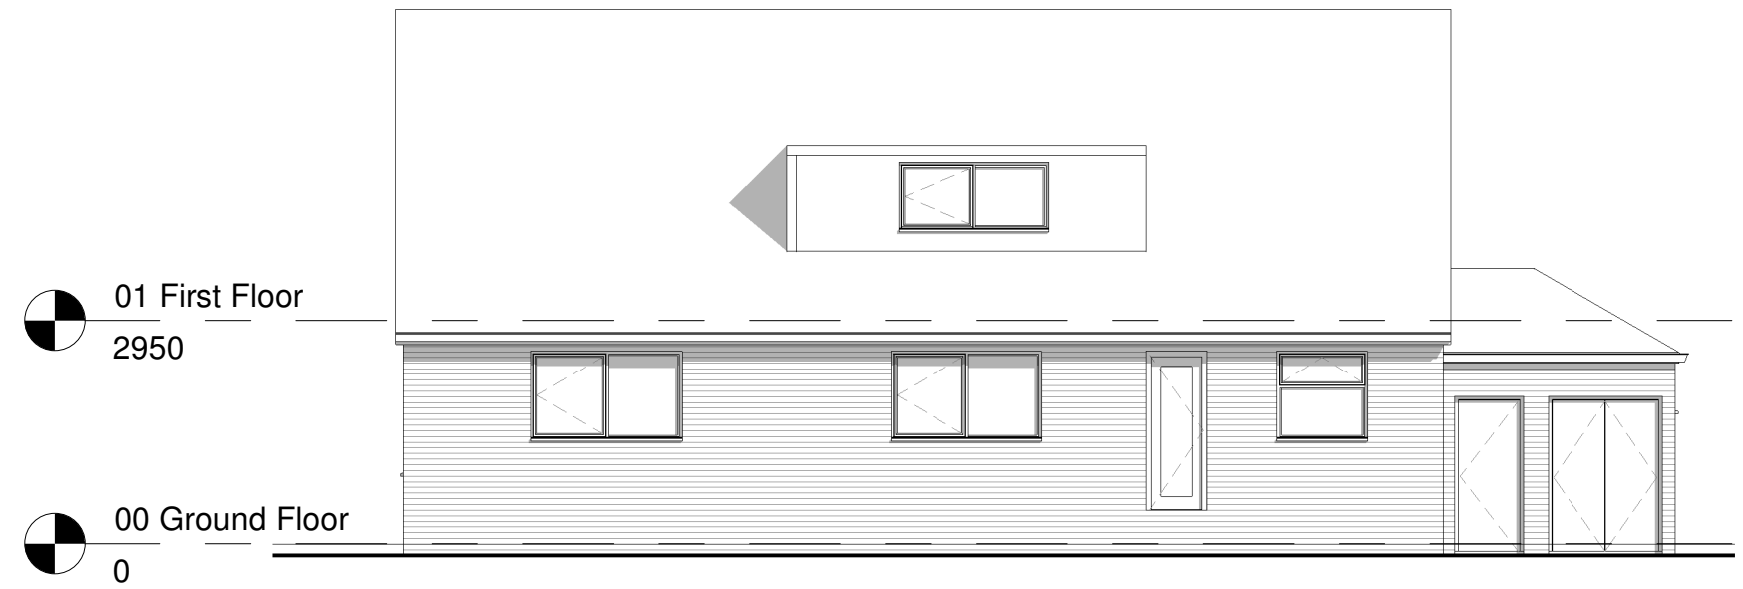

Proposed East Elevation
1 : 100



Proposed South Elevation
1 : 100



Proposed North Elevation
1 : 100



Project:	Llys Ioan, High Street Johnstown		
Title:	Proposed Floor Plans & Elevations		
Scale @ A1:	1 : 100	Scale @ A3:	1 : 200
Author:	GE	Date:	28/04/2022
Project Ref:	22-17	Drawing No:	A102
Rev:	-		