


THIS INFORMATION IS CONFIDENTIAL AND THE PROPERTY OF SIRIUS. IT IS RELEASED ON CONDITION THAT NONE OF THE INFORMATION SHALL BE DISCLOSED TO ANY THIRD PARTY OR REPRODUCED IN WHOLE OR PART WITHOUT THE PRIOR CONSENT IN WRITING OF SIRIUS.


KEY

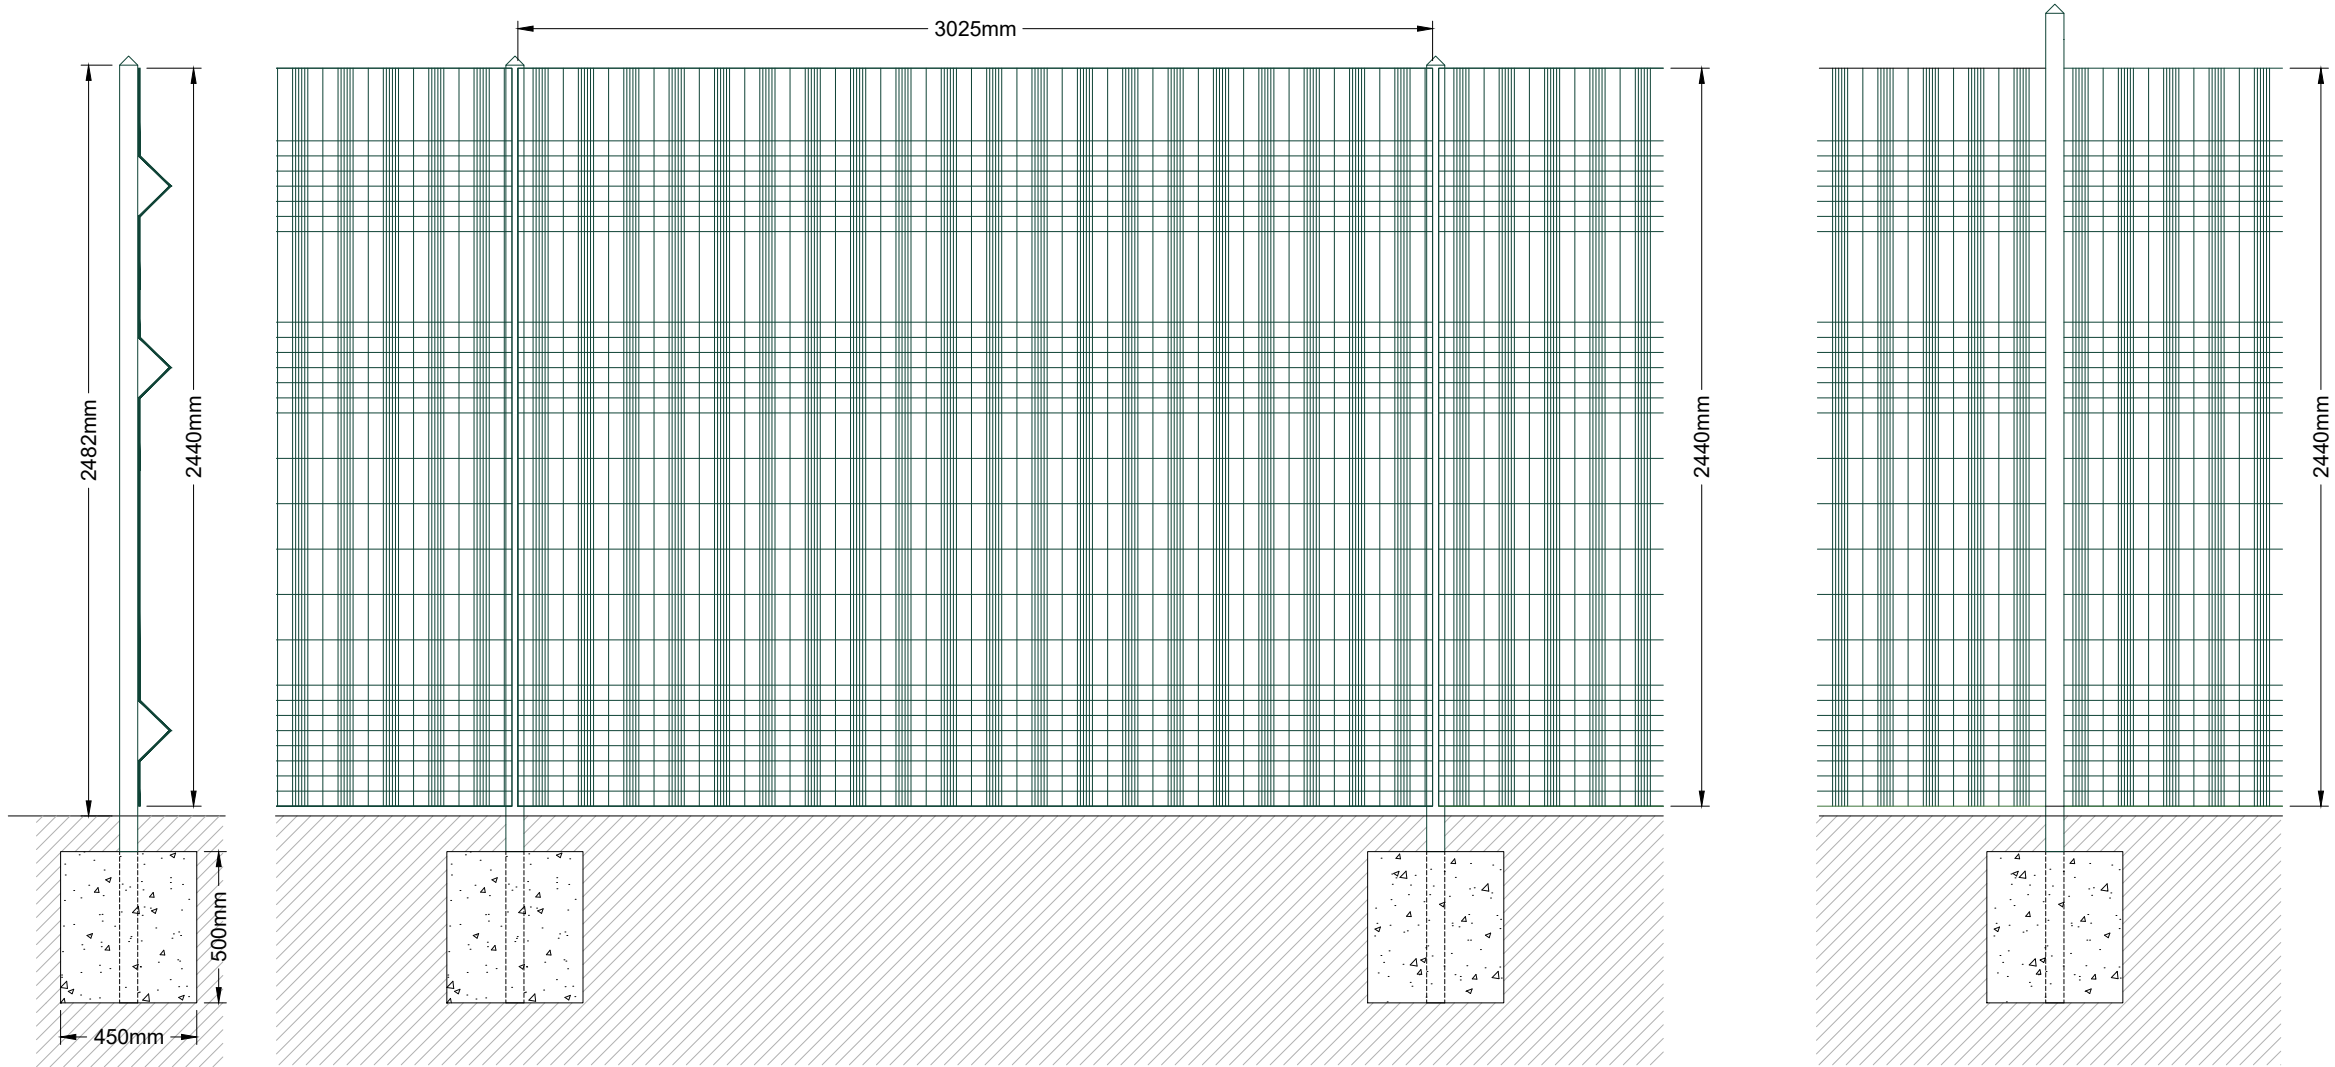


SECTION

FRONT ELEVATION

POST

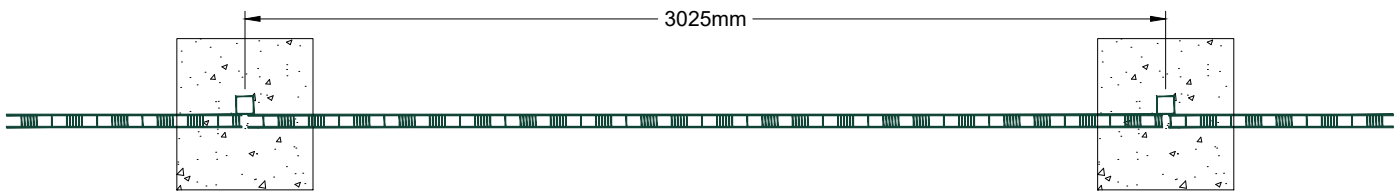

PLAN

 

REV	DESCRIPTION	DATE	BY
-----	-------------	------	----

CLIENT



4245 Park Approach, Thorpe Park, Leeds. LS15 8GB. 0113 264 9960

JOB TITLE

MINERS ROAD EV CHARGING

DRAWING TITLE

PALADIN SECURITY FENCE
DETAILS

DRAWN	DATE	APPROVED	DATE
S.T	11/2/2022	D.B	11/2/2022

SCALE	SHEET	DRAWING NUMBER	REVISION
1:25	A3L	TFE1002/01/07	0