




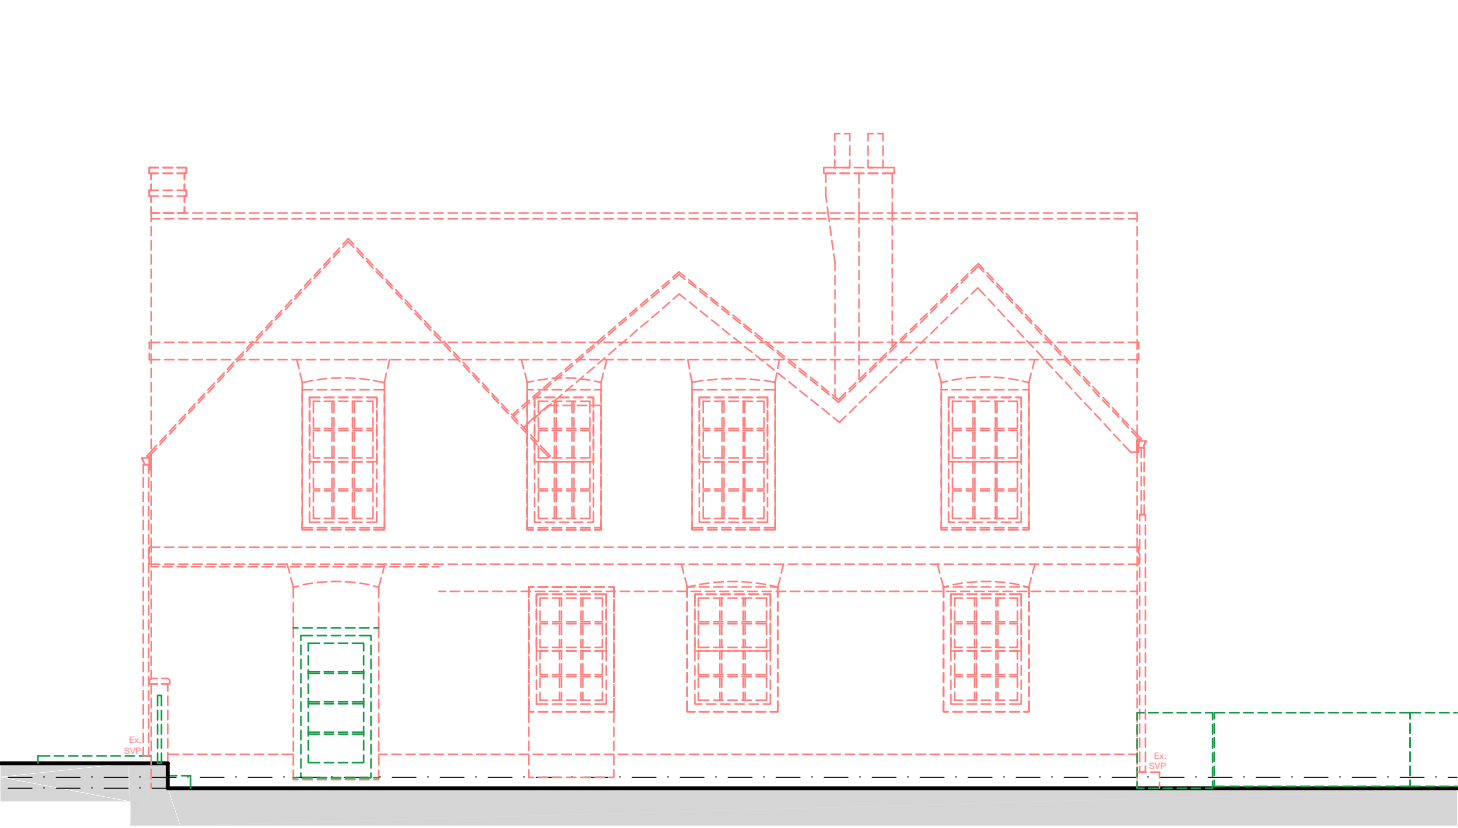


FRONT ELEVATION

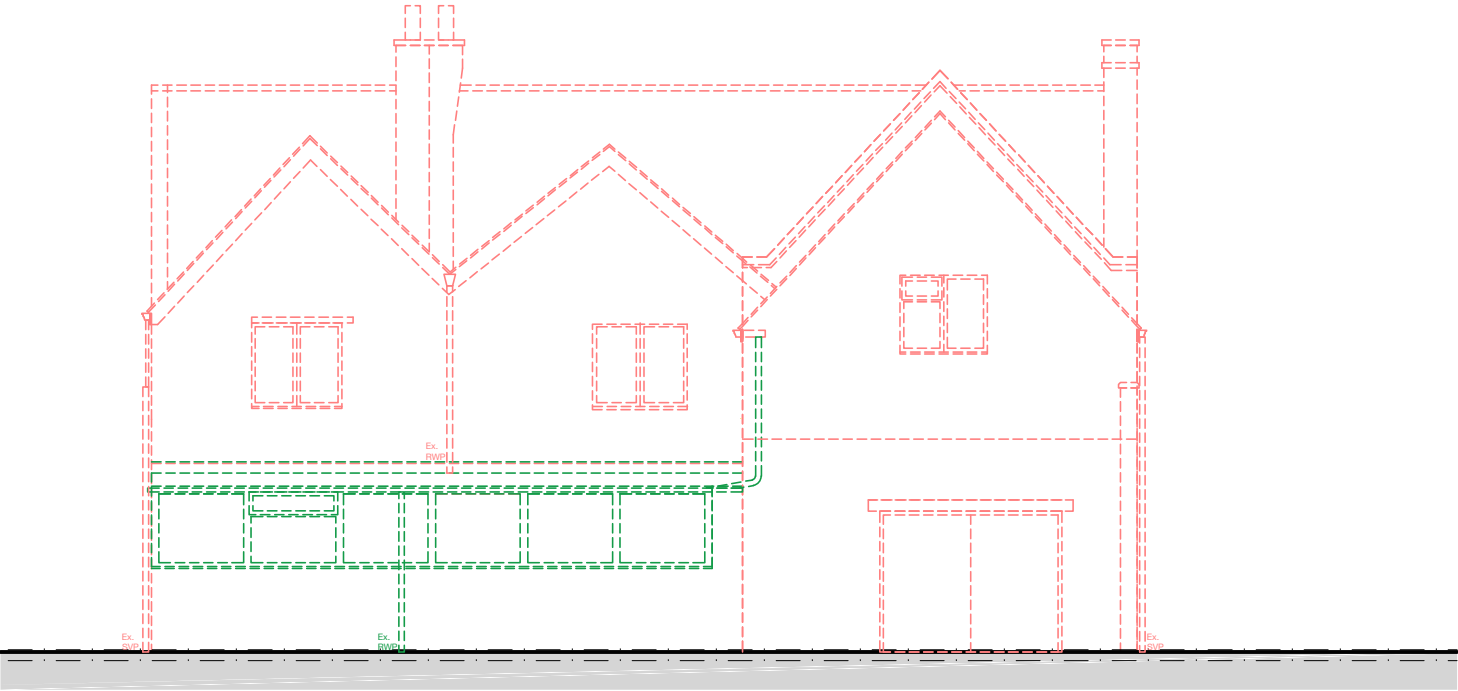

REAR ELEVATION

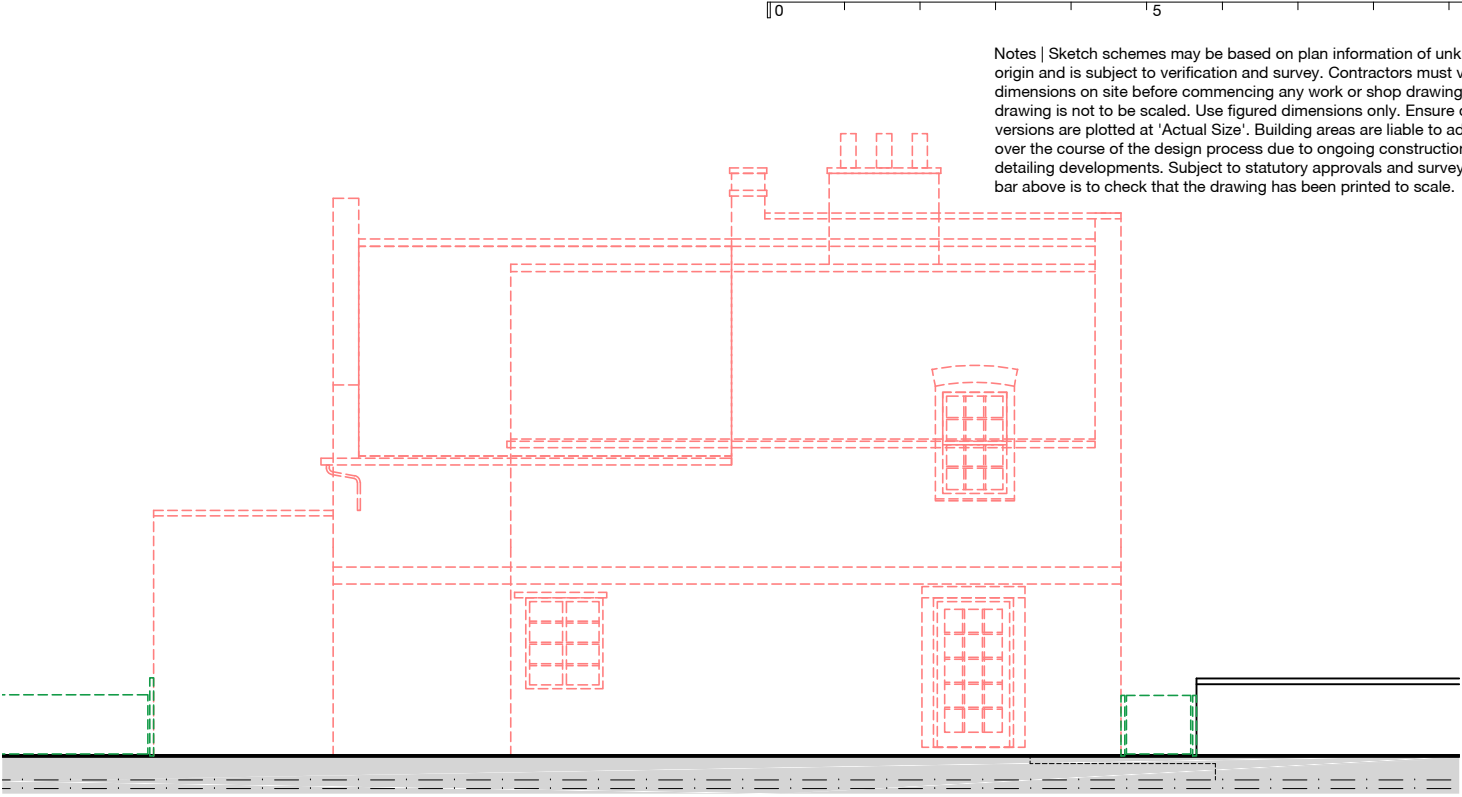

SIDE ELEVATION

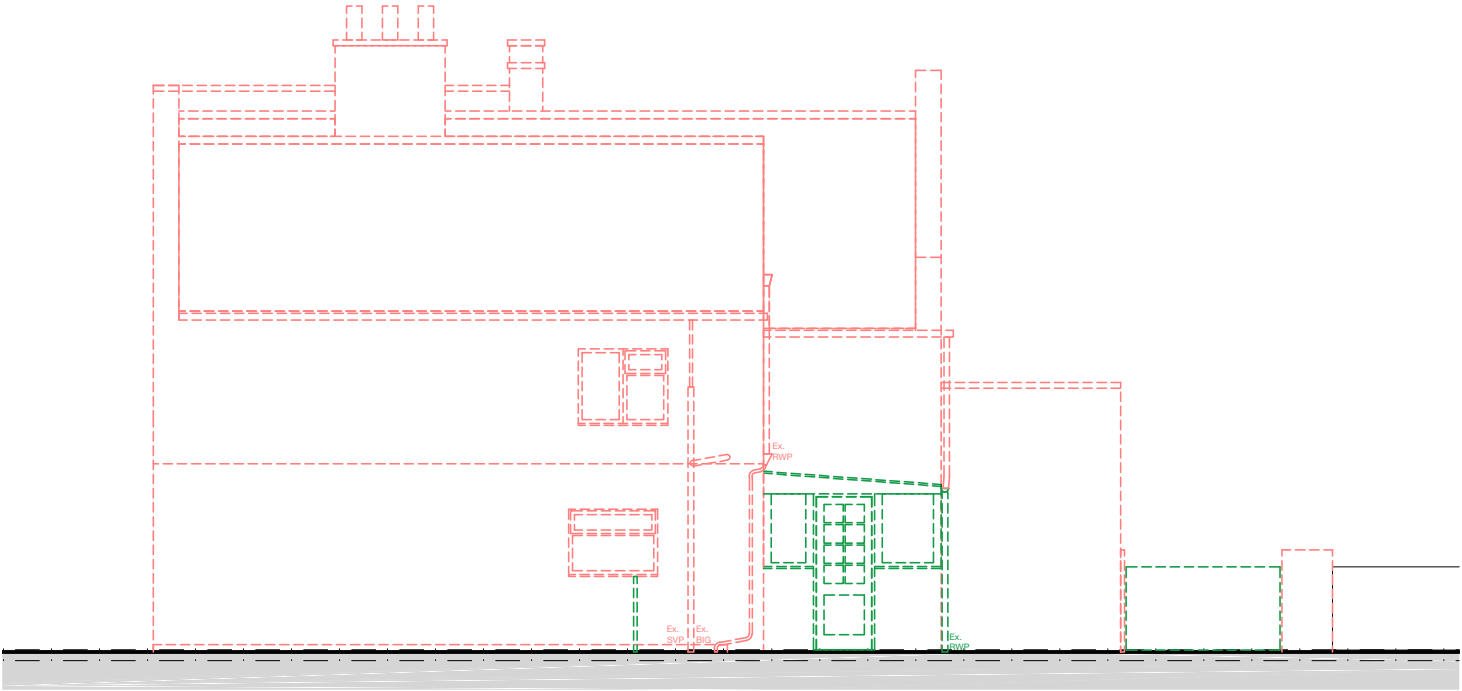

SIDE ELEVATION

Notes | Sketch schemes may be based on plan information of unknown origin and is subject to verification and survey. Contractors must verify all dimensions on site before commencing any work or shop drawings. This drawing is not to be scaled. Use figured dimensions only. Ensure digital versions are plotted at 'Actual Size'. Building areas are liable to adjustment over the course of the design process due to ongoing construction detailing developments. Subject to statutory approvals and survey. The bar above is to check that the drawing has been printed to scale.

- Existing pre 20th century component to be removed
- Existing 20th century component to be removed

A	25.11.21	Job number and drawing number changed from 0759 - EA - A - PL153 - Demolition Elevations		po	rsg	
Rev	Date	Description			Drawn	Checked
Project	For & on behalf of Irwin Mitchell Holt Hill, Green Street, Holt, Wrexham					
Drawing	Demolition Elevations					
Client	CE					
BIM Suitability Description		SUITABLE FOR INFORMATION		BIM Suitability Code S2		
Status	planning	2 Riverside Way Whitehall Waterfront	320 City Road Angel	edward architecture		
Date	Nov '21	LEEDS 	LONDON 			
Drawn	po	LS1 4EH	EC1V 2NZ			
Checked	rsg	t 0113 819 8041	t 0203 883 8602			
Scale (A3)	1:100	w edwardarchitecture.co.uk	e info@edwardarchitecture.co.uk			
Project	Originator	Discipline	Drawing No	Rev		
0961	- EA - A	- PL153-	A			