



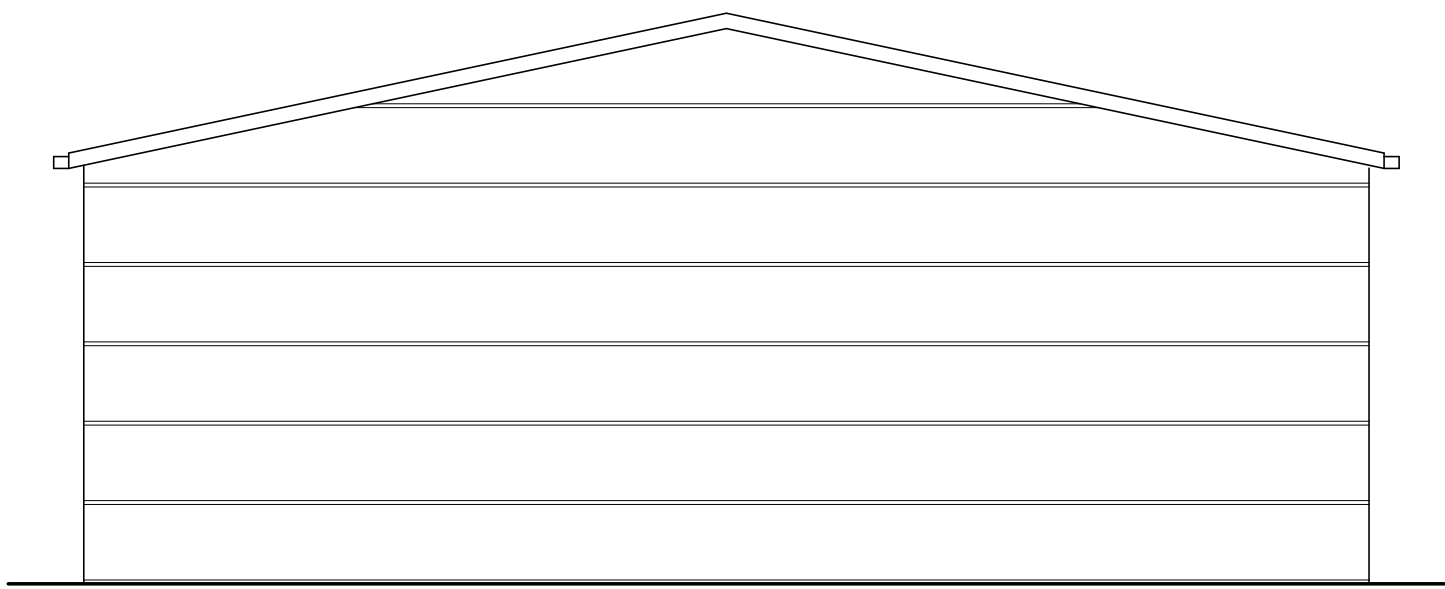

West Elevation

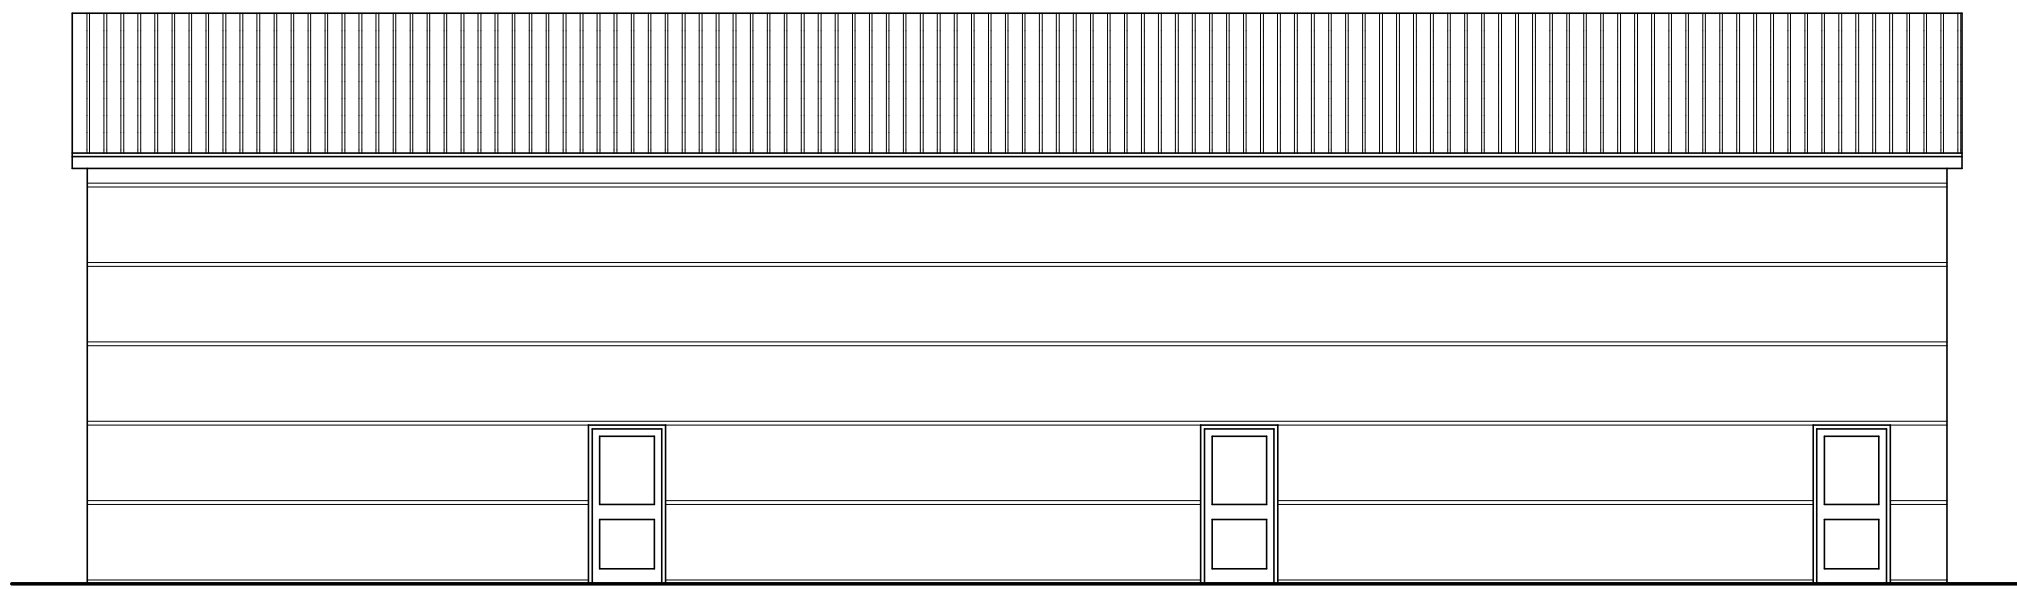


North Elevation




East Elevation

Elevations Scale 1:100

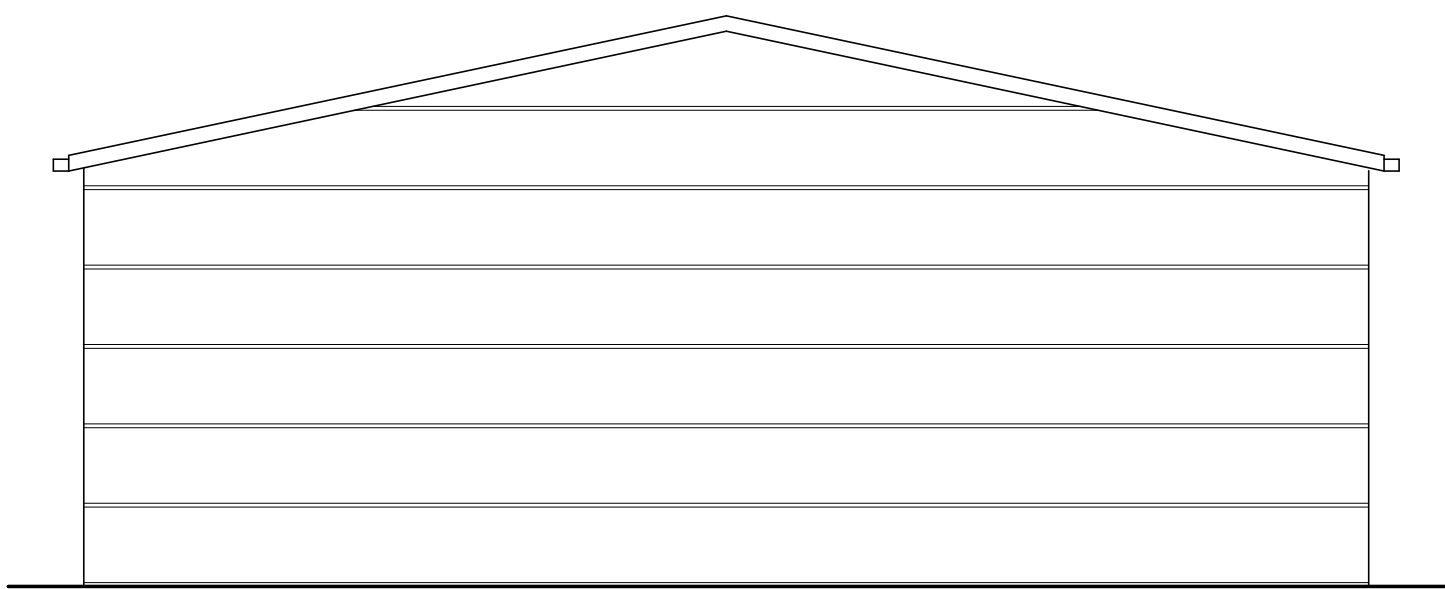

South Elevation

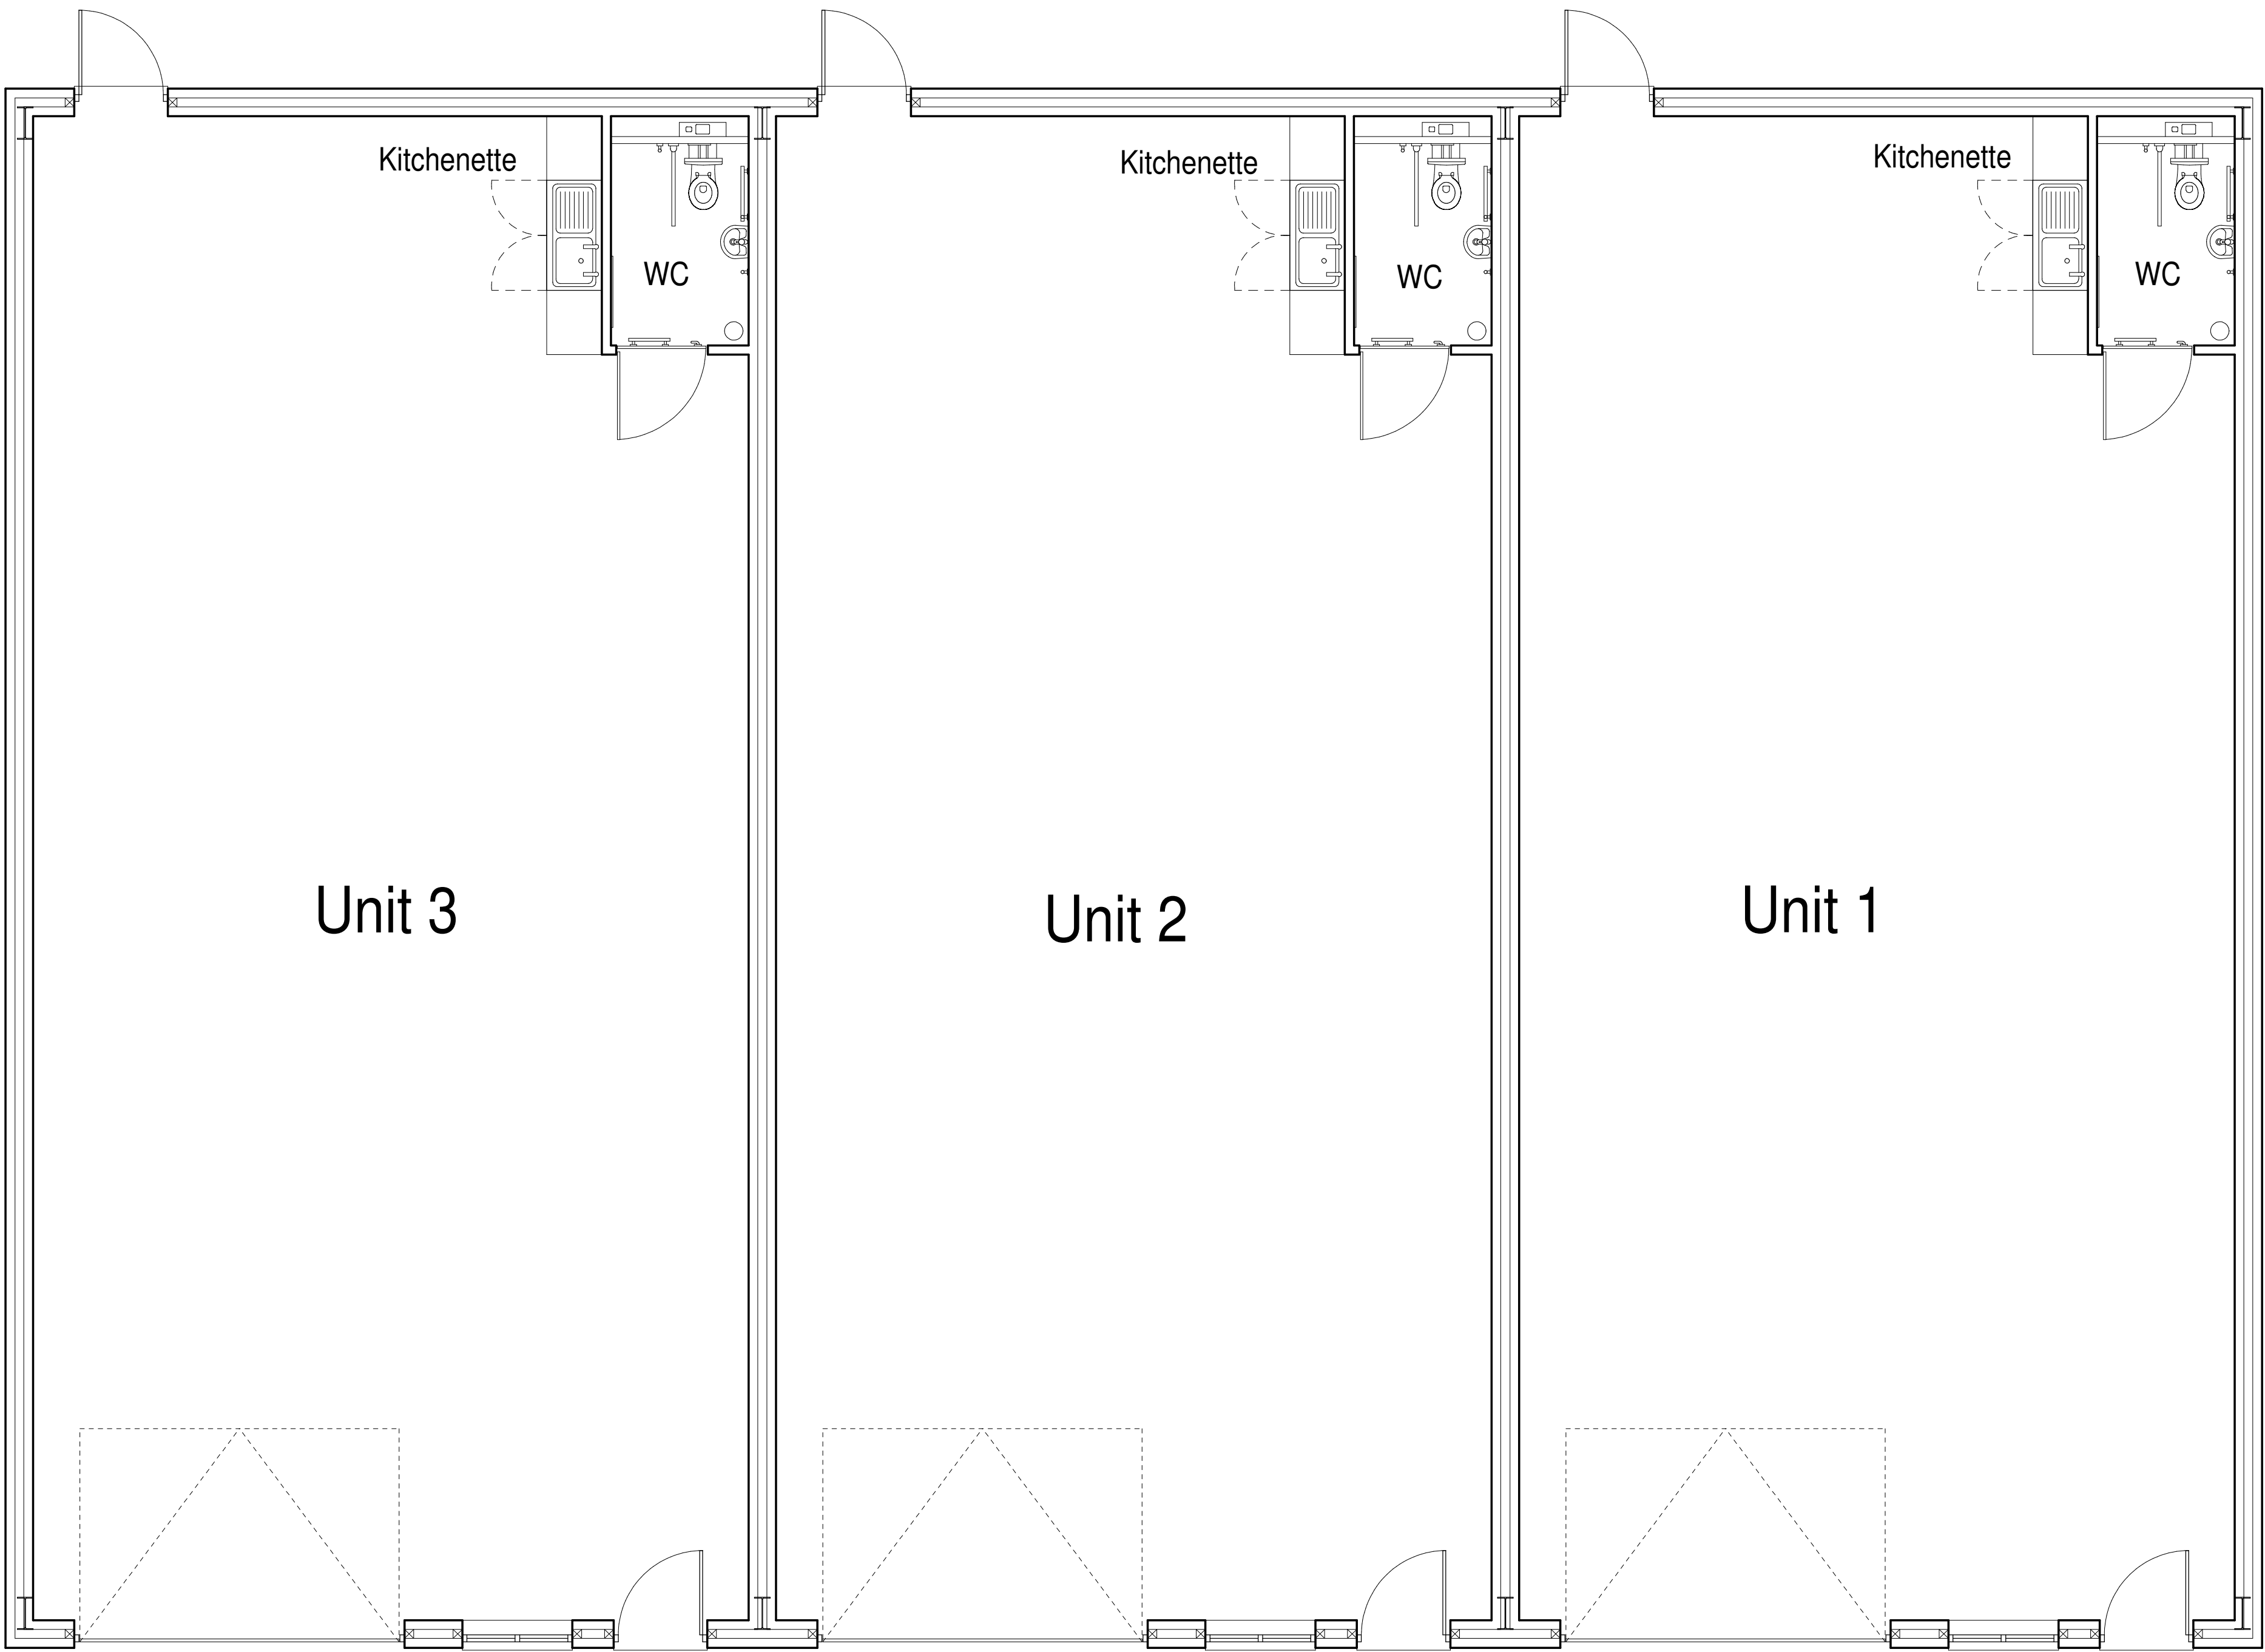

Floor Plan

Revision: -	
Sean Caddick Architectural 13 Belvidere Walk Shrewsbury SY2 5LT email: seancaddick@live.co.uk Tel: 07971 166529	
Client: Cartell GO Ltd	
Project: Commercial Development Wynnstay Park Ruabon Wrexham	
Drawing title: Proposed Floor Plan and Elevations Units 1 - 3	
Scale: 1:50 @ A1	Date: November 2021
Drawing number: 21/2210/04	Revision: -