



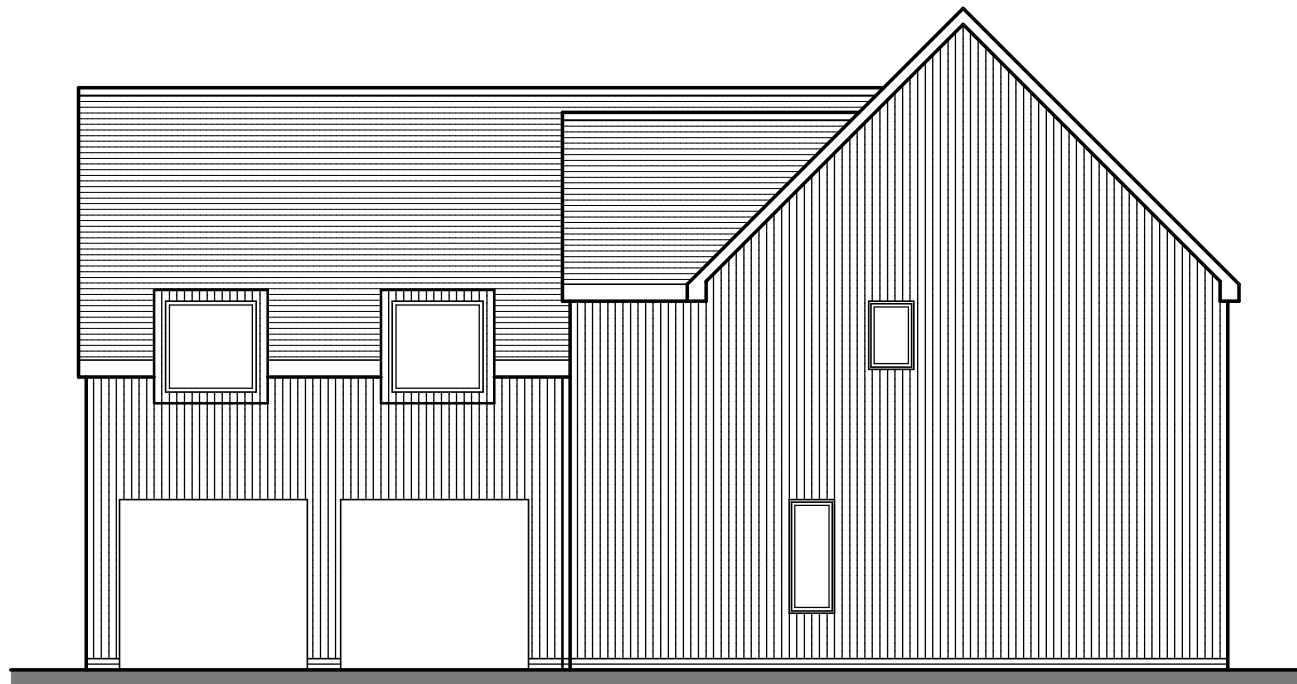


FRONT ELEVATION (1:50)



SIDE ELEVATION (1:50)

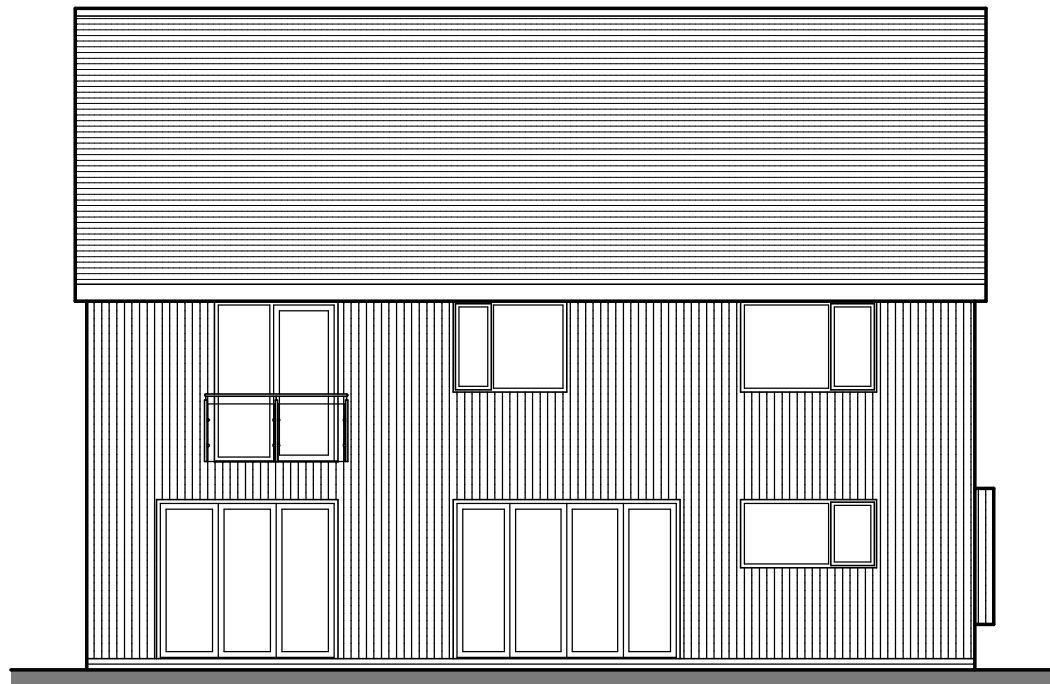

REAR ELEVATION (1:50)

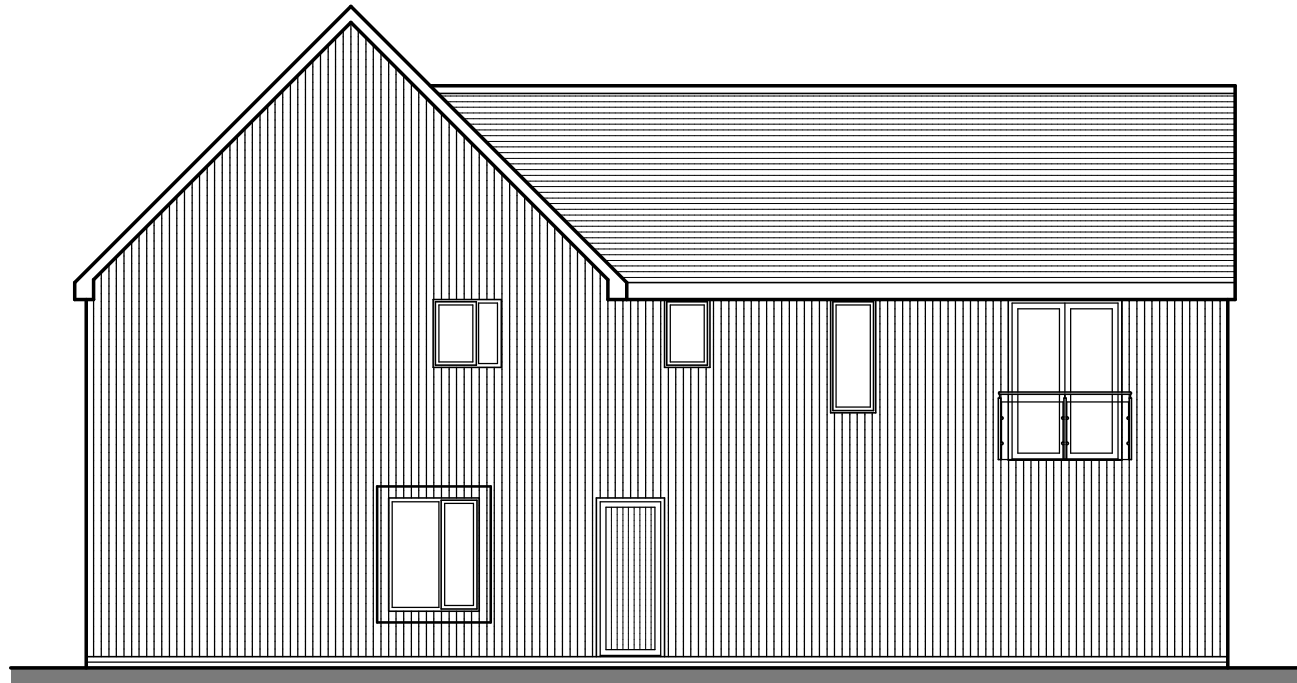

SIDE ELEVATION (1:50)


PROPOSED MATERIALS:-

WALLS:- CEDAR VERTICAL TIMBER CLADDING


ROOFS:- MARLEY "MODERN SMOOTH GREY" CONCRETE ROOF
TILES TO PITCHED ROOFS

WINDOWS & DOORS:- HARDWOOD


RAINWATER GOODS:- UPVC

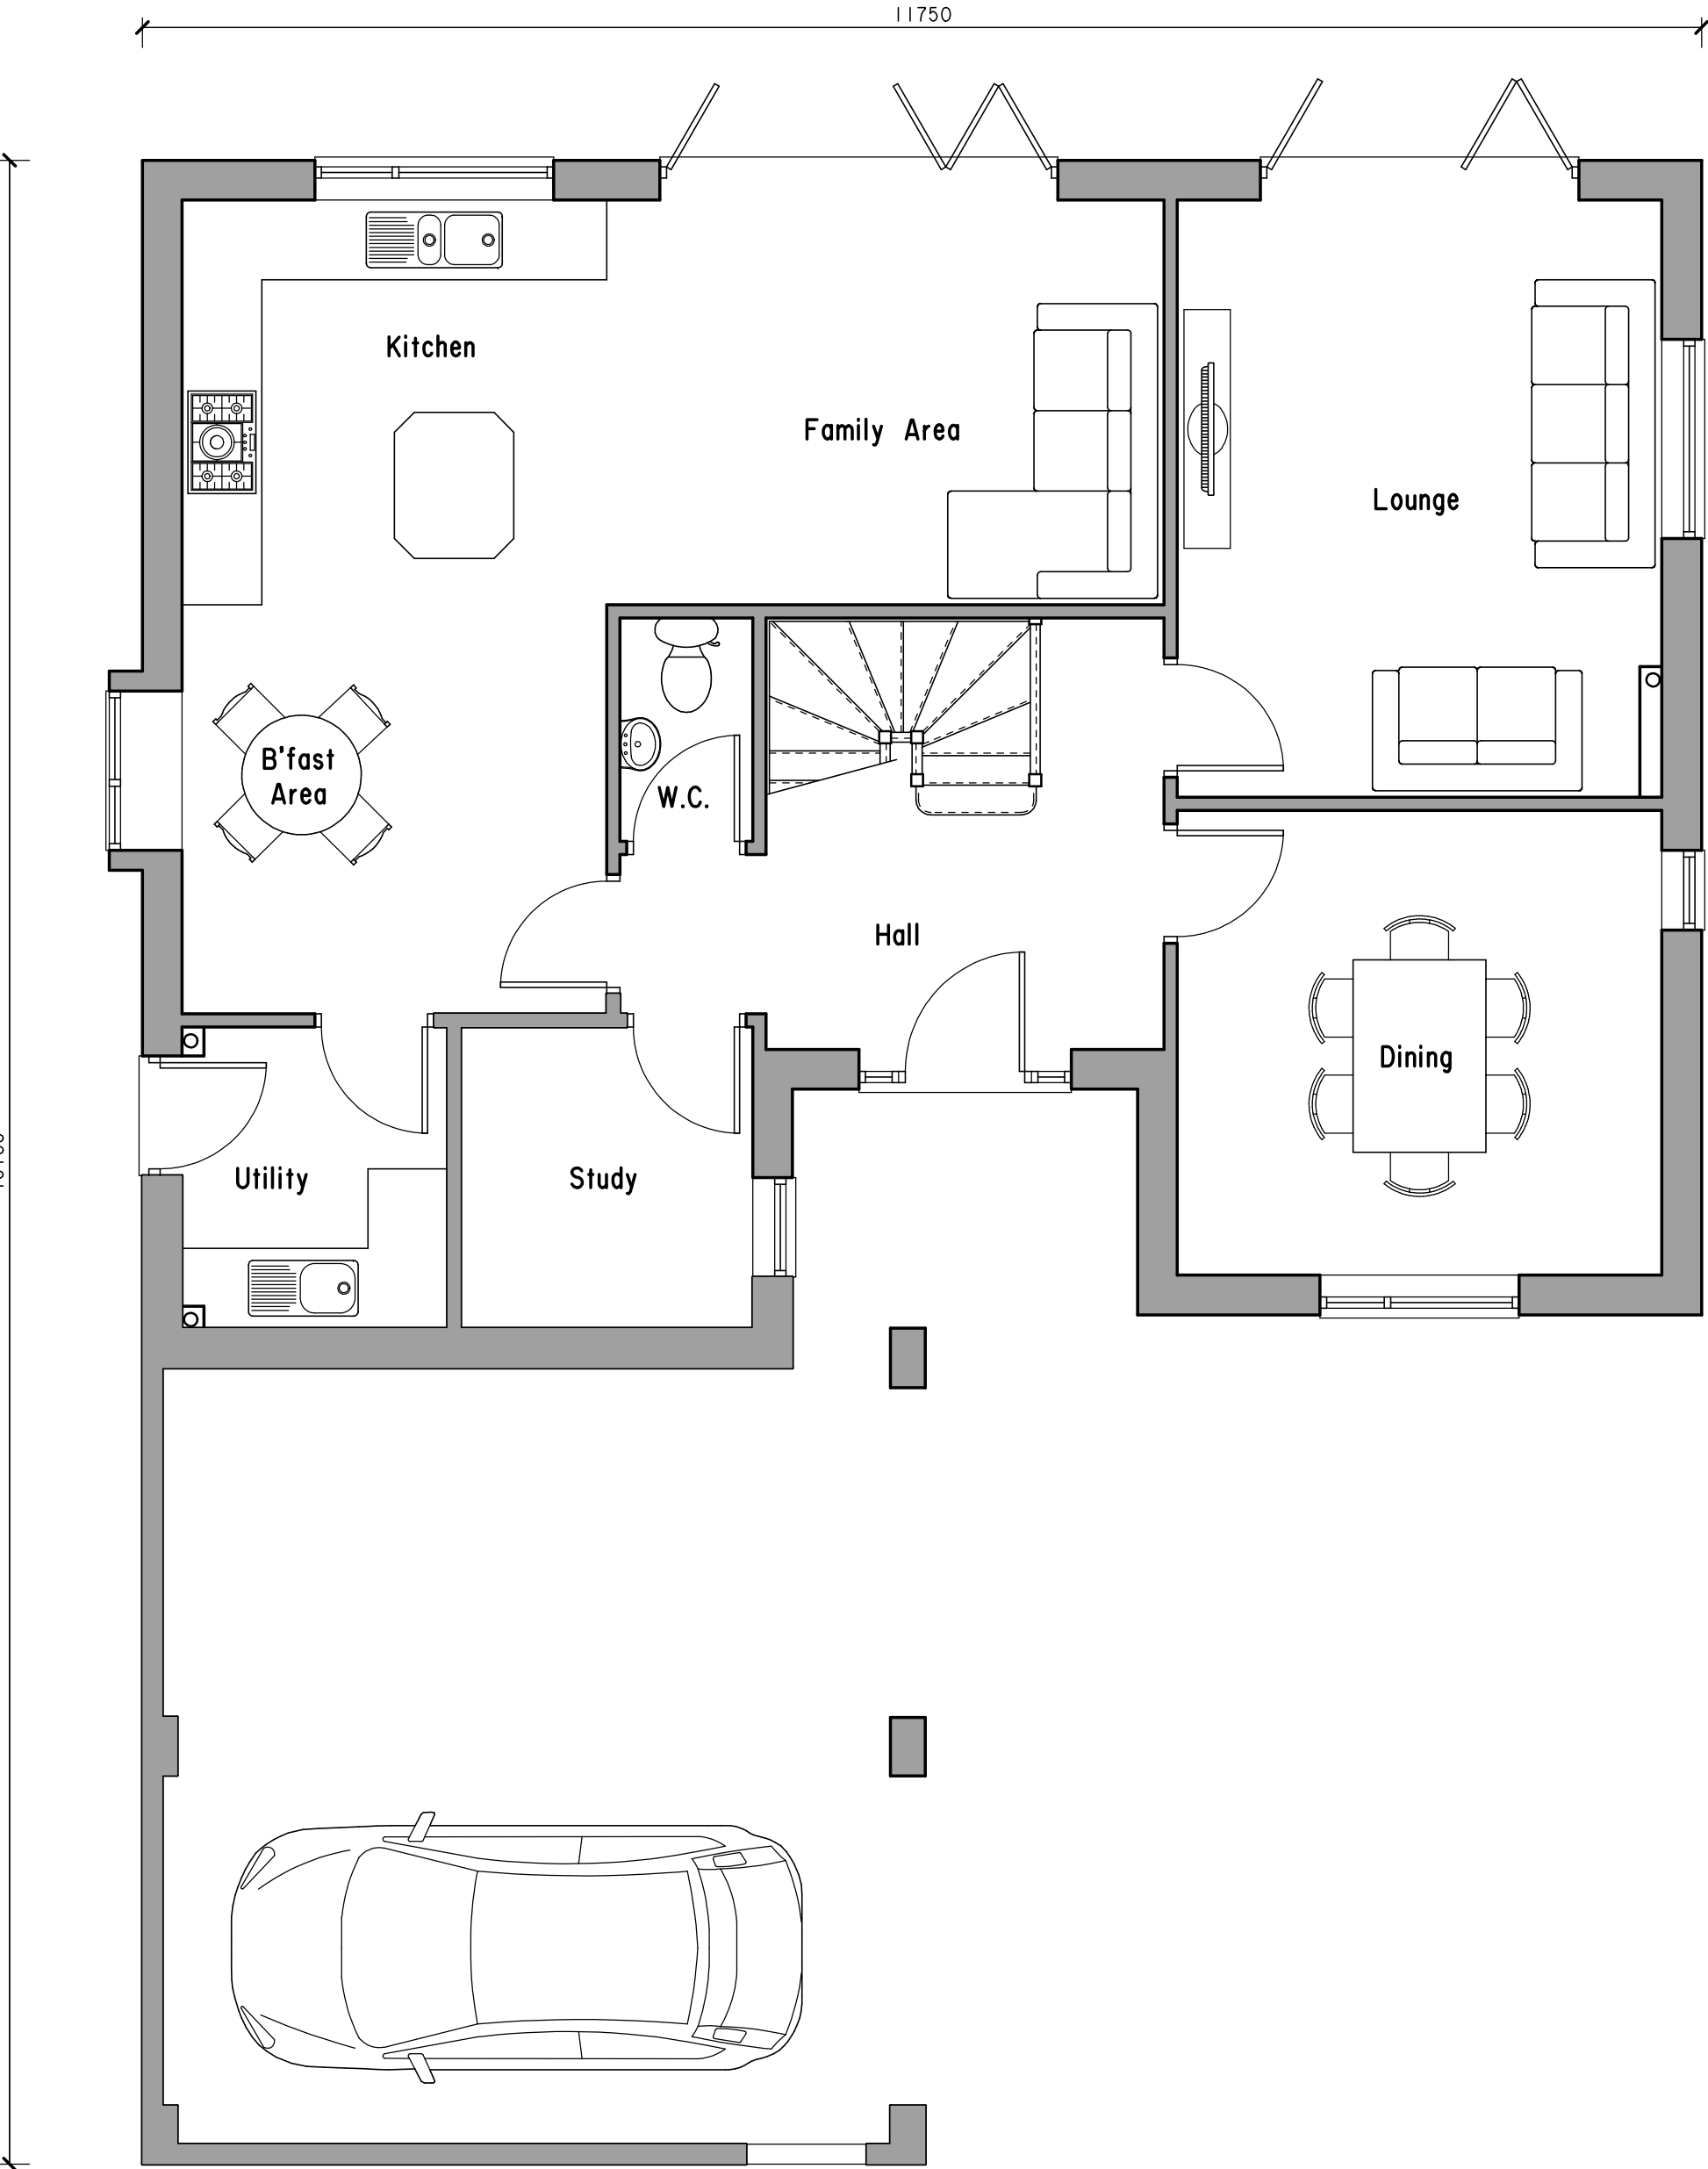

GROUND FLOOR PLAN (1:50)

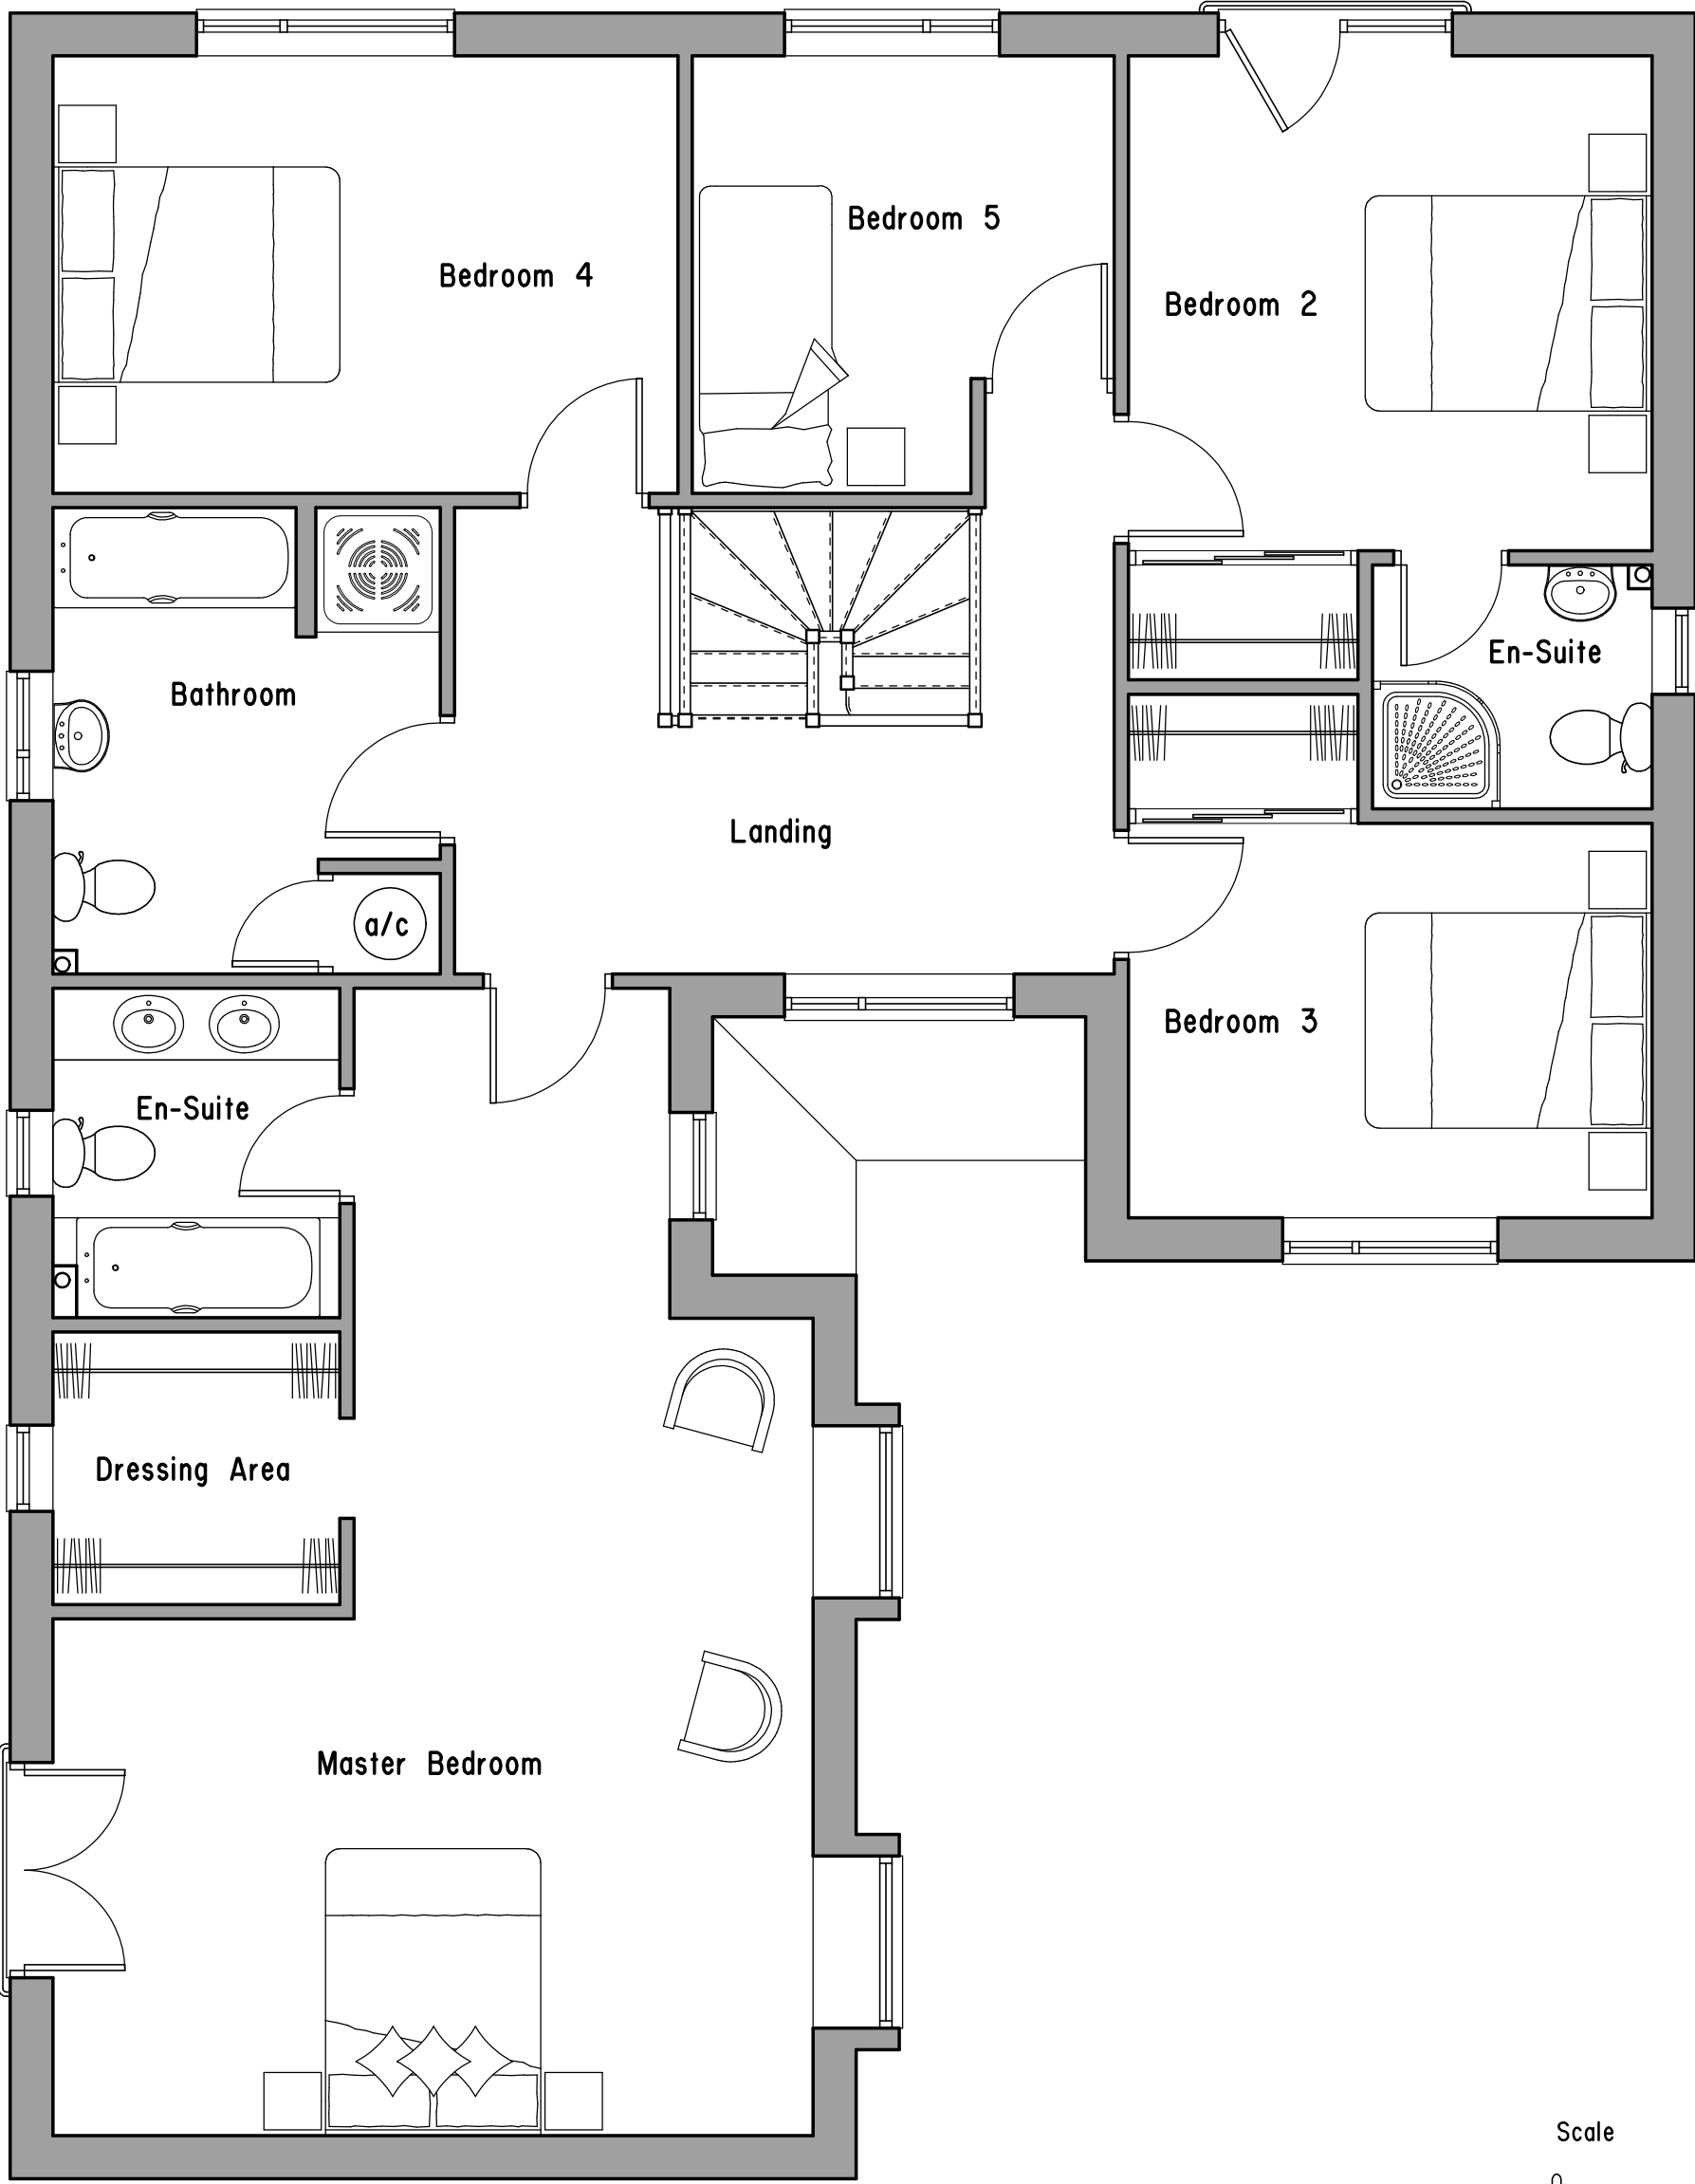

FIRST FLOOR PLAN (1:50)

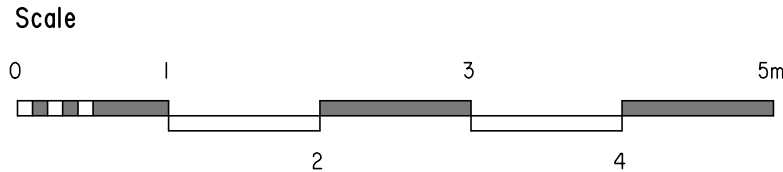

Figured dimensions only to be taken from this drawing.		
REVISIONS		
	Date	Description
A	18/05/22	Garage amended to open fronted car port following consultation with Highways Department. Elevations and plans amended accordingly. External balustrades added to elevations to First Floor Bedrooms.



Chartered Architects
The Old School, St. Johns Road, Dudley, DY2 7JT
Tel. 01384 252622

CLIENT TAYLOR REED HOMES LTD OLDBURY WEST MIDLANDS	
JOB PROPOSED DEVELOPMENT AT LAND OFF MAIN STREET BETTISFIELD	
TITLE 5 BED HOUSE: PLOT 1 - FLOOR PLANS & ELEVATIONS	
NUMBER 2441/D05	REVISION A
Scale 1:50/100 @ A1	Date APR 21
CAD 2441-202 Rev 2	GROUP A