



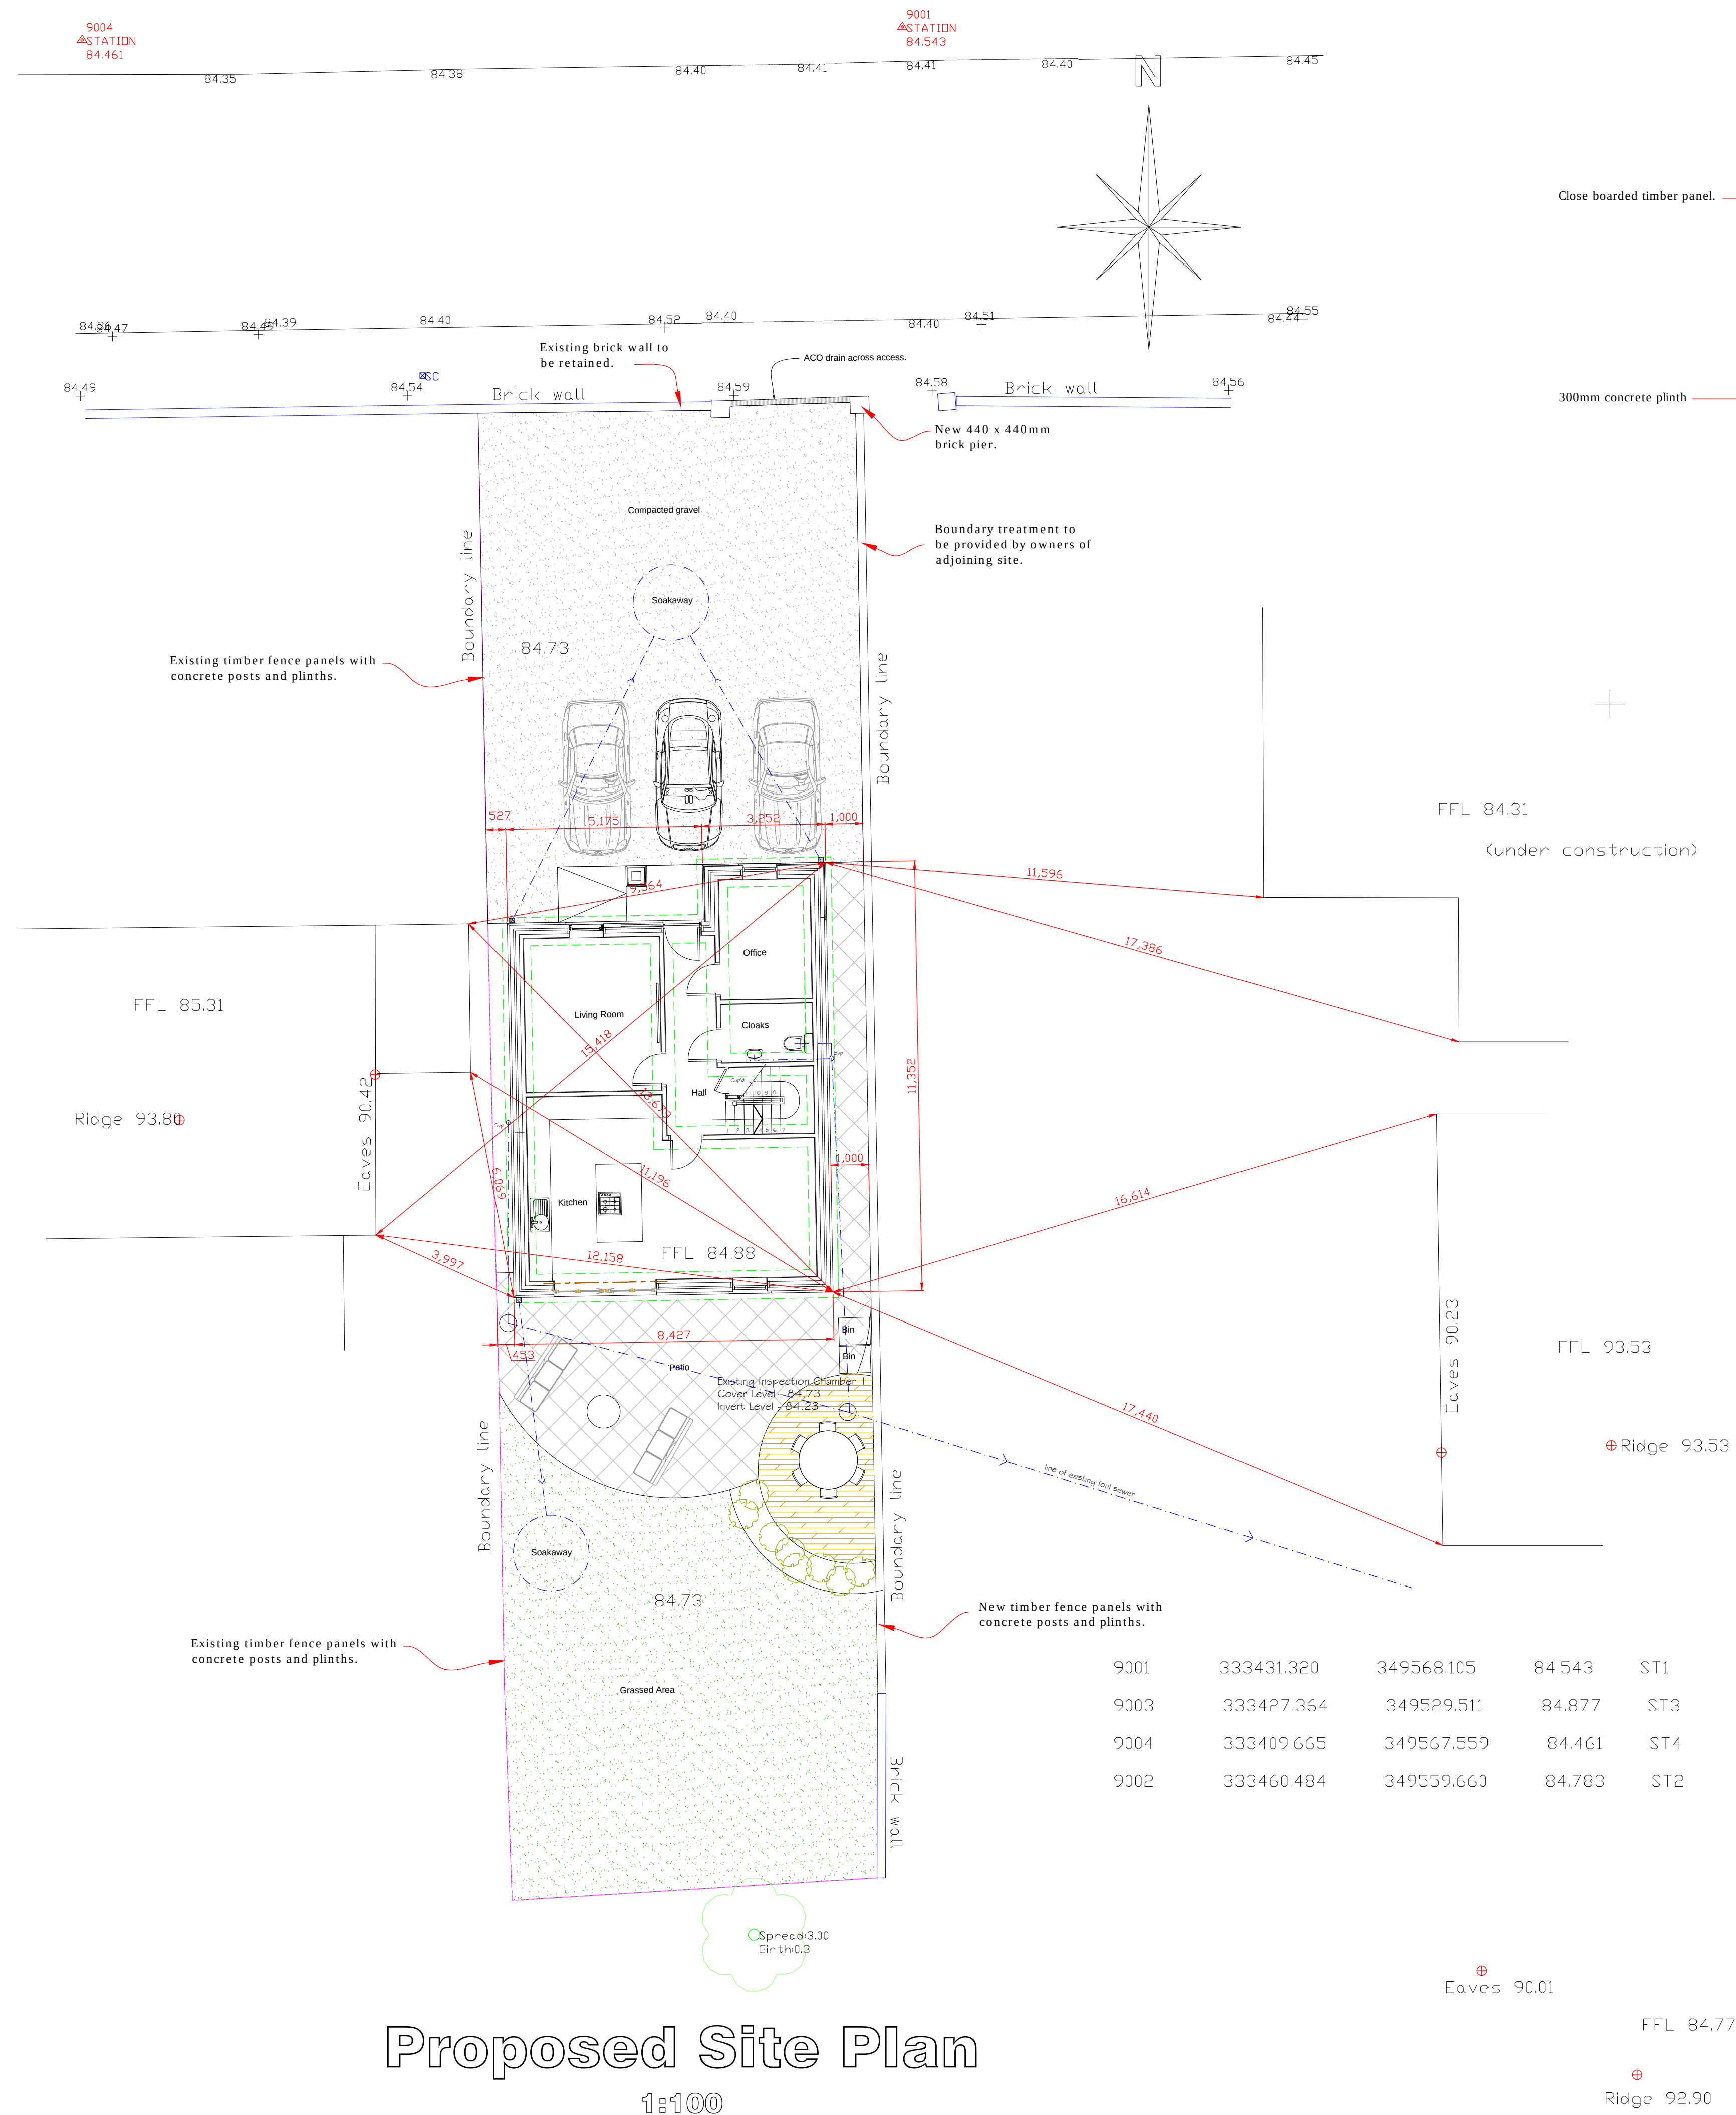

Proposed Site Plan
1:100

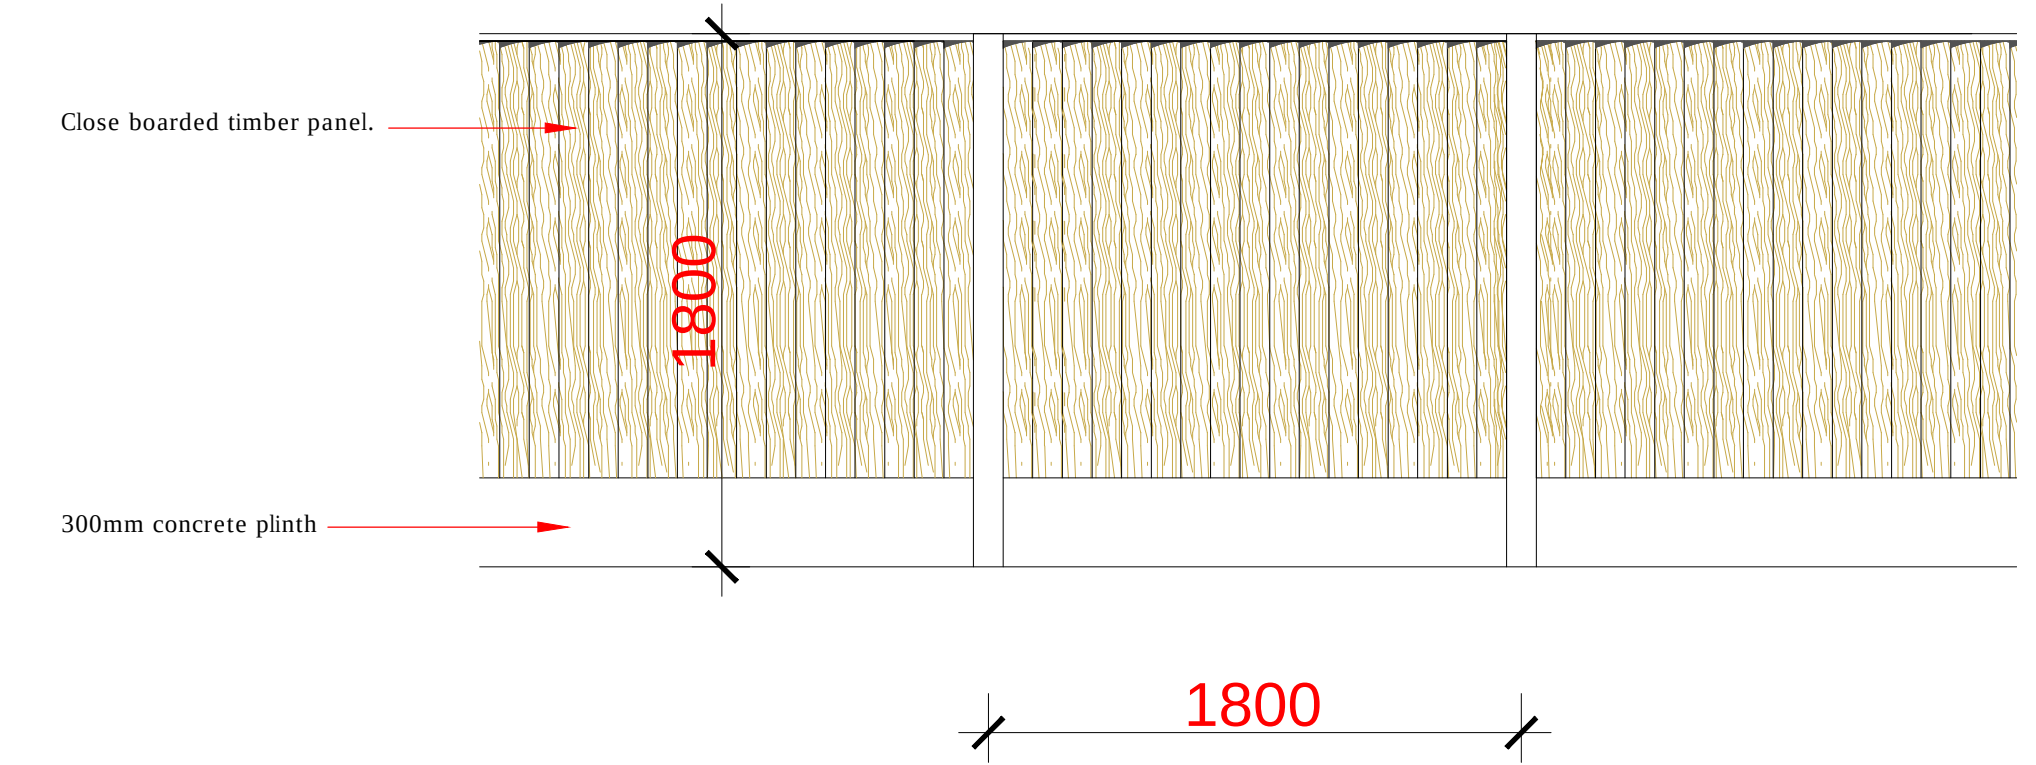

Fence Detail
NTS

25 Sunningdale Close
Wrexham
North Wales
LL13 9QU
T 01978 264376
M 07791 480768
E ajones540@btinternet.com

Client:
Mr. J. Ellis.

Drawing Title:
PROPOSED SITE PLAN

Job Title:
Proposed New Dwelling at Land Adjacent to 10 Belgrave Road, Wrexham.

Date:	Scale:	Rev:	Draw No:
May 2021	1:100 at A1		PD210 / 02