



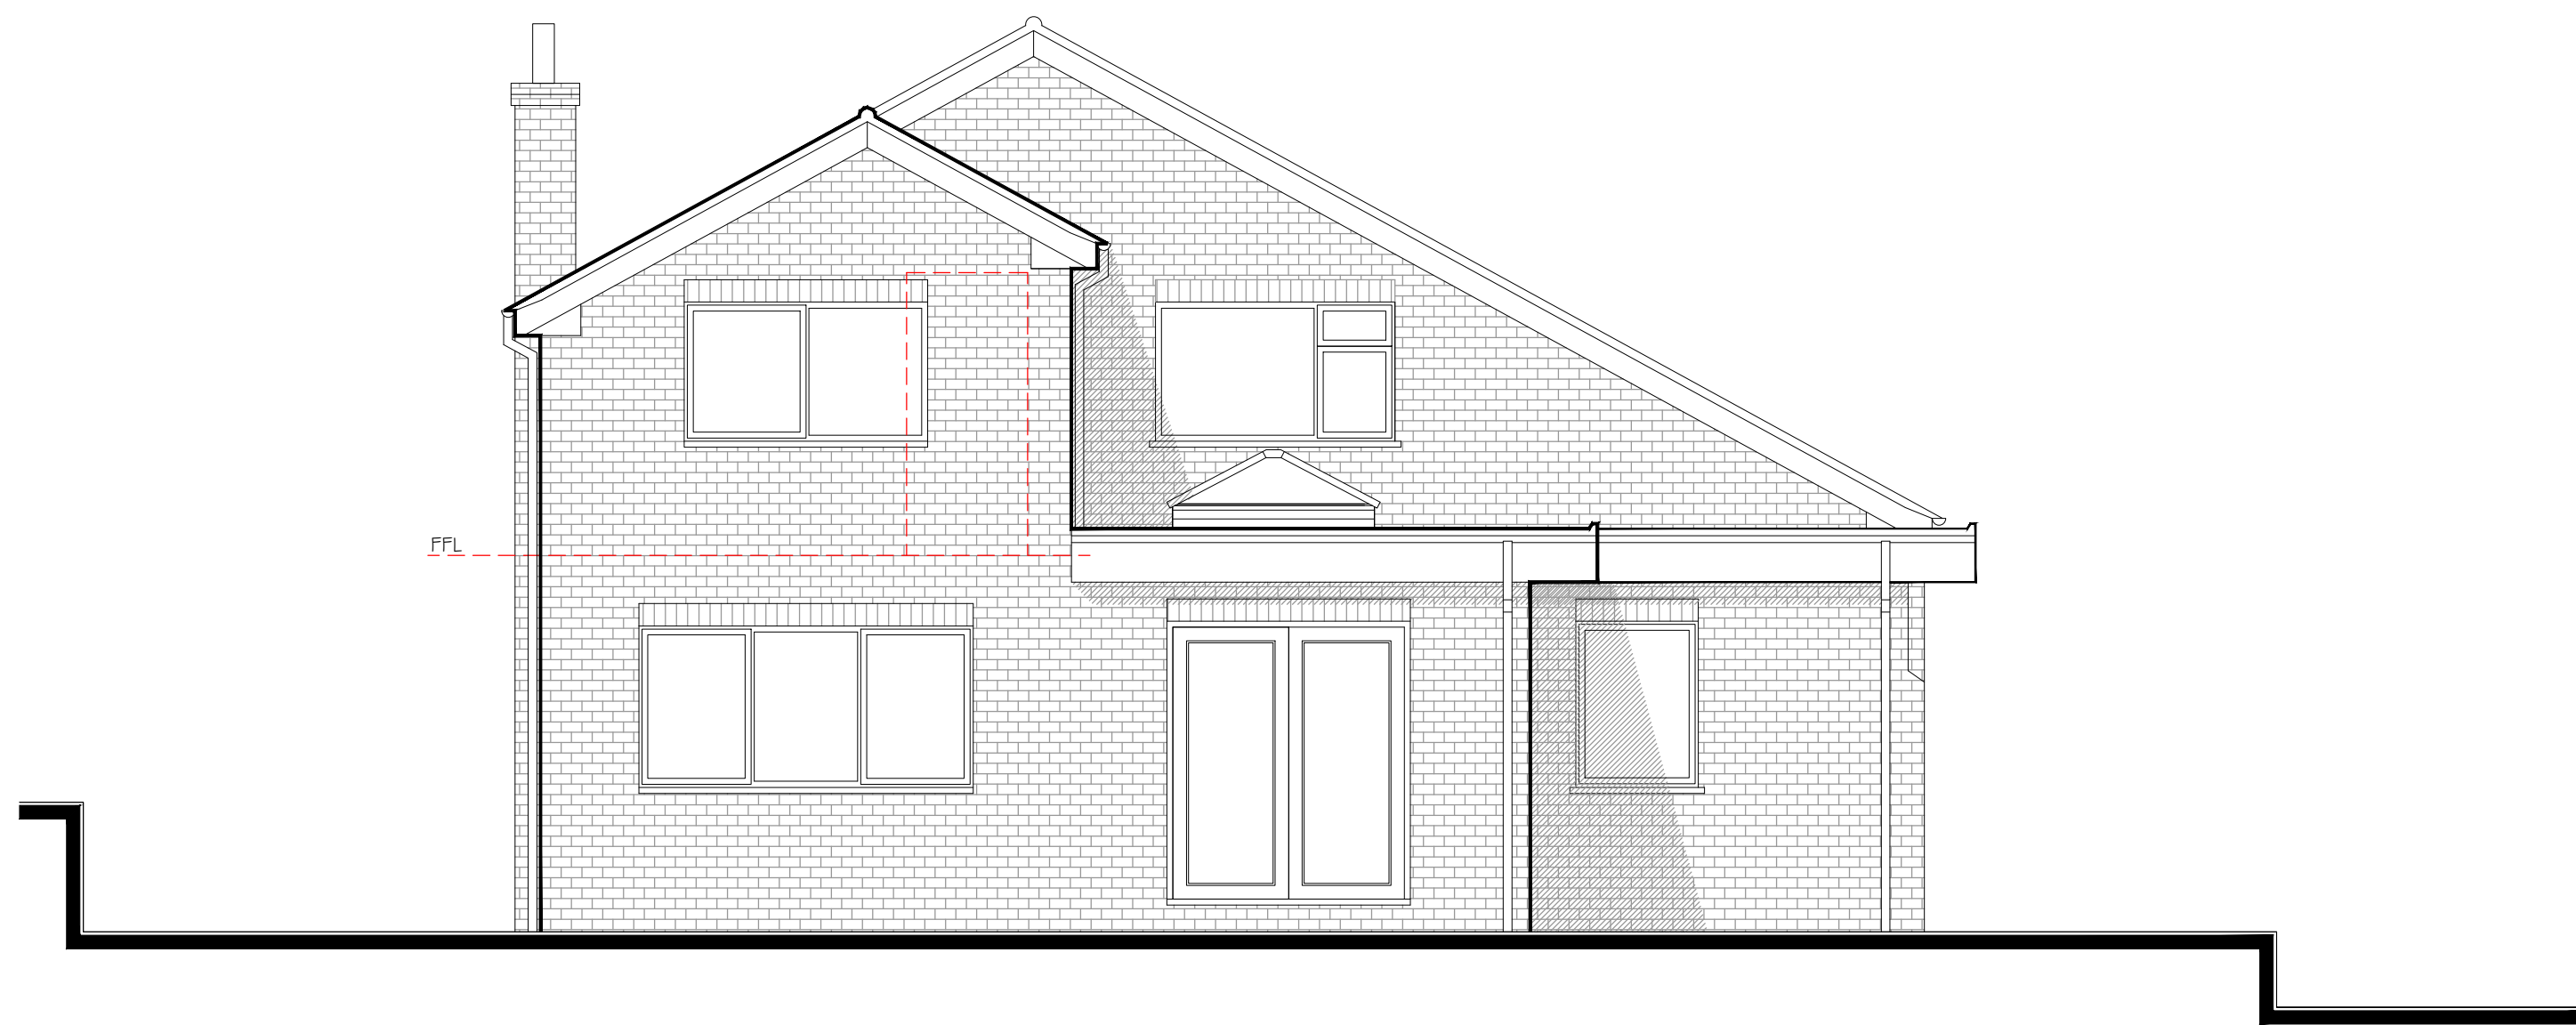


Proposed Rear Elevation

1:50

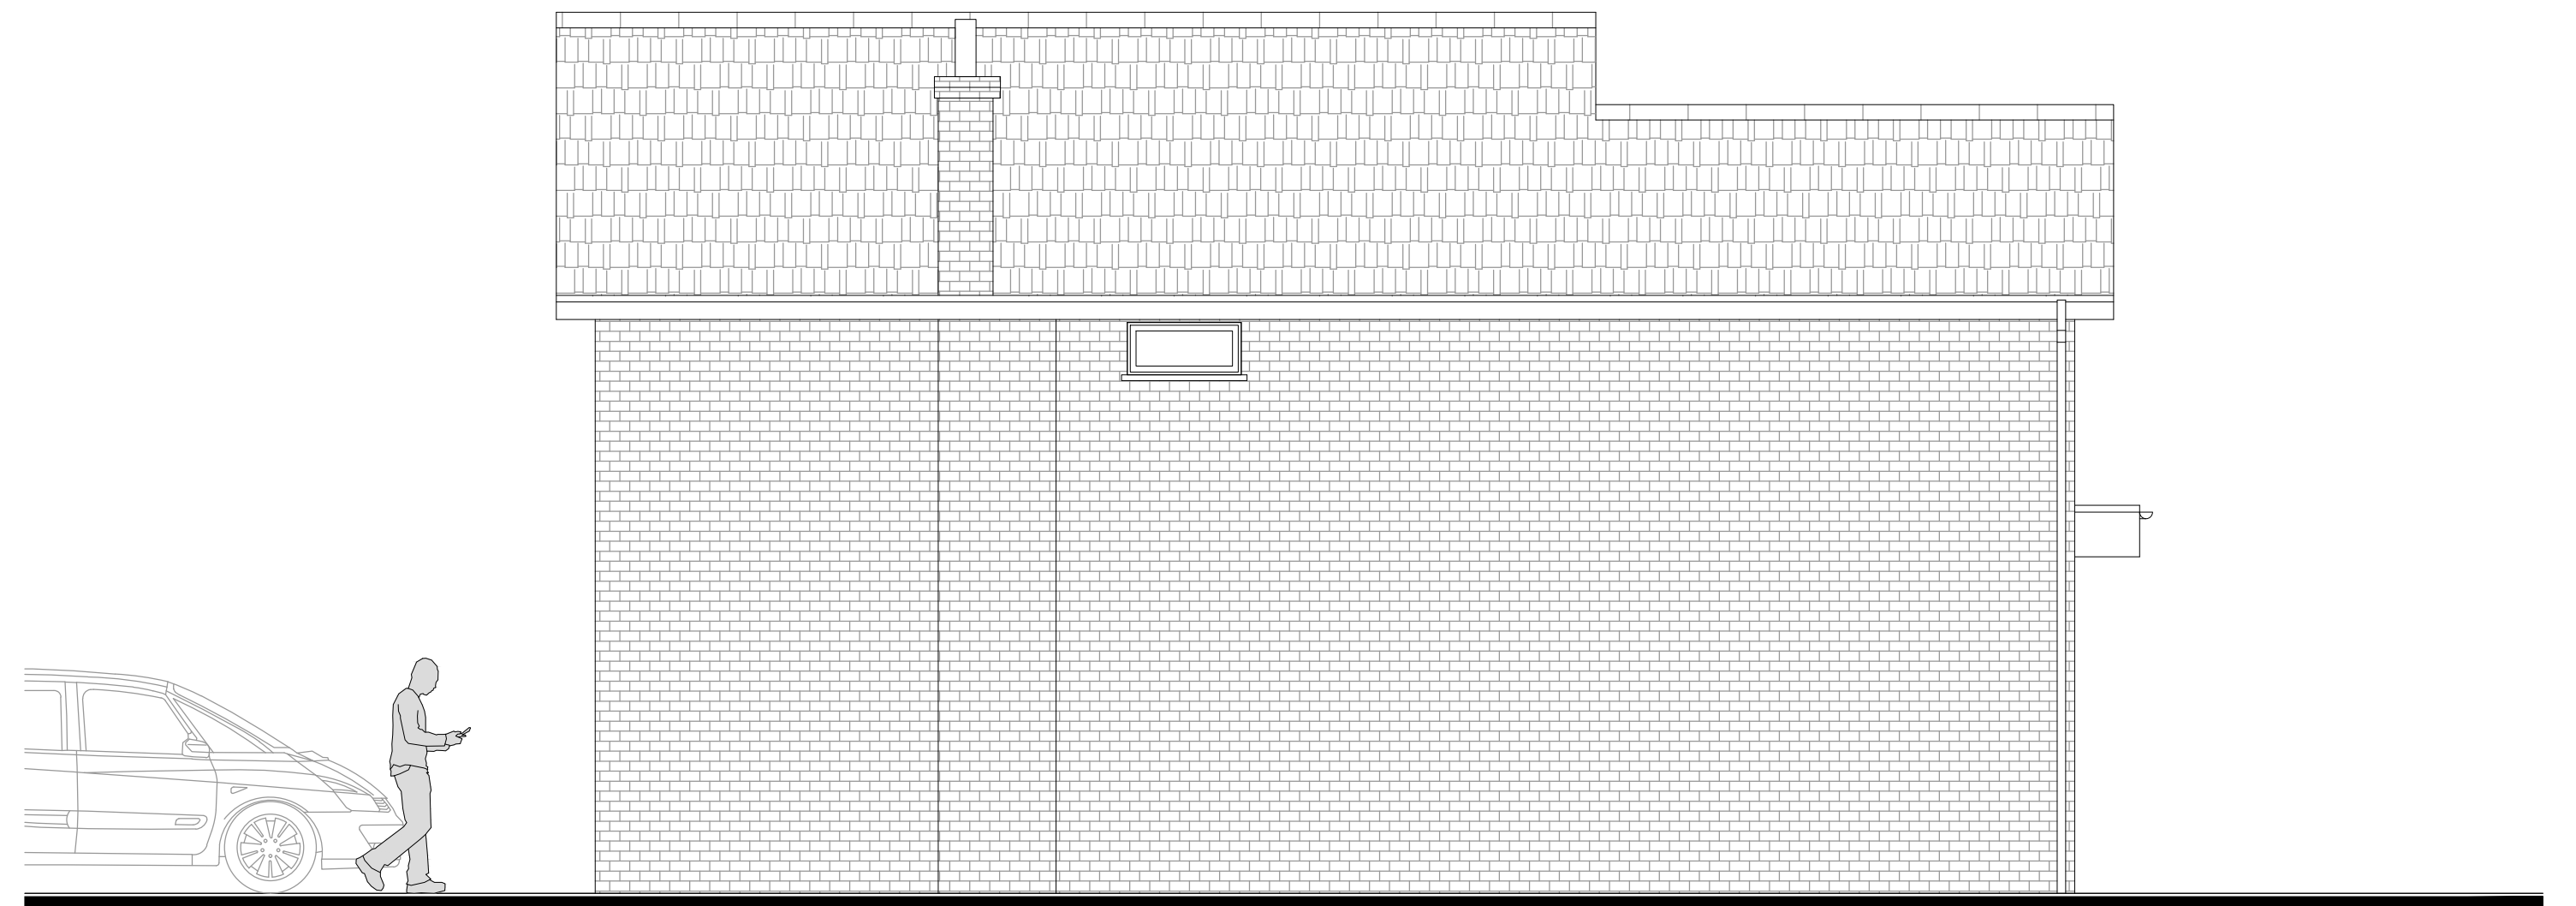

Proposed Side Elevation

1:50

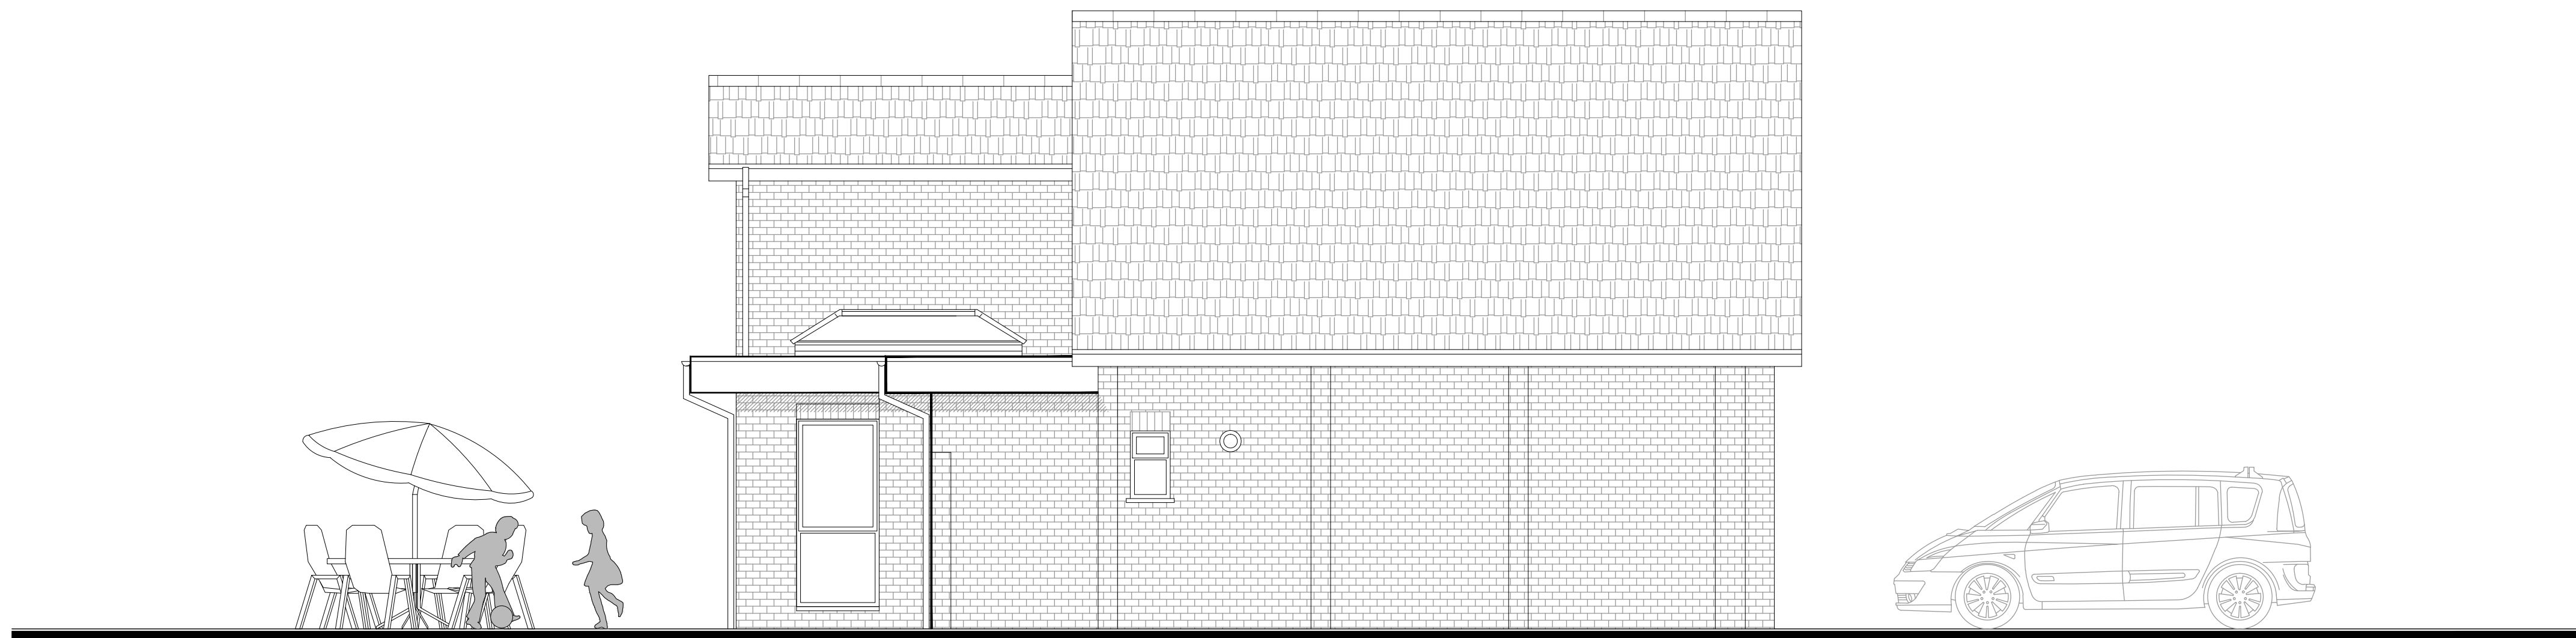

Proposed Side Elevation

1:50

 CULLIS-ARCHITECTURAL-DESIGN 25 Sunningdale Close Wrexham North Wales LL13 9QU T 01978 264376 M 07791 480768 E ajones540@btinternet.com	Client: Mr. & Mrs. Williams.	
	Drawing Title: Proposed Elevations.	
	Job Title: Proposed Extension to 83 Sandway Rd, Wrexham.	
	Date: July 2021	Scale: 1:50 at A1
	Drawn: [blank]	Draw No: 04