
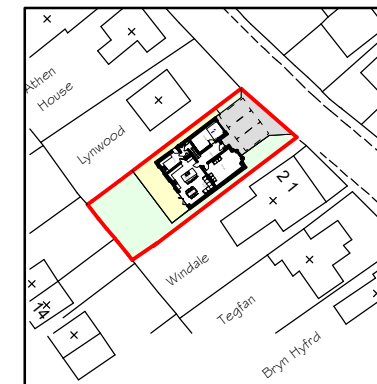


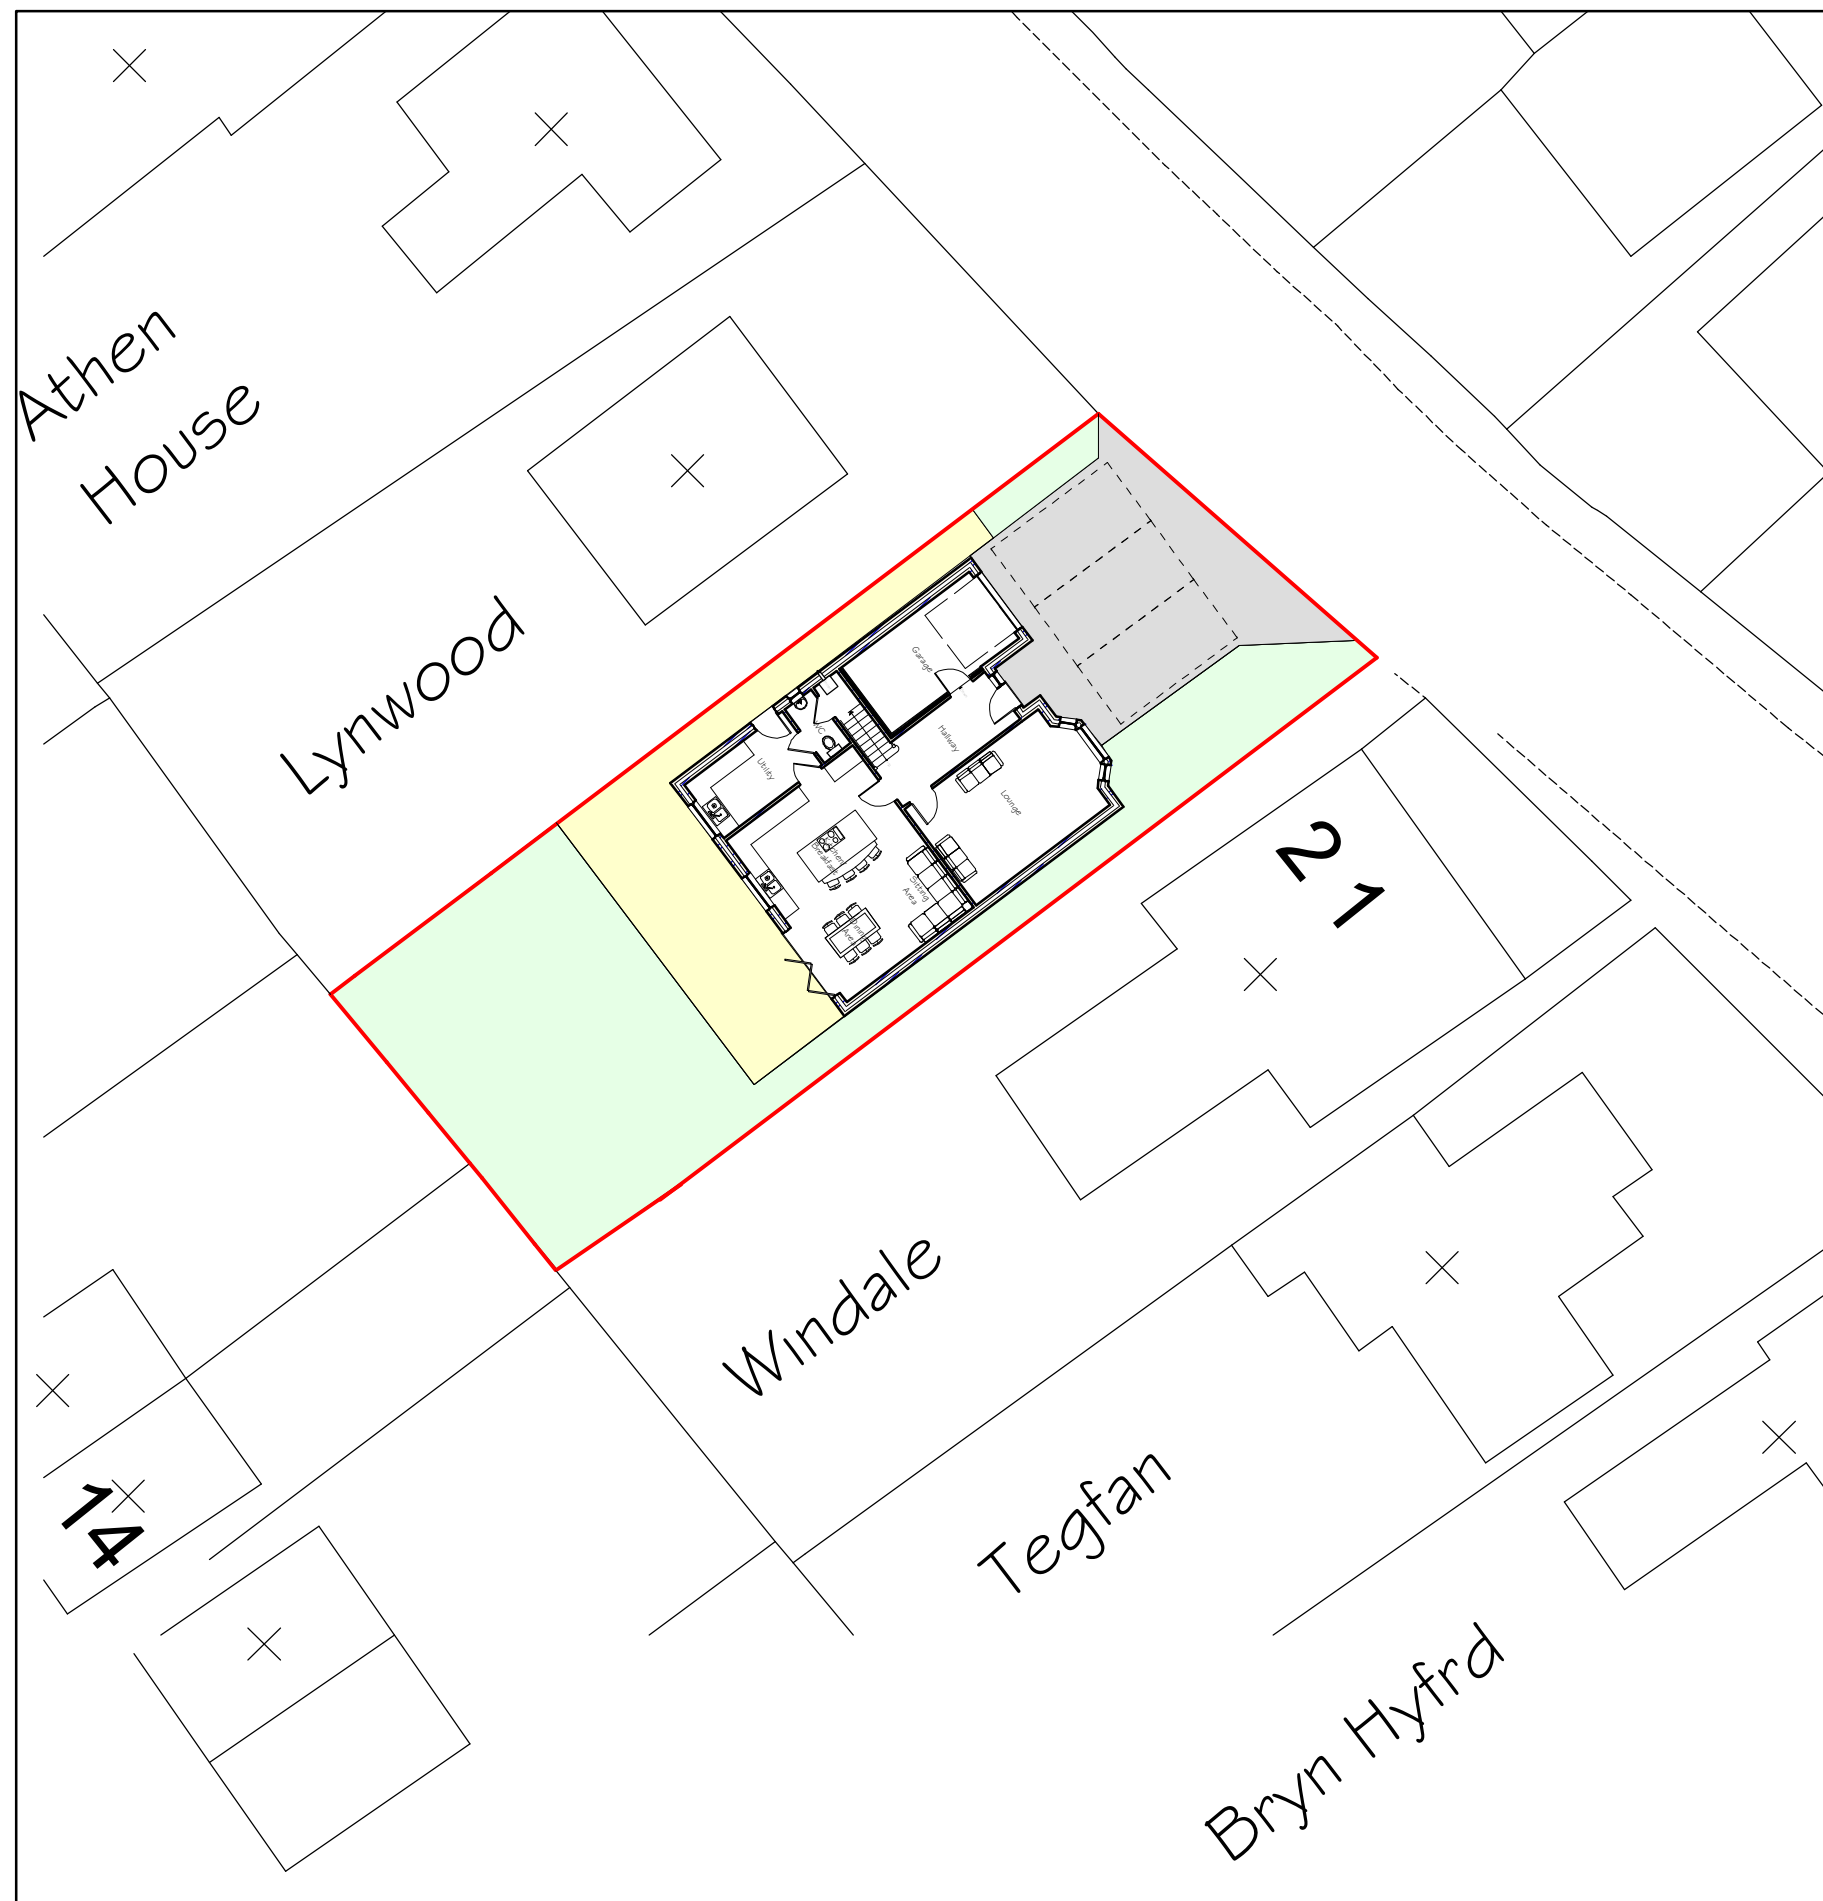

Location 1:1250

Rev	Date	Detail	Initial

Project:
Proposed detached dwelling on Land adj to Windale, Clayton Road, Brynteg, Wrexham.

Title: Planning: Site & Location Plan	Scale: (A3) 1:250 & 1:1250
--	-------------------------------

Drawn By: E.M.Jackson	Date: April 2022
--------------------------	---------------------

Drawing No: J175/004	Sheet: 1 of 1
-------------------------	------------------

blueprint
architectural services

partner LABC

Office 3K4,
Redwither Business Tower,
Wrexham. LL13 9XT
Tel: 01978 356500
www.blueprintarchitectural.com
© copyright all rights reserved

Site Plan 1:250