




Front Elevation 1:100

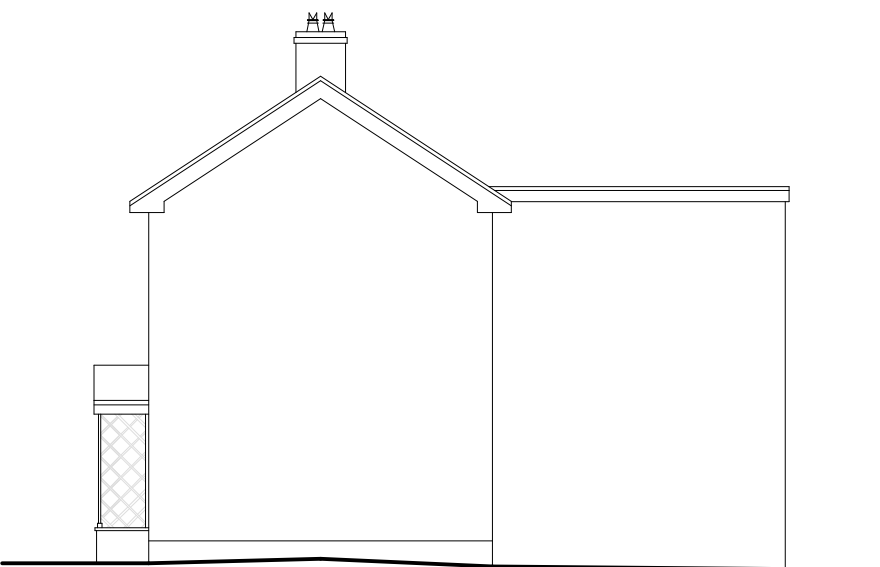


Side Elevation 1:100




Rear Elevation 1:100



Side Elevation 1:100

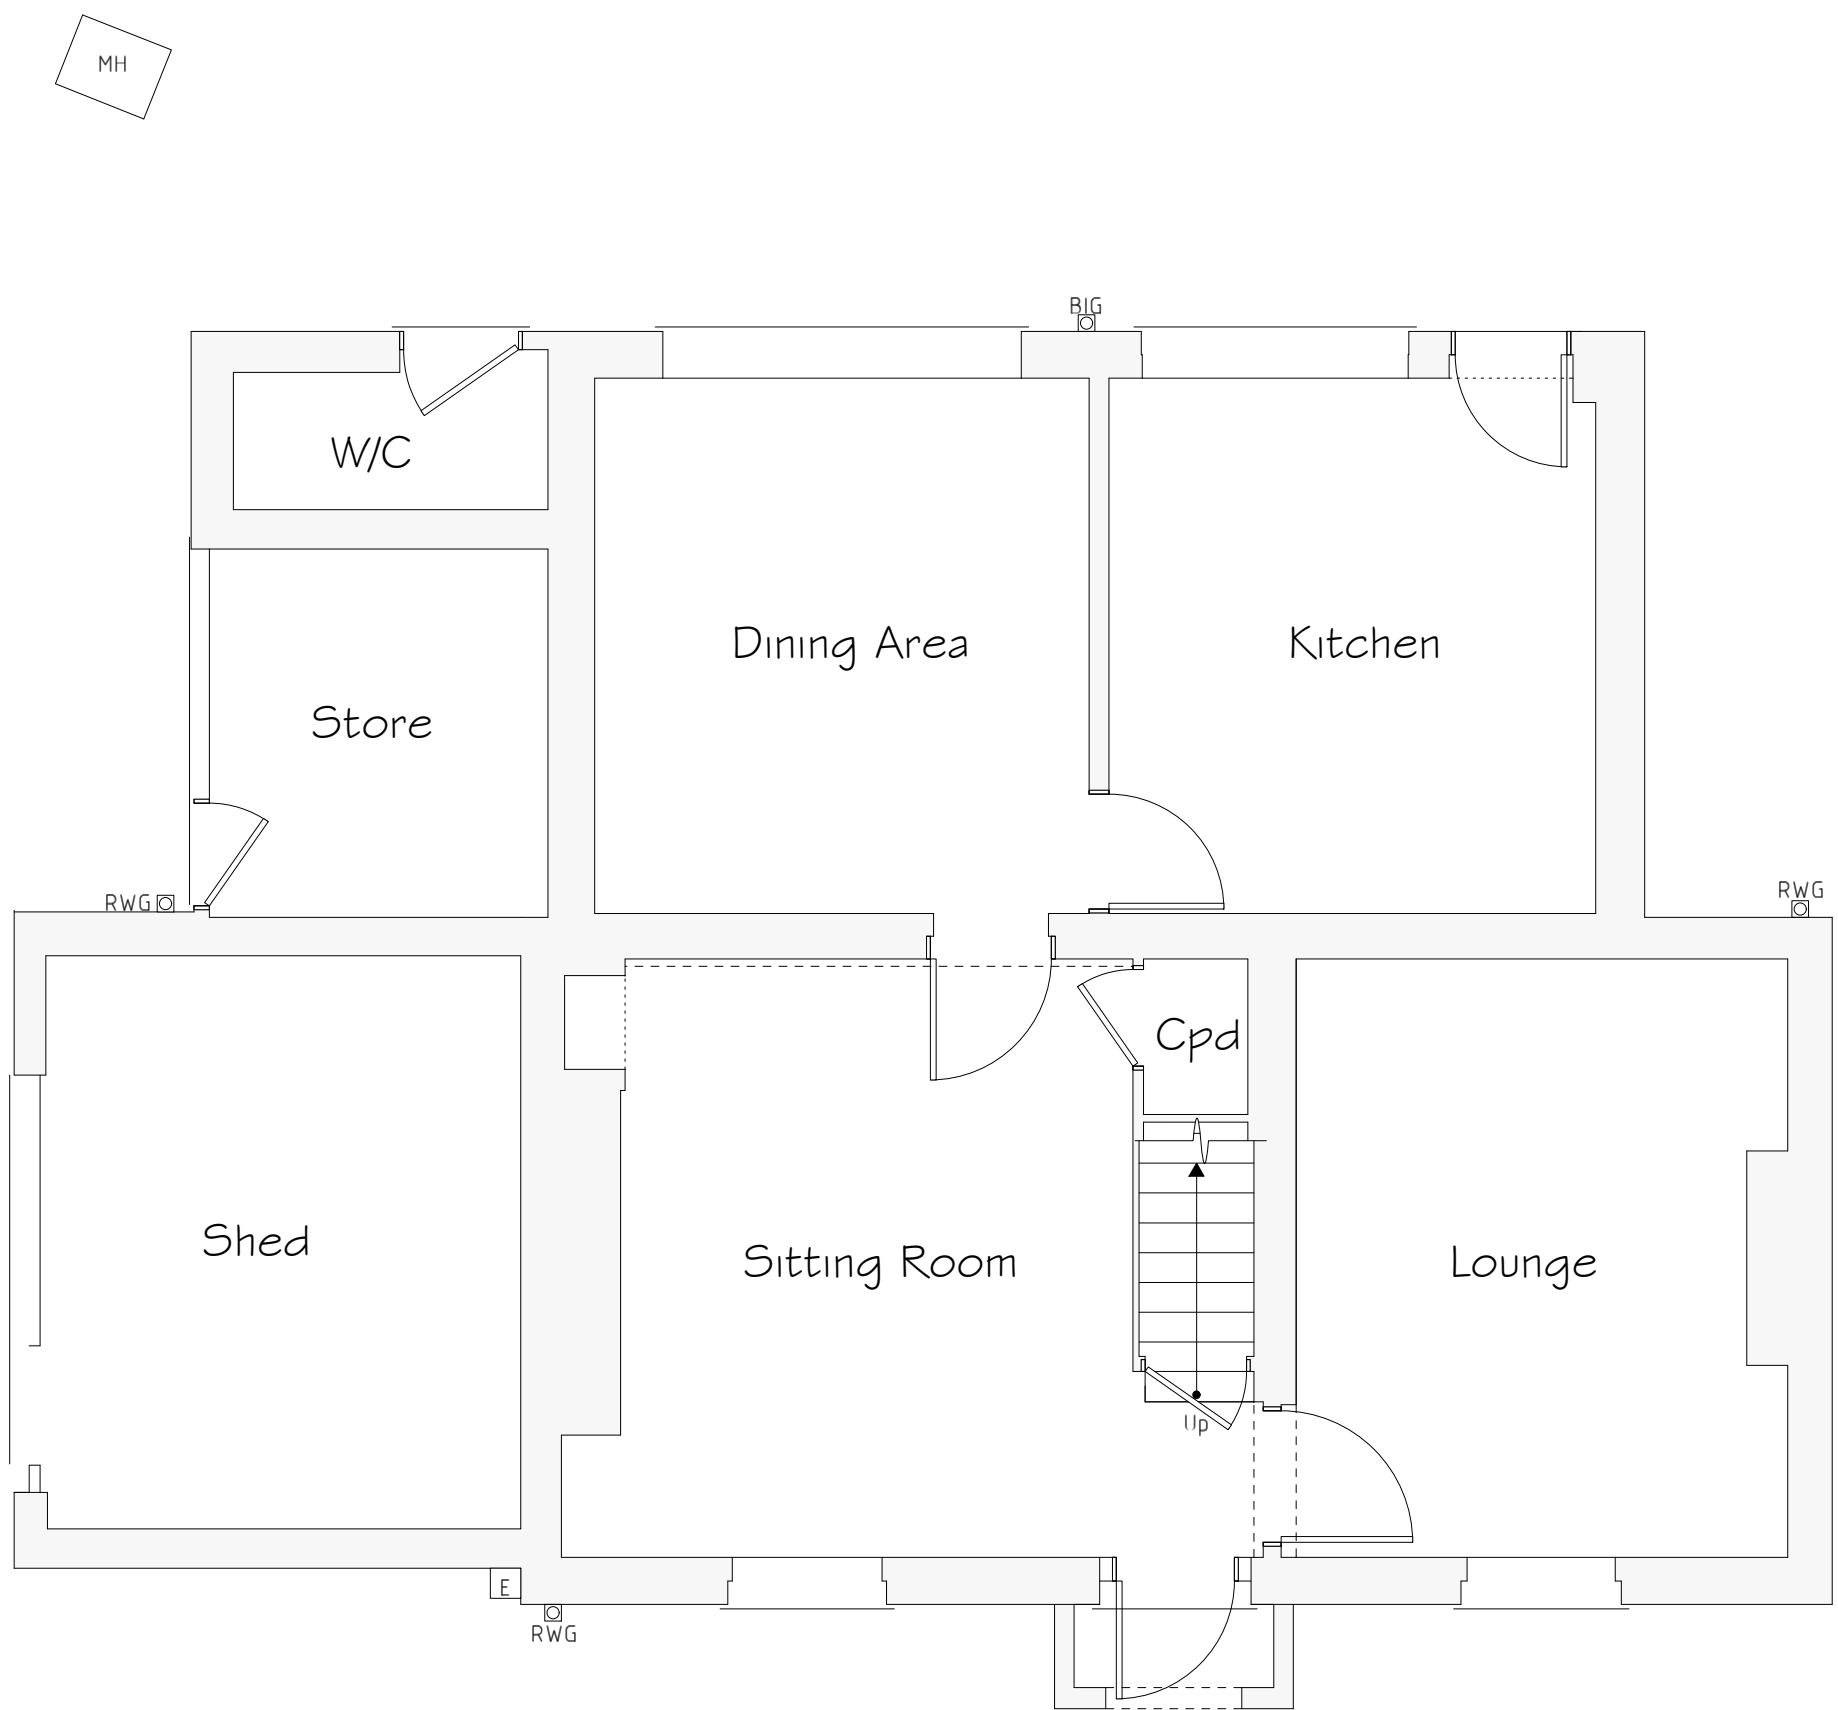

Ground Floor 1:50

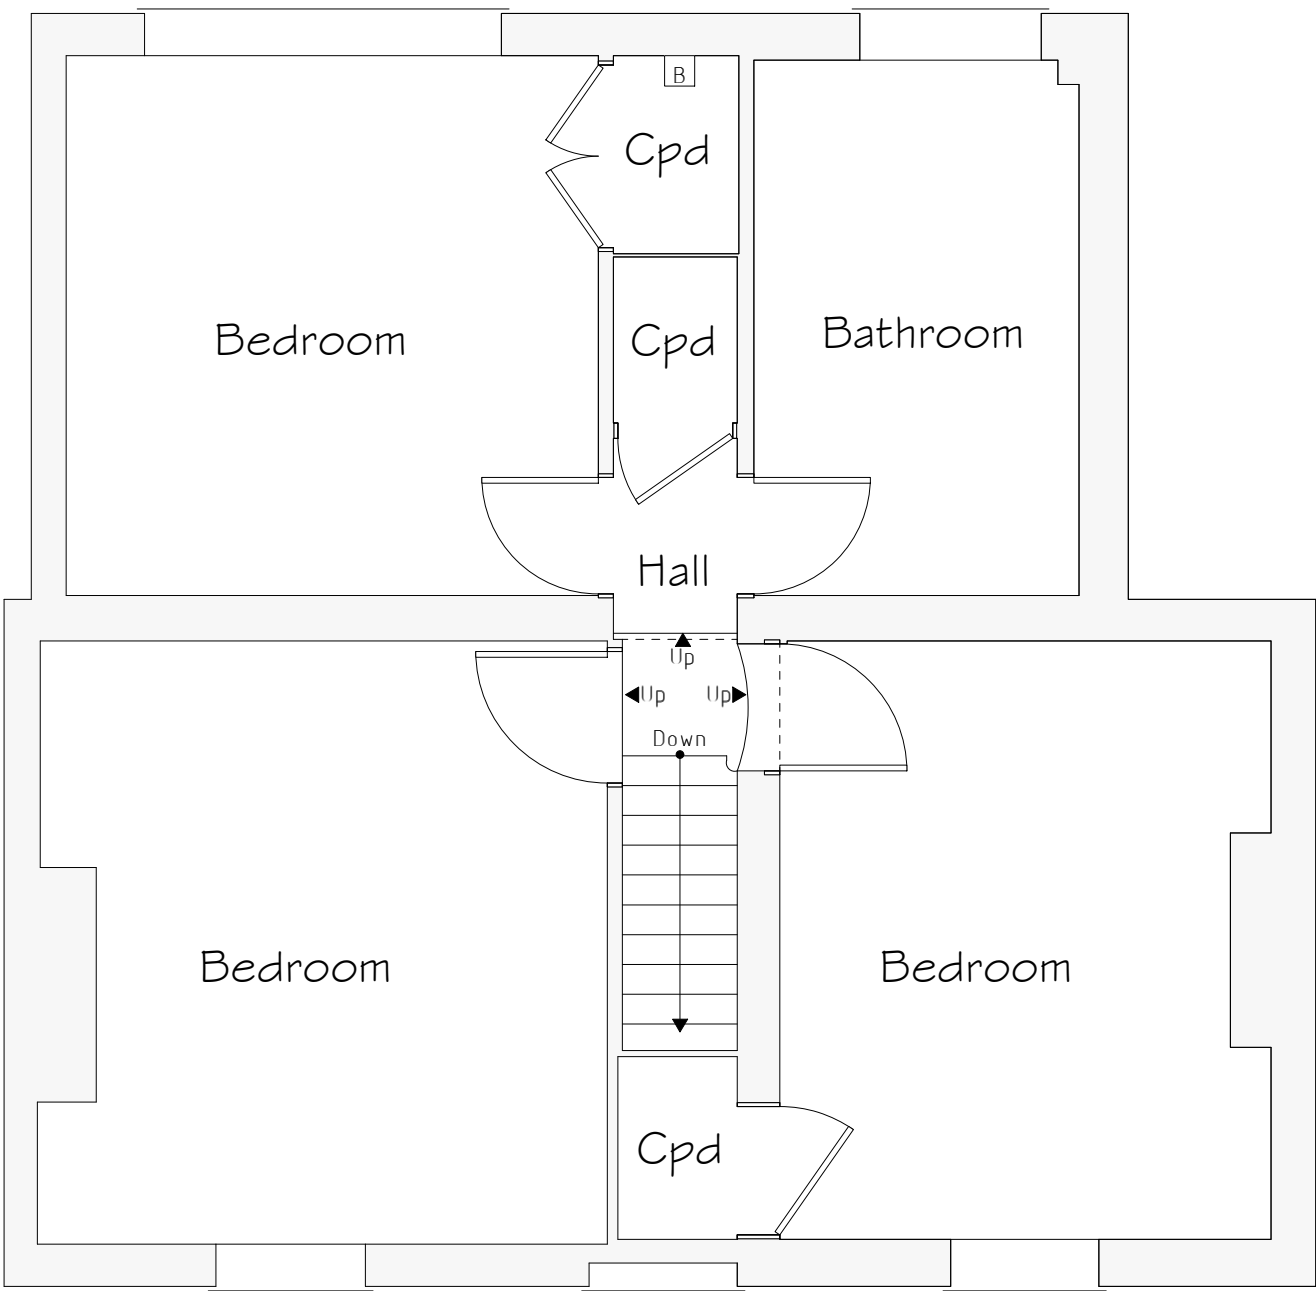

First Floor 1:50

Services Key	
E	Existing Electric Meter Position
B	Existing Boiler Position
MH	Existing Man Hole Position
BIG	Existing Back Inlet (BIG) Gully Position
RWG	Existing Rain Water Gully (RWG) Position

Rev	Date	Detail	Initial

Project: Proposed Alterations to, Poplar Cottage, Vicarage Lane, Gresford, LL12 8UY	
Title: Existing	Scale: (A2) 1:50 & 1:100

Drawn By: A.L. Valentine	Date: July 2021
Drawing No: 0028/001	Sheet: 1 of 1

Office 3K4,
Redwither Business Tower,
Wrexham. LL13 9XT
Tel: 01978 356500
www.blueprintarchitectural.com
© copyright all rights reserved