




PROPOSED FRONT ELEVATION

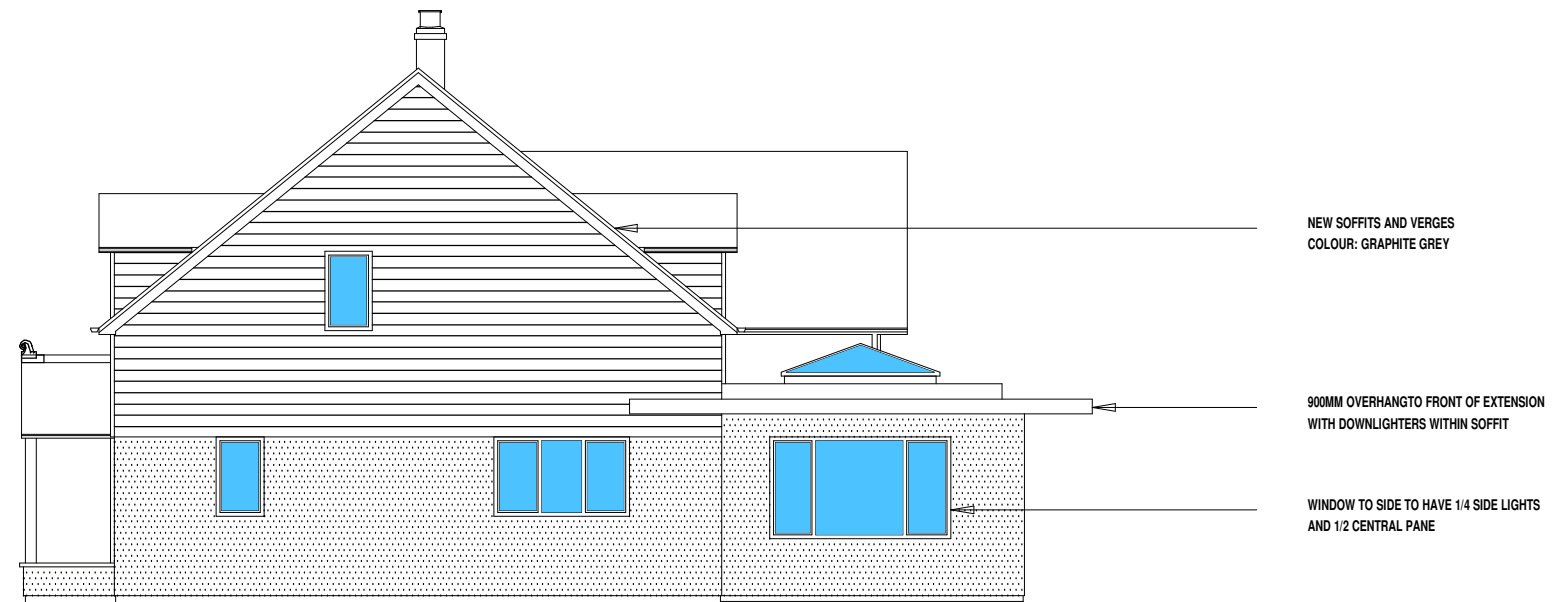

PROPOSED SIDE ELEVATION



PROPOSED REAR ELEVATION



PROPOSED SIDE ELEVATION



Shropshire Architectural
Architectural Design • Planning • Building Regulations
22 SANDIWAY, RADBROOK, SHREWSBURY, SHROPSHIRE, SY3 9BN
Telephone: 01743 383519 Mobile: 07532 345100
E-Mail: shropshirearchitectural@yahoo.com

Client

MR & MRS. ALCOCK

Project

**PROPOSED EXTENSION AND
FENESTRATION WORKS AT
THE GROVES, ERBISTOCK, LL13 0DN**

Drawing Title

PROPOSED ELEVATIONS

Scale	Drawn by	Date	Revision
1:100 @A3	GMN	21.06.21	-
Project No.	Drawing No.		
-			03