



Proposed Front Elevation

1:50



Proposed Rear Elevation

1:50



Proposed Side Elevation


1:50

Natural slate.

Powdercoated aluminium rooflights - Dark grey.

Powdercoated aluminium sliding doors - Dark grey.

Powdercoated aluminium windows - Dark grey.

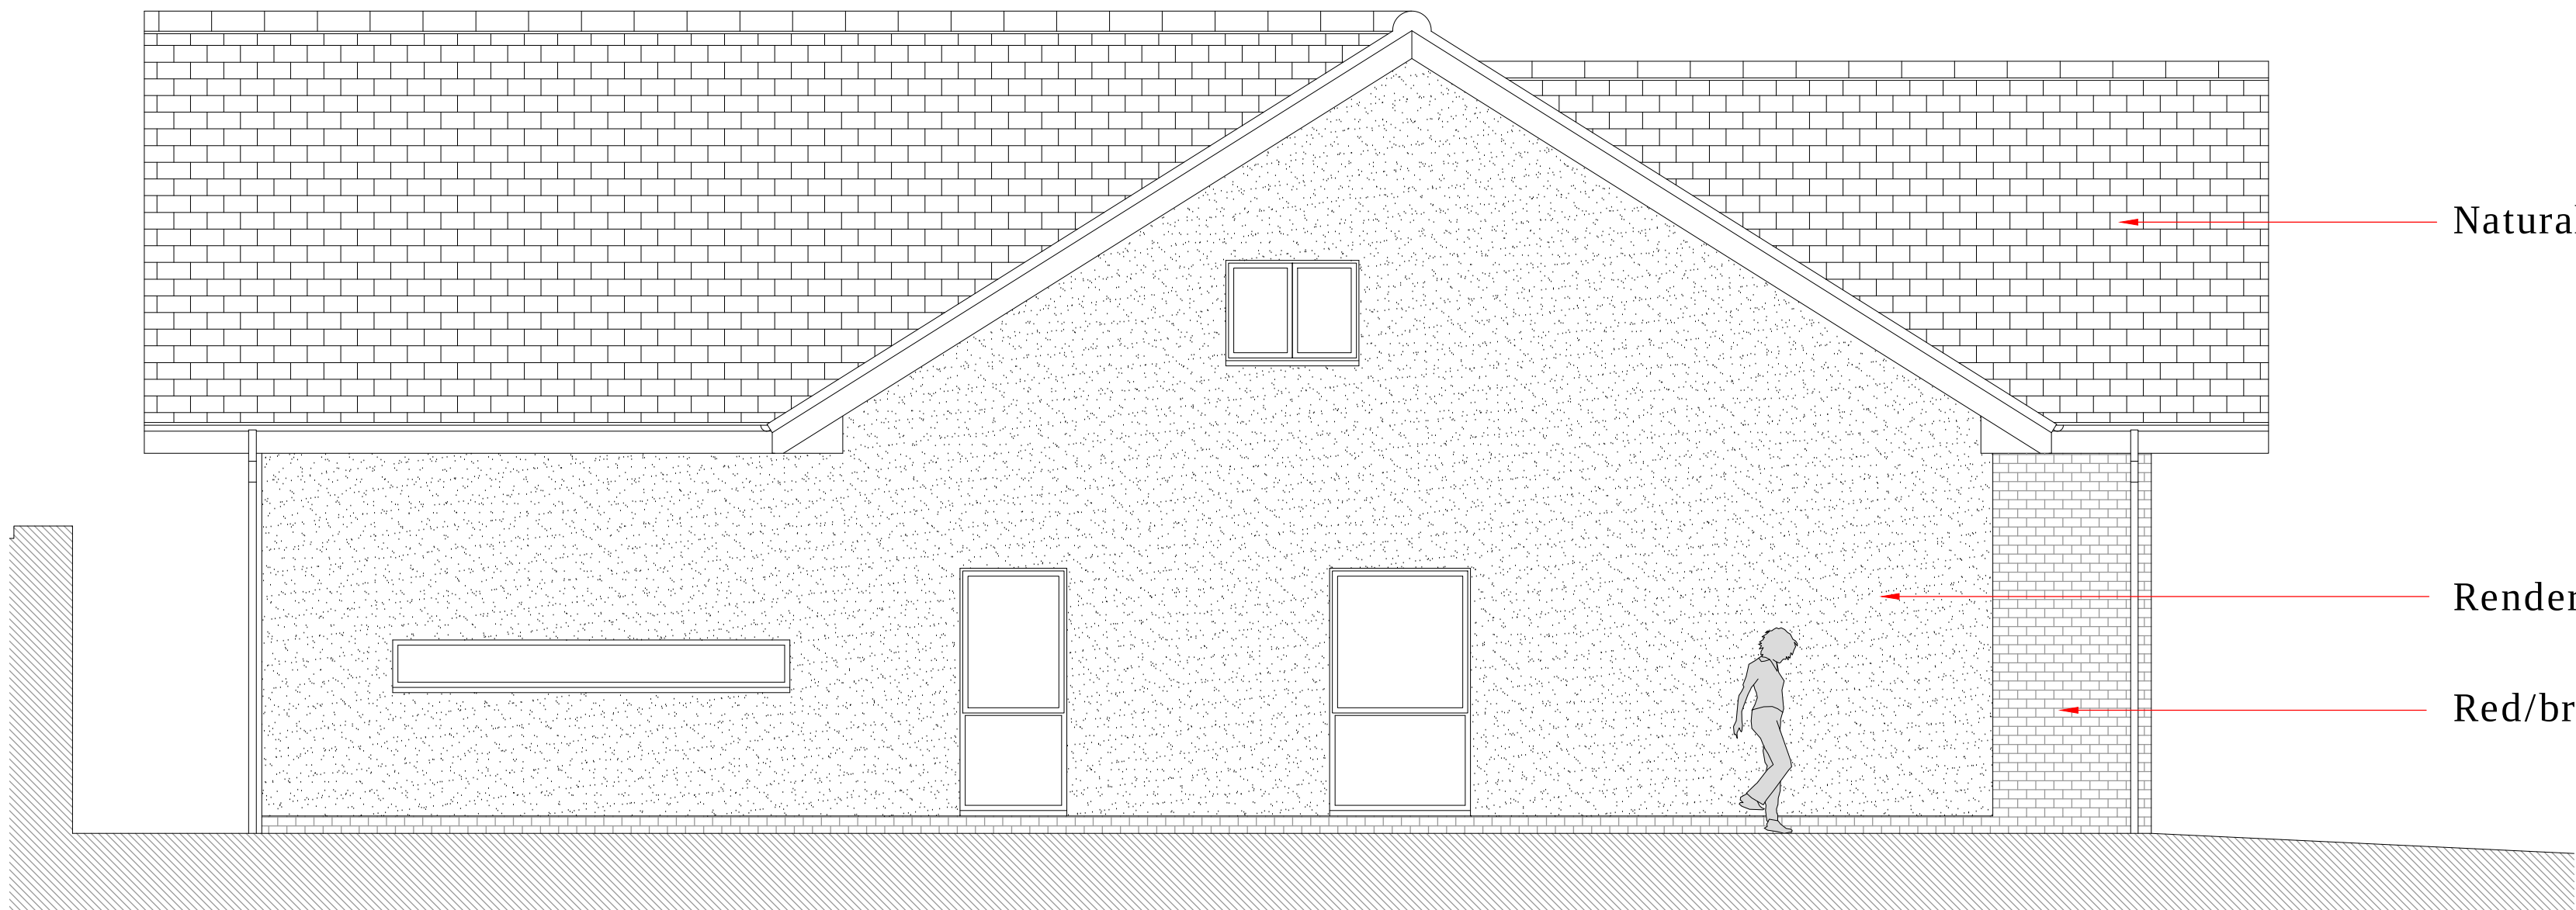

Proposed Side Elevation

1:50

Natural slate.

Render.

Red/brown facing brick.

 CULLIS-ARCHITECTURAL-DESIGN 25 Sunningdale Close Wrexham North Wales LL13 9QU T 01978 264376 M 07791 480768 E ajones540@btinternet.com	Client	Mr. & Mrs. Evans.		
	Drawing Title	Proposed Elevations.		
	Job Title	Proposed New Dwelling at Land Adjacent to 4 Sunnycroft, Wrexham.		
	Date	Scale	Rev	Draw No
	Feb 2021	1:50 at A1		PD202 / 04