




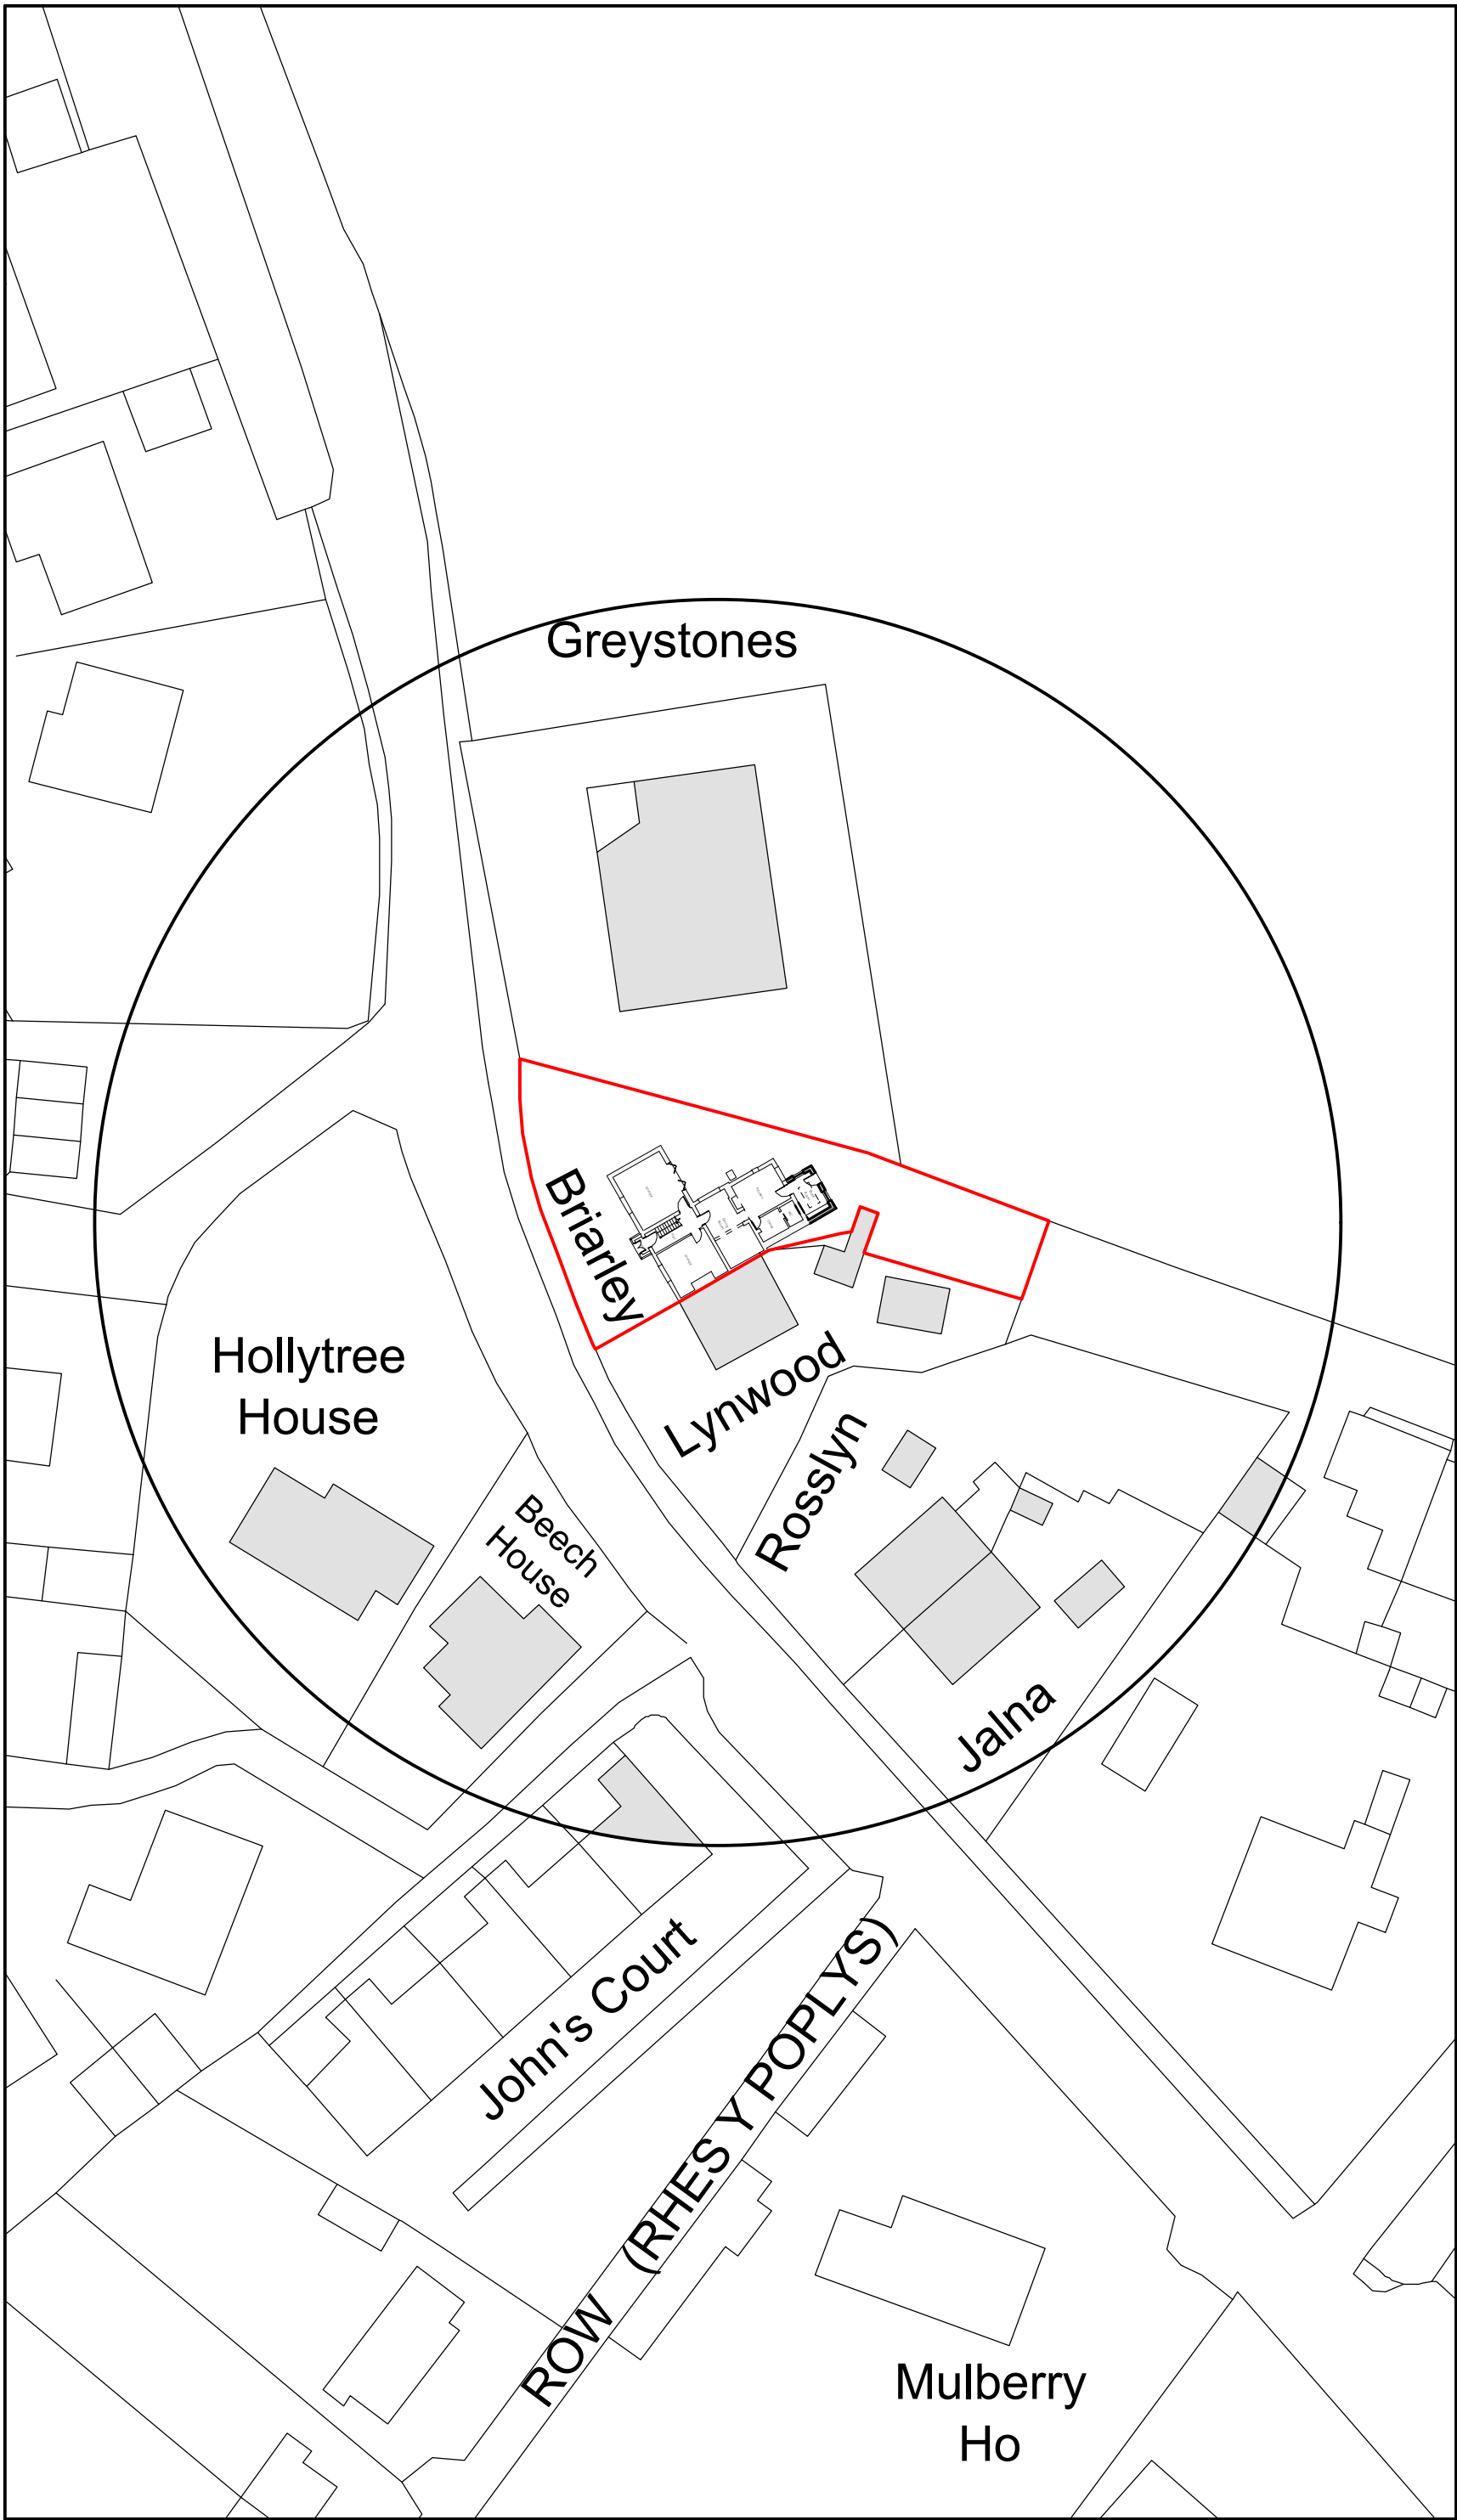

Site Plan 1:500

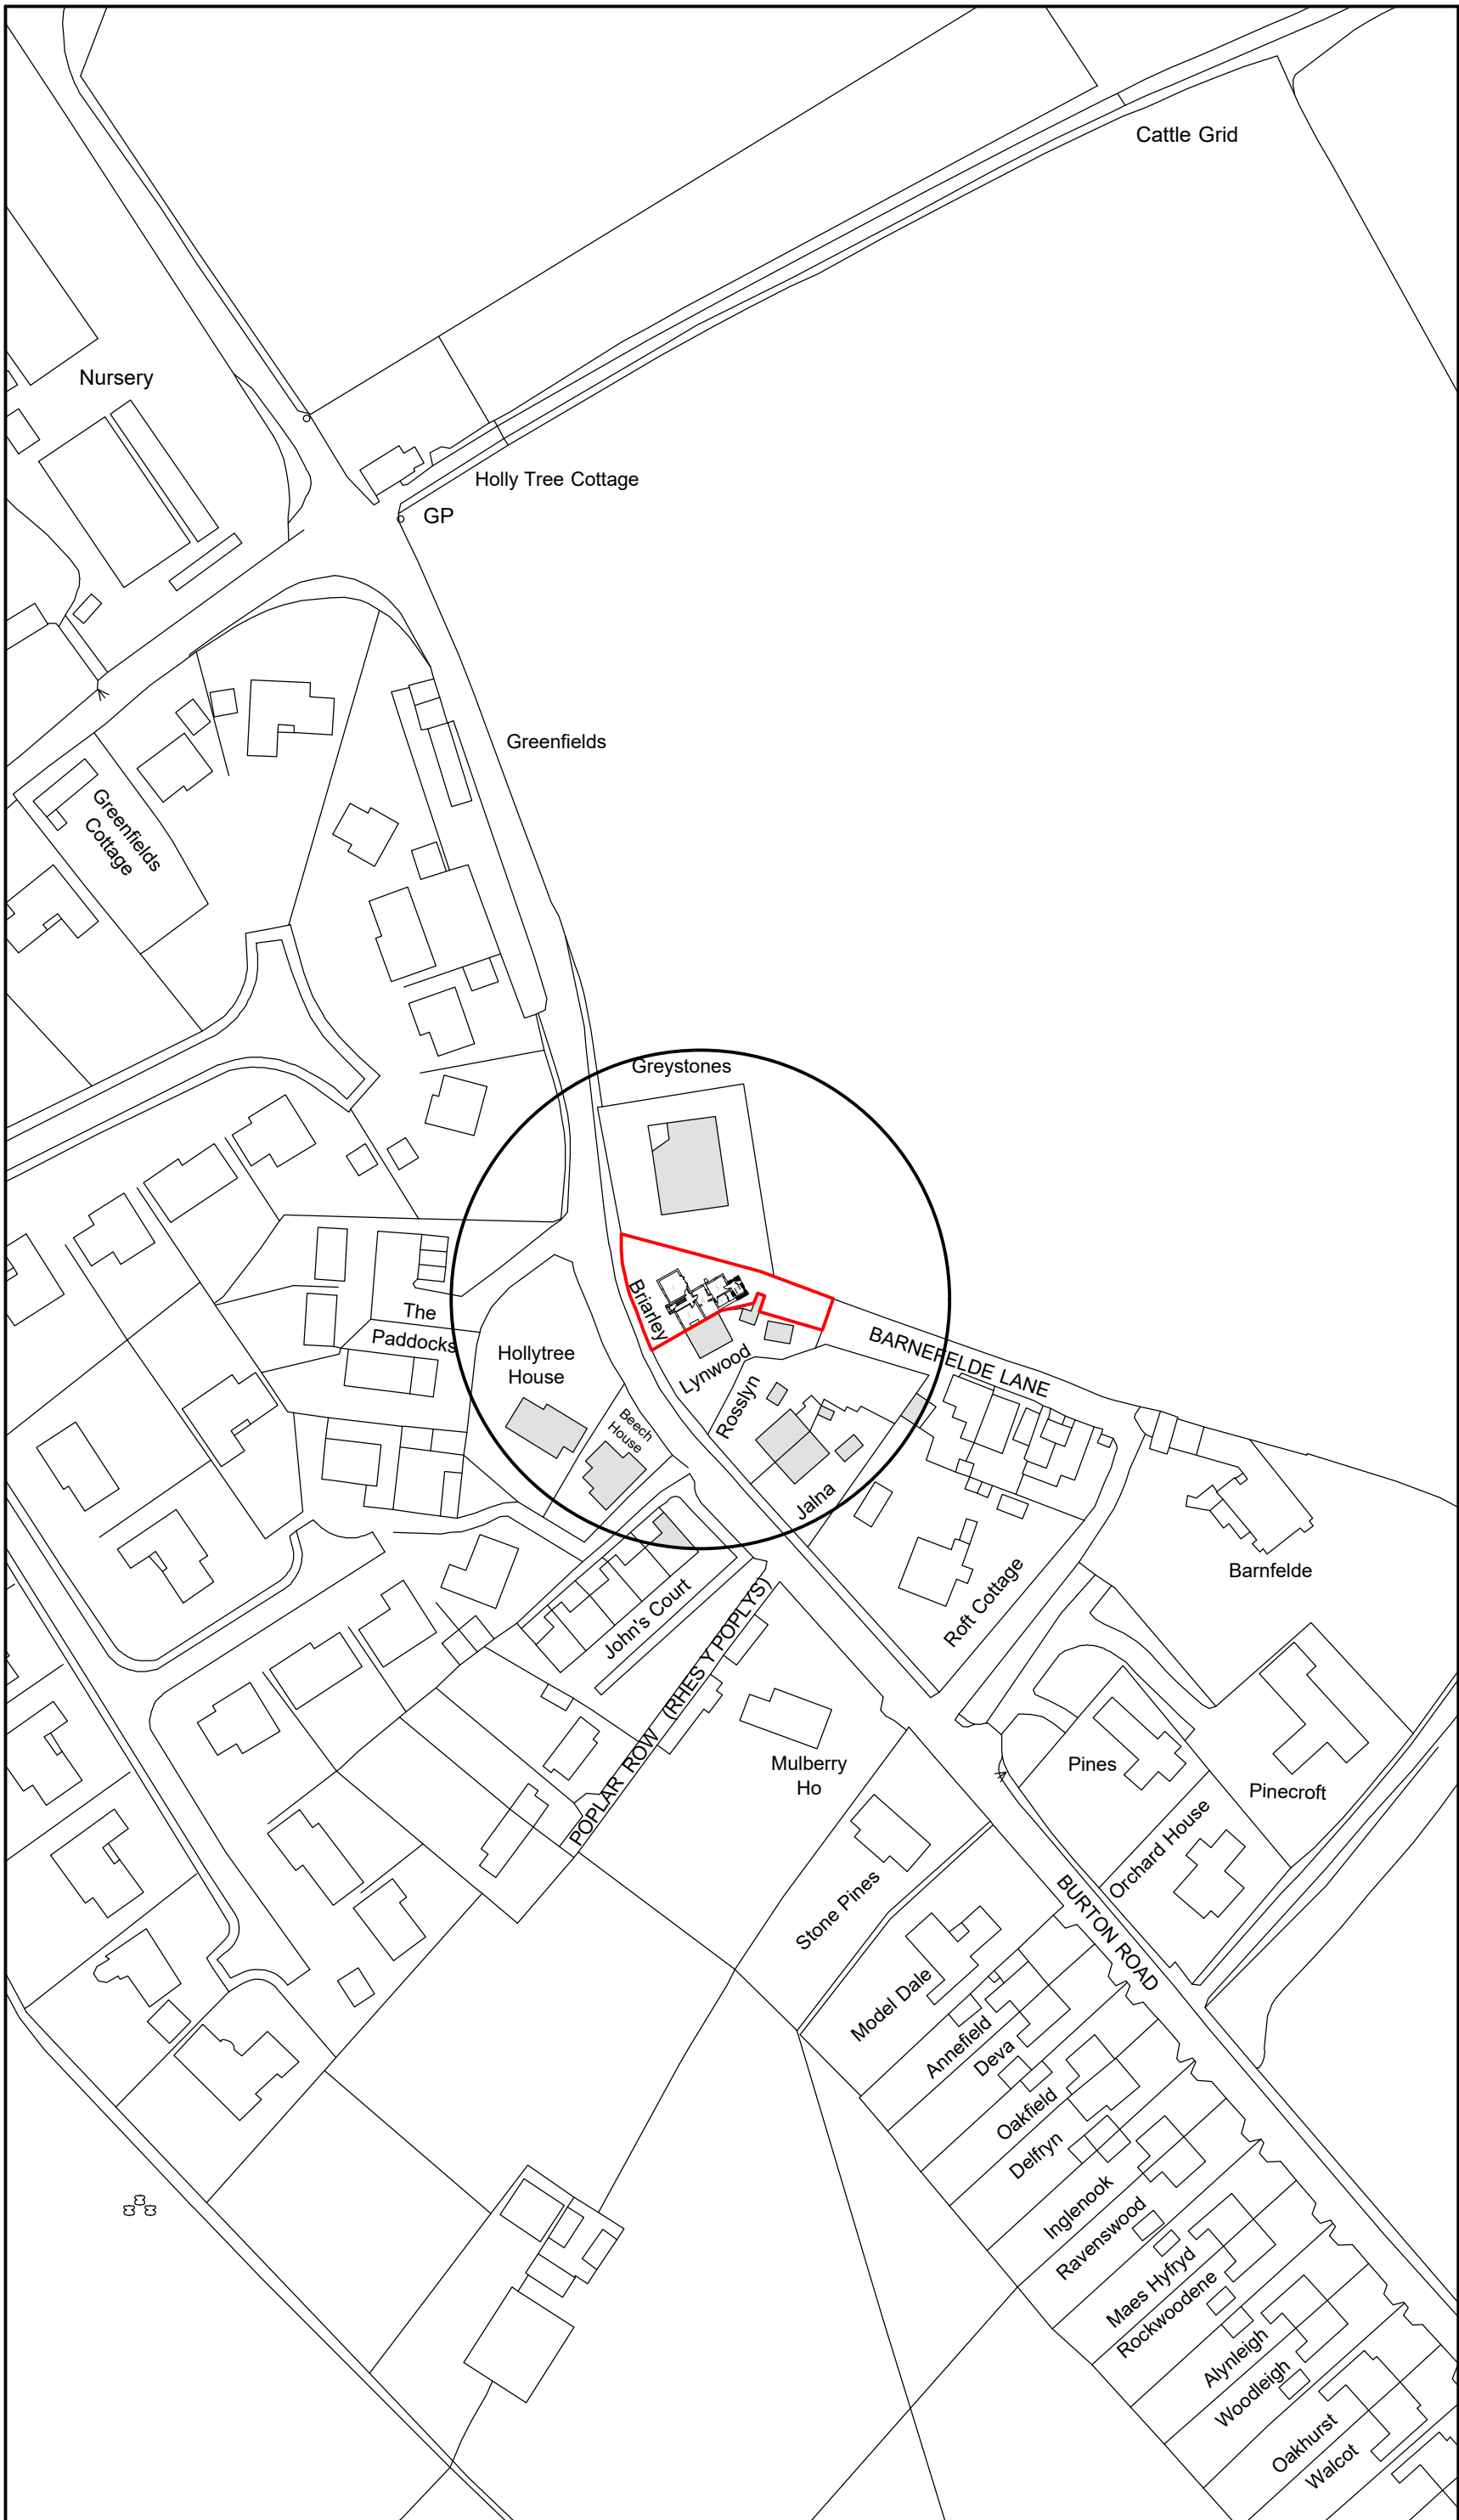

Location Plan 1:1250

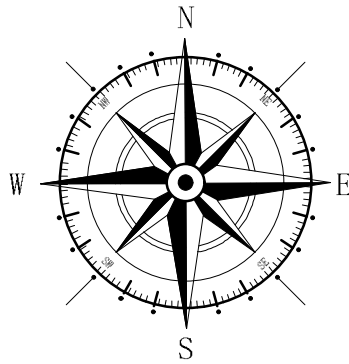

Key	
	Surrounding Buildings
	Application Site

Rev	Date	Detail	Initial	

Project: Proposed alterations at Briarley, Burton Road, Rossett, Wrexham, LL12 0HY.	
Title: Site & Location Plan	Scale: (A2) 1:500 & 1:1250

Drawn By: A. Valentine	Date: Nov 2021
Drawing No: S098/004	Sheet: 1 of 1

Office 3K4,
Redwither Business Tower,
Wrexham. LL13 9XT
Tel: 01978 356500
www.blueprintarchitectural.com
© copyright all rights reserved