


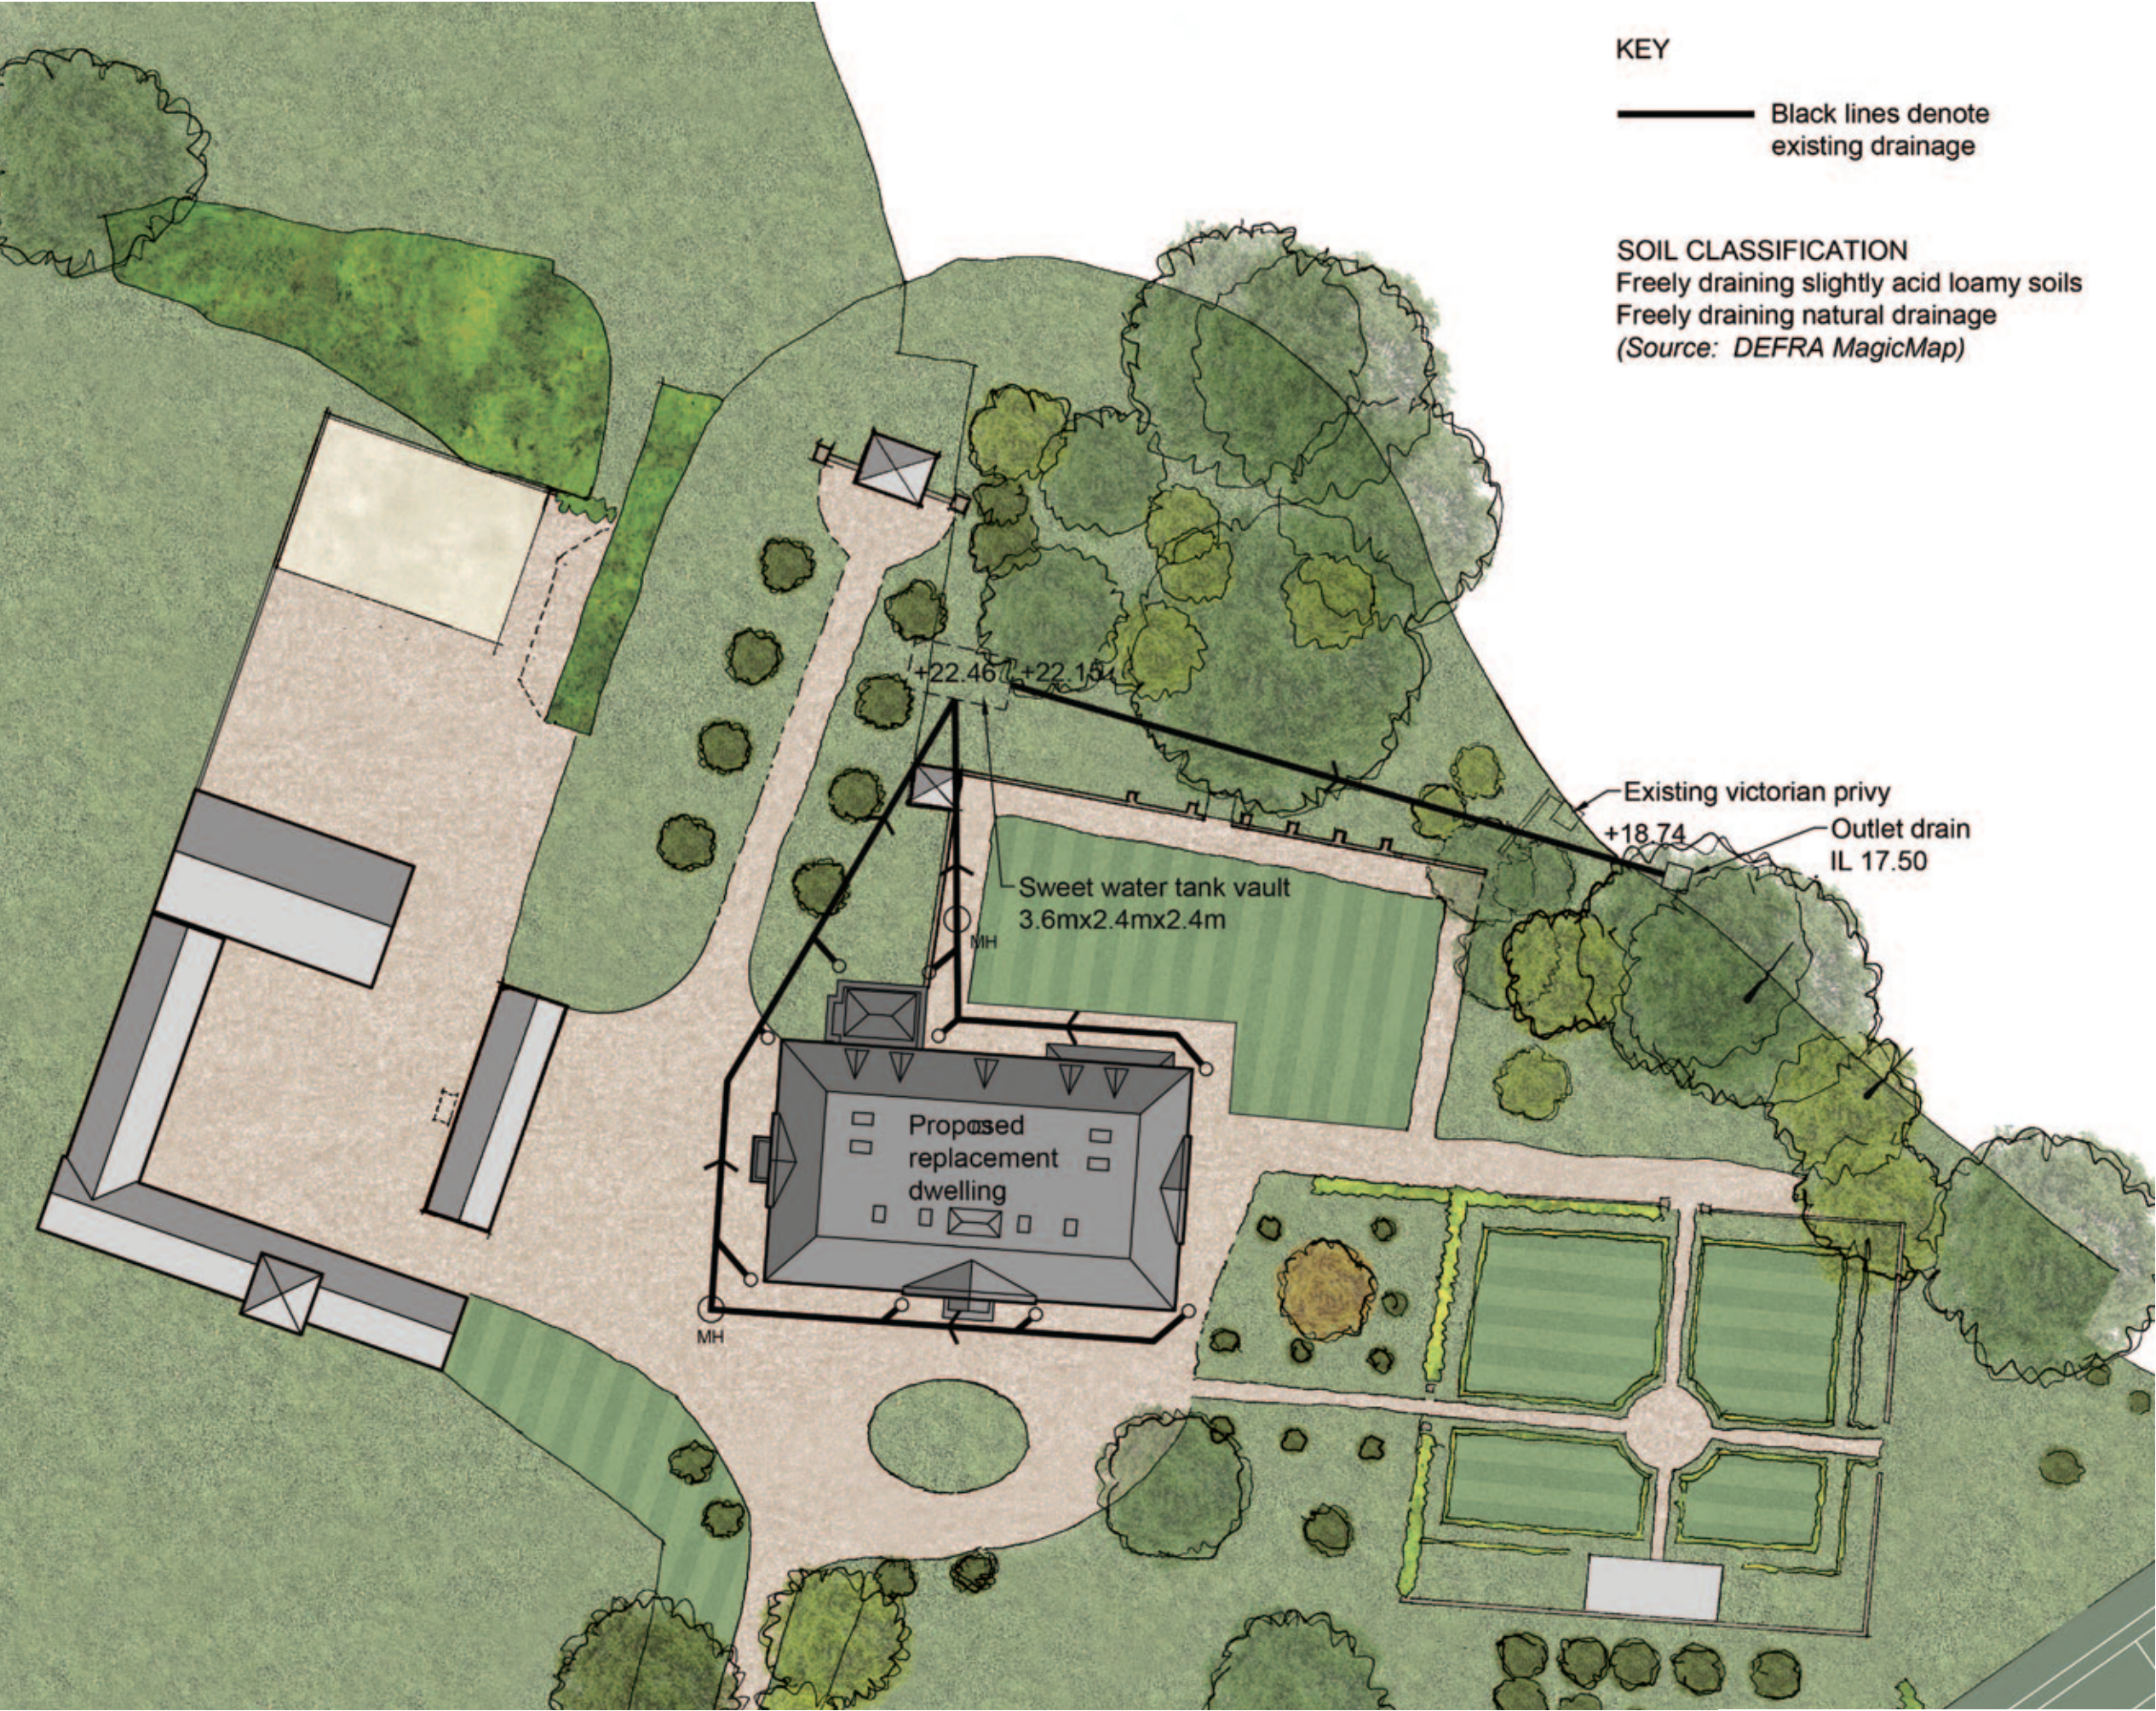

KEY

Black lines denote existing drainage

SOIL CLASSIFICATION
Freely draining slightly acid loamy soils
Freely draining natural drainage
(Source: DEFRA MagicMap)

NOTES
Drawing for planning only
All measurements to be checked on site

Revision	Description	Date
----------	-------------	------

project
ALTHREY WOODHOUSE PHASE II

project no.
1239

client
MR AND MRS MINSHAW


drawing
PROPOSED SURFACE WATER DRAINAGE LAYOUT

drawing no.	revision
26	-

status
PLANNING

scale	date
1:500@A3	19.10.21

drawn by
GM/AB

 

MOSS. CO.
LLP.

BROOKGATE HALL - PLEALEY - SHREWSBURY - SY5 6UY
Tel: 01743 588230
E-mail: info@mosscompany.co.uk