



'Bettisfield Hall'

Bettisfield
Whitchurch
Shropshire
SY13 2LB

Mr. D. Butterworth

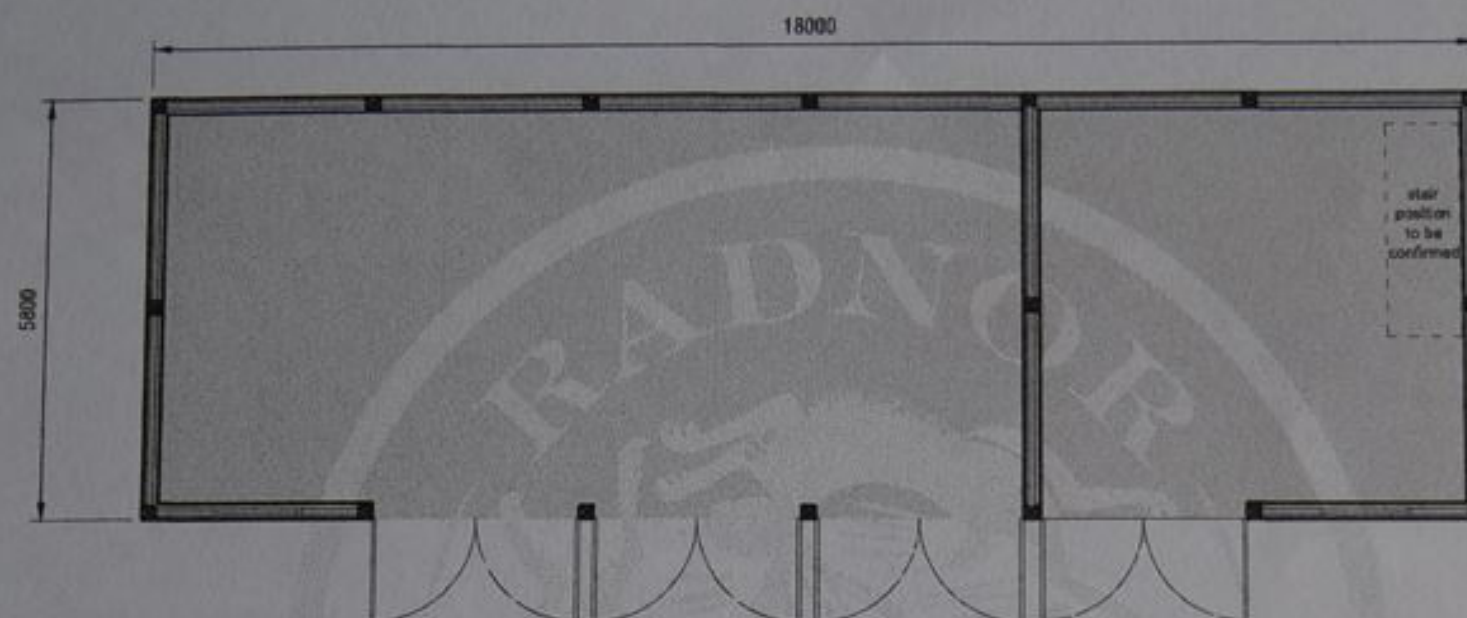

Ground Floor

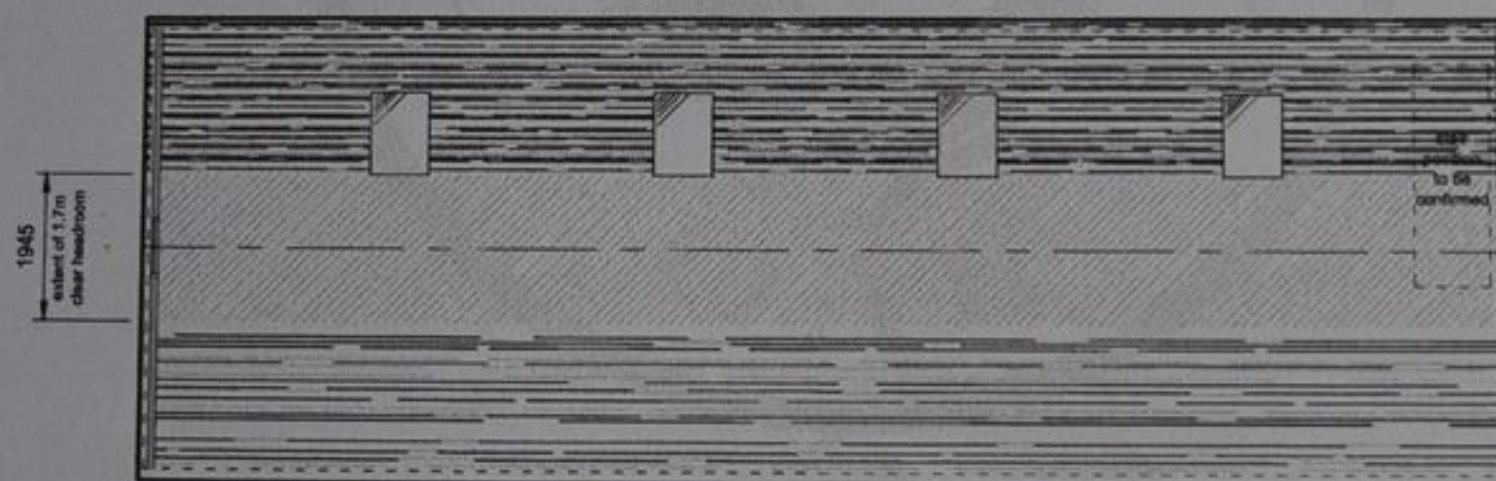

First Floor

Dwg BF311 Barn 1 Floor Plan

Floor Layouts 1:100 (A3)

RADNOR OAK LTD
Unit 13, Broadaxe Business Park
Prestoligne, Powys, LD8 2UH
01544 260727
email: info@radnoroak.co.uk
web: www.radnoroak.co.uk

Client
D. BUTTERWORTH
Drawn By
E.B.

Project
BETTISFIELD HALL
BETTISFIELD, WHITCHURCH
SHROPSHIRE, SY13 2LB
Date
APR 2018

Title
FLOOR LAYOUTS
Drawing No.
1128-02
Scale
A3@1:100