



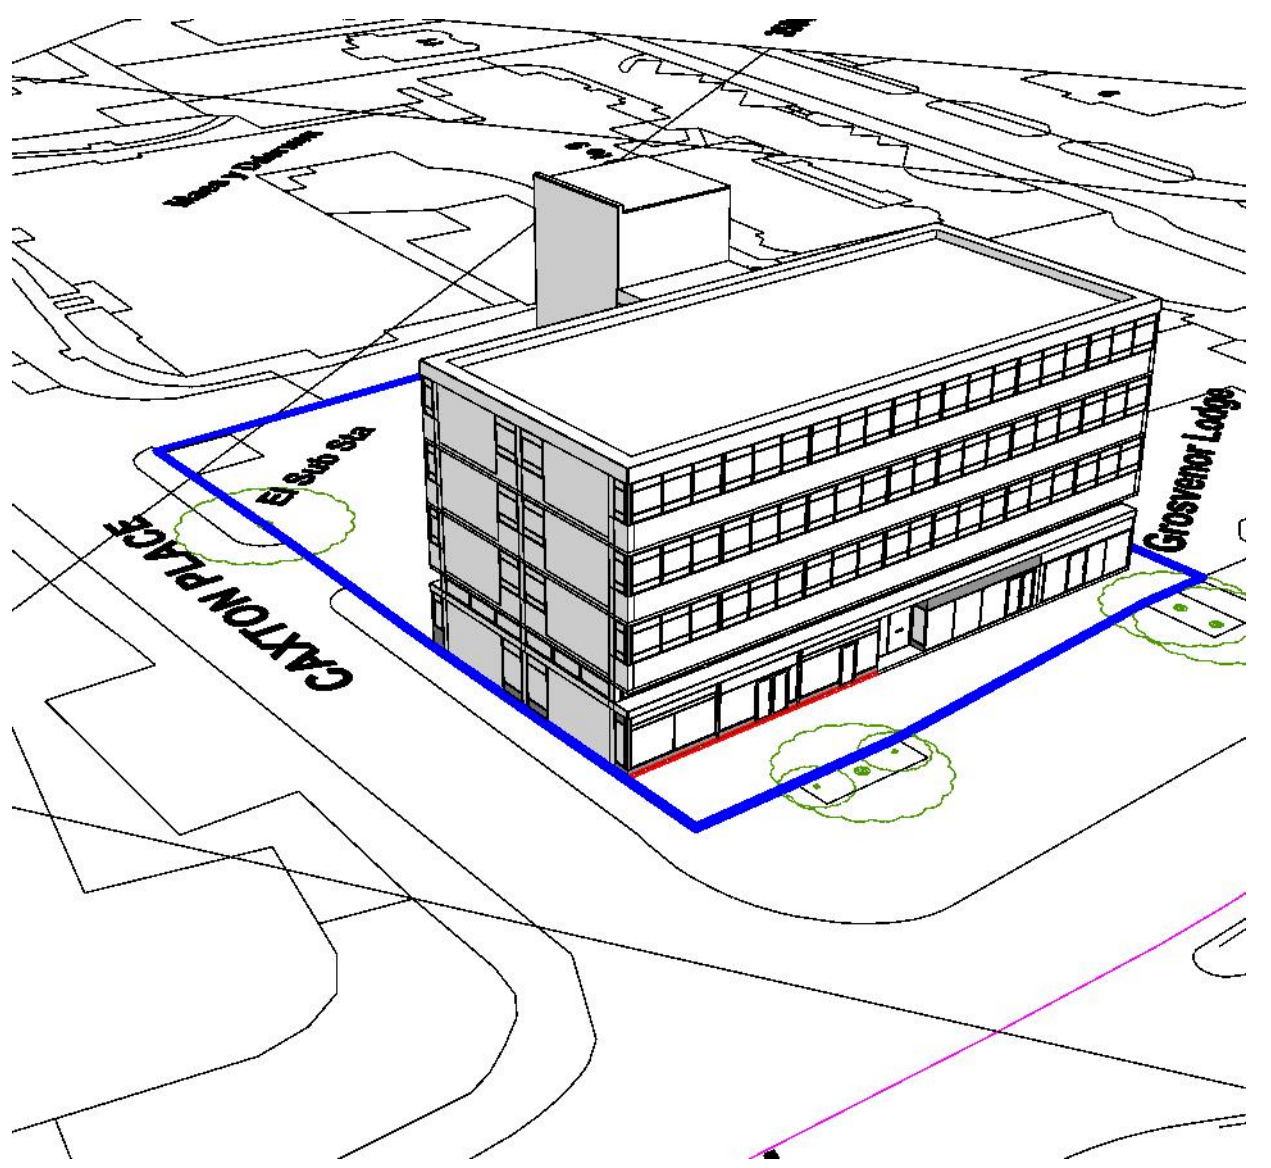

3D Perspective
NTS

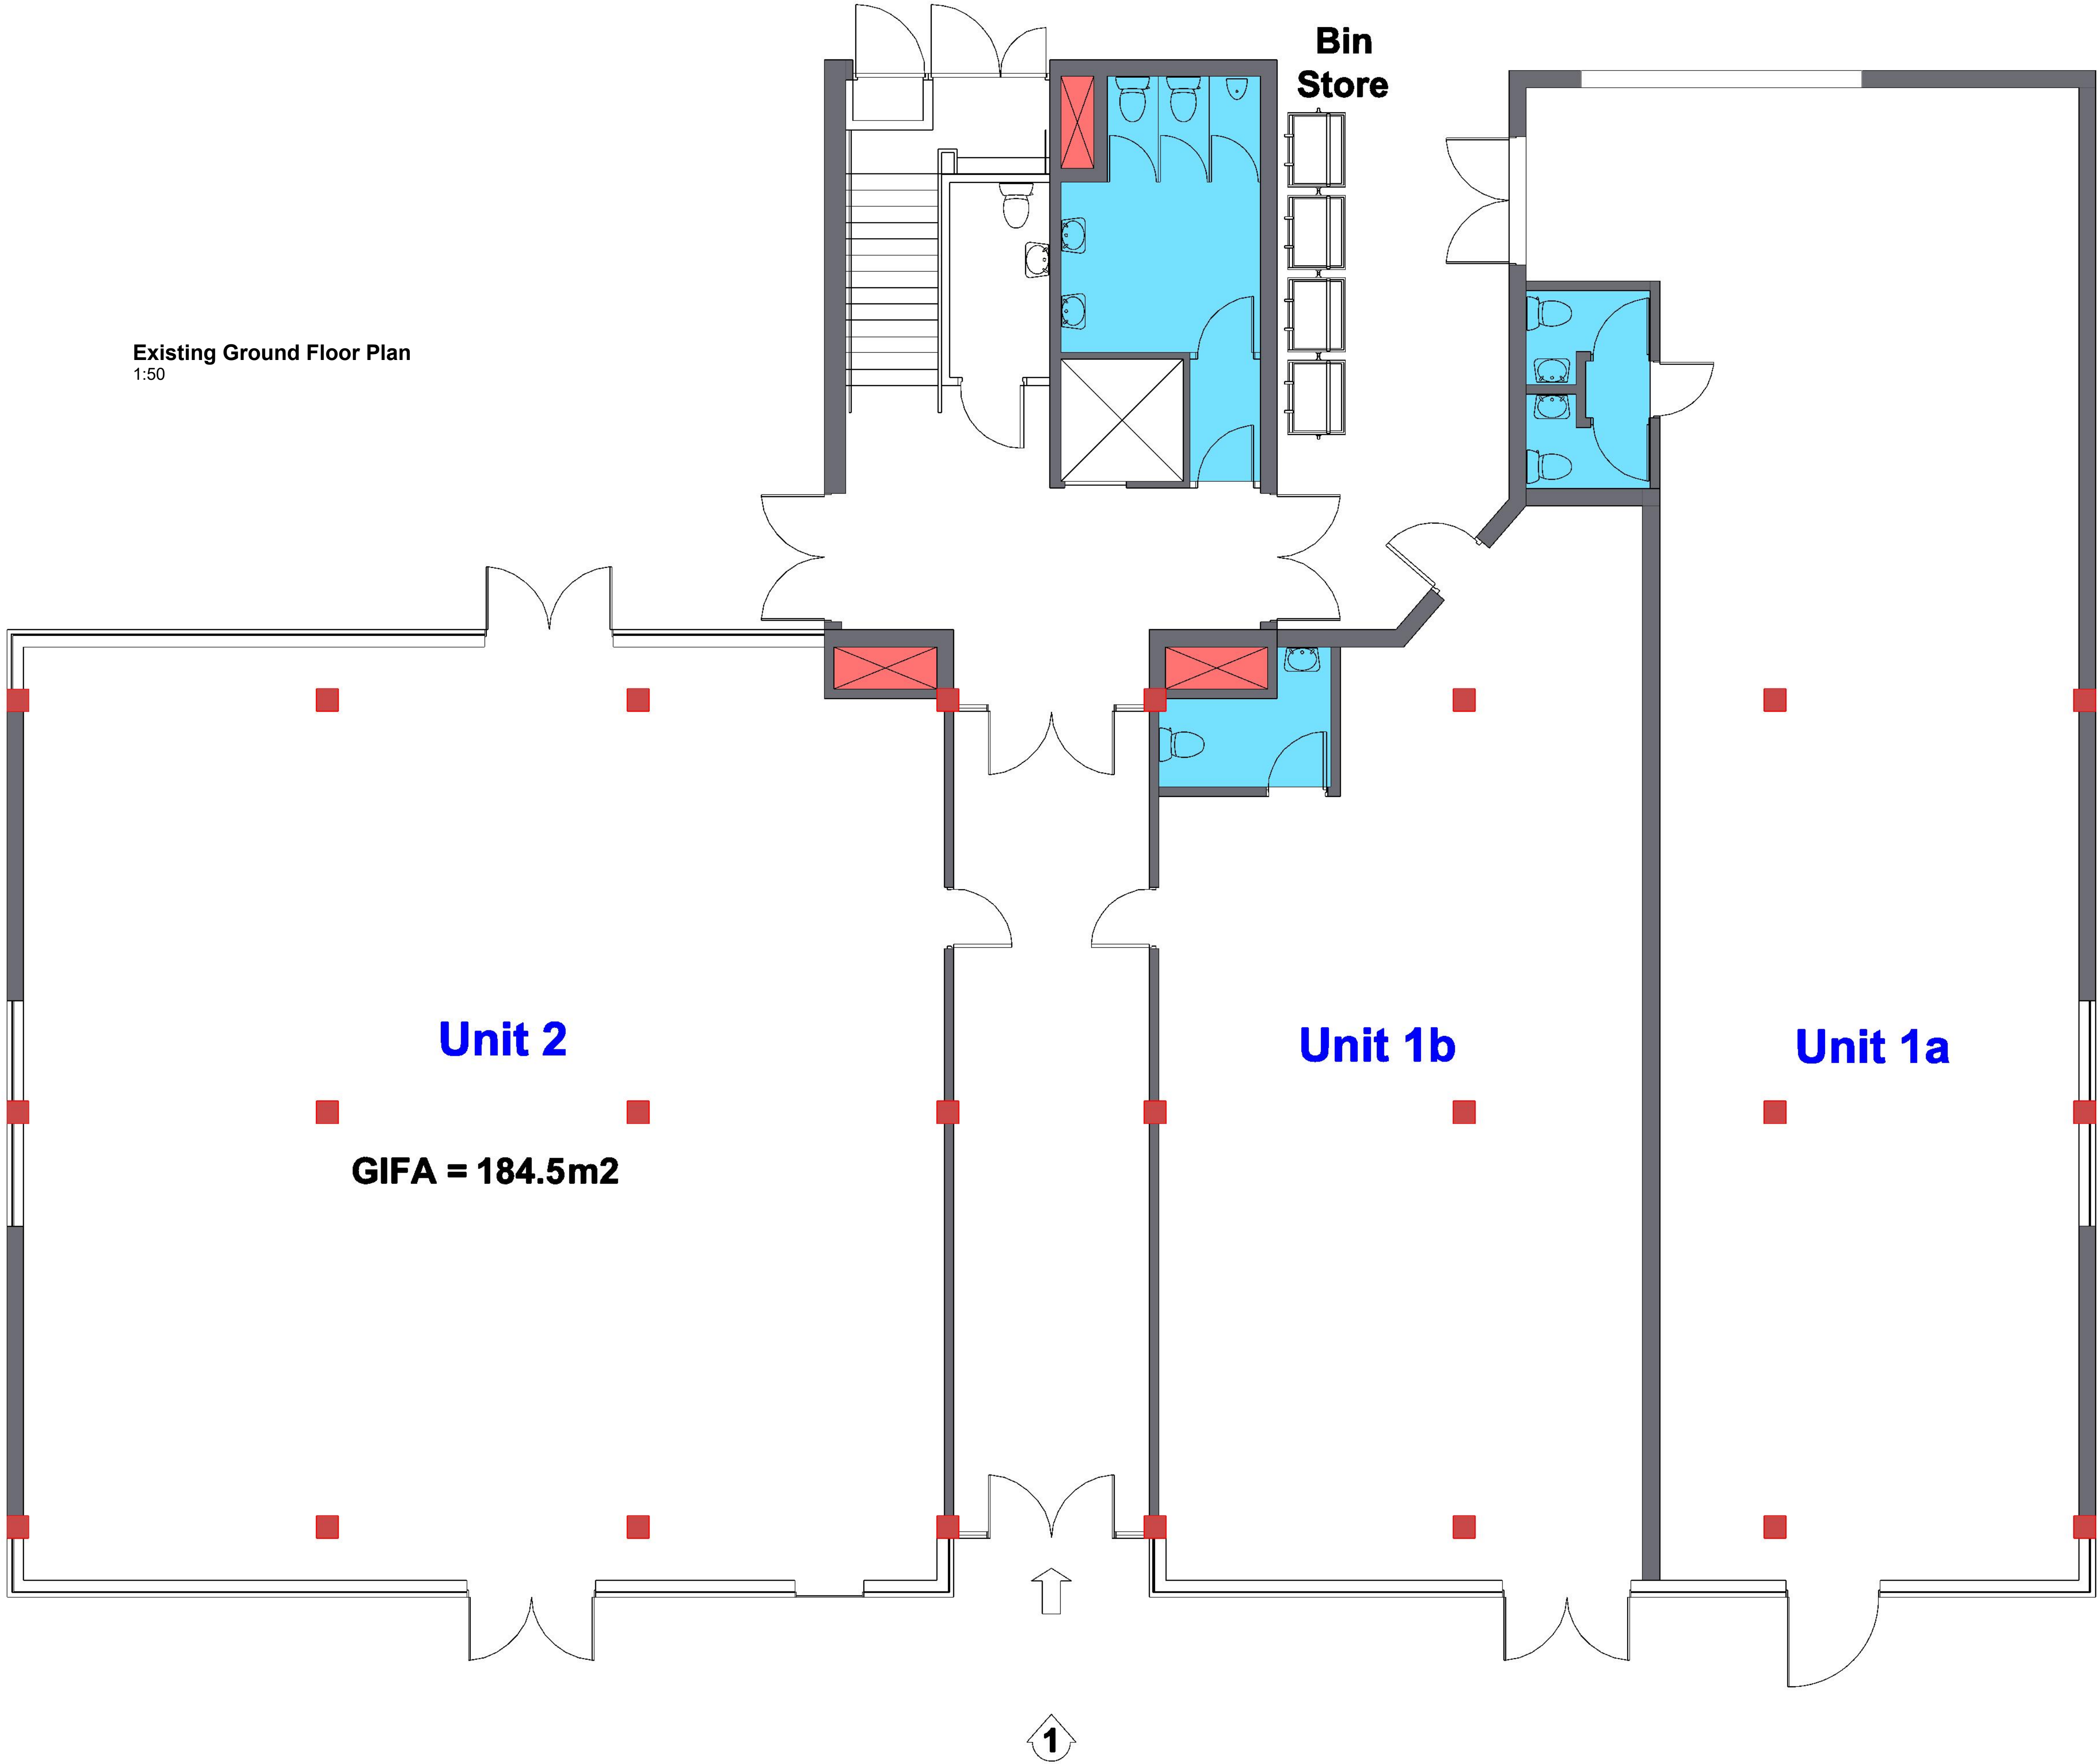

PART CHANGE OF USE PLANNING DRAWING



PART CHANGE OF USE (Ground Floor Unit 2) TO RESTAURANT WITH TAKEAWAY (A3) - REGENT HOUSE, WREXHAM LL11 1PR
PROPOSED GROUND FLOOR PLAN

DRAWING TITLE:	PROPOSED GROUND FLOOR PLAN	DATE:	11/02/2022
CLIENT:	OSBORNE HOUSE LTD	SCALE:	AS SHOWN @ A1
PROJECT:	GROUND FLOOR; UNIT 2 CHANGE OF USE REGENT HOUSE, REGENT STREET, WREXHAM LL11 1PR	FILE NAME:	PLANNING01
DRAWING NO:	806.4 OBH 200 03	DRAWN BY:	RAJ
		REV:	-