


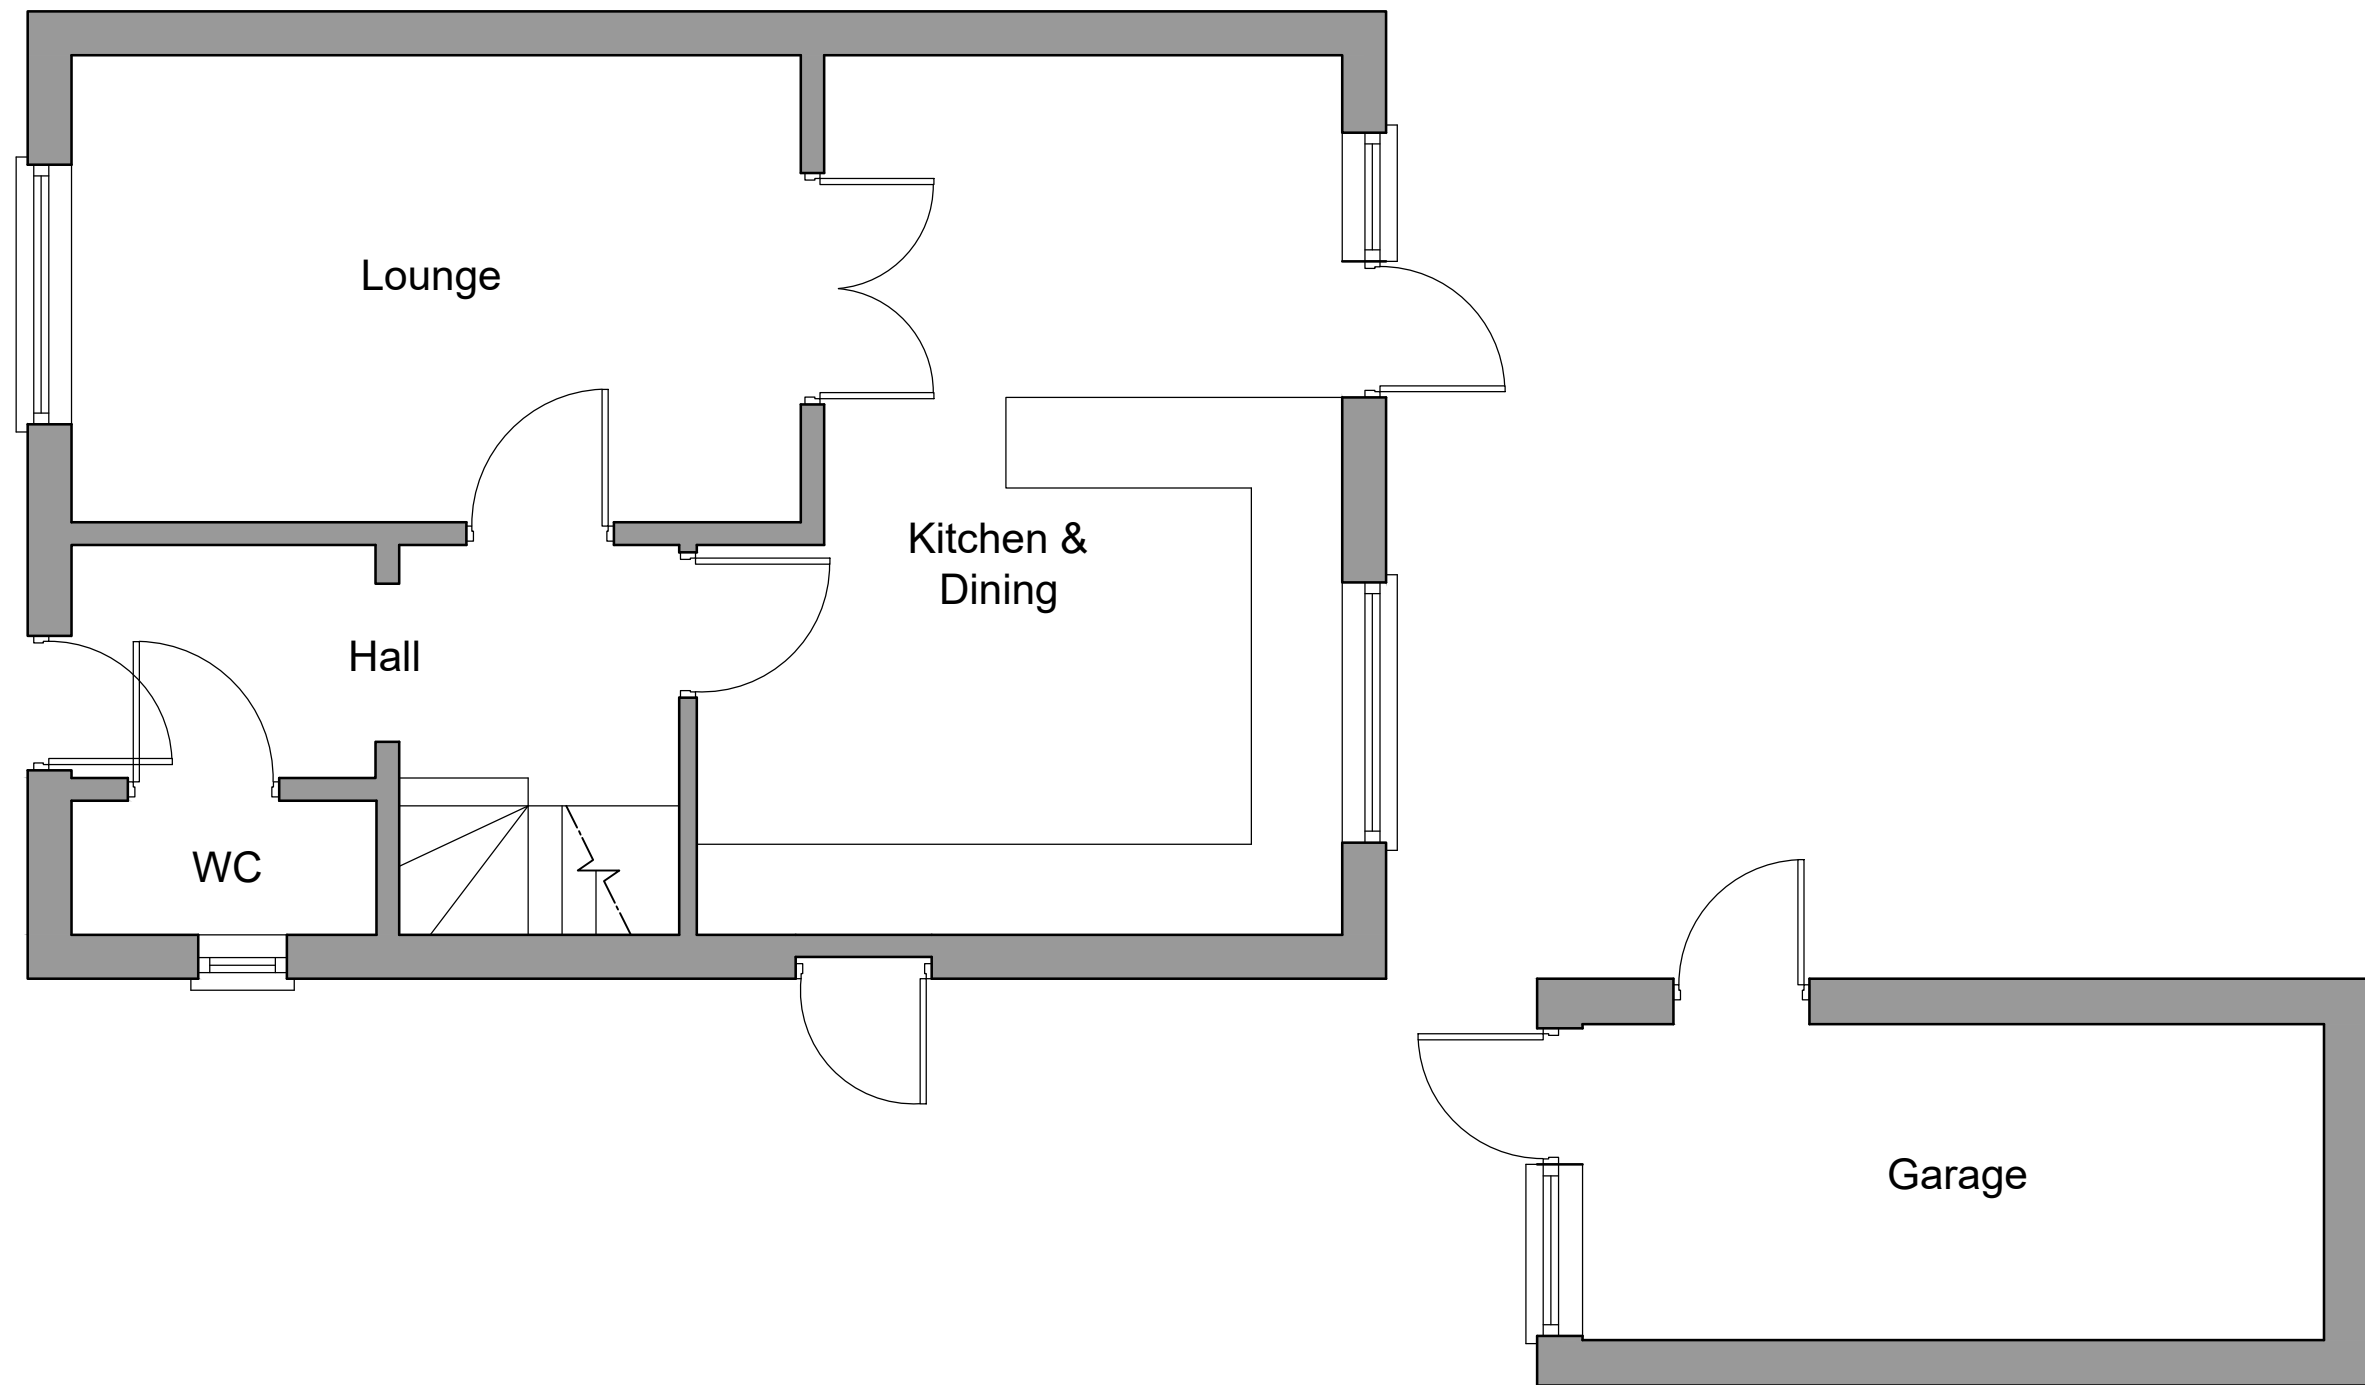

Ground floor plan 1:50

HDS ARCHITECTURAL SERVICES
 HDS Architectural Services, The Foundry,
 15 Yorke Street, Wrexham
 LL13 8LW
 Tel (01978) 345250
 www.hdsarchitectural.co.uk

Project; 29 Castle Walks, Chirk, Wrexham, LL14 5LQ	
Title; Existing Floor Plans	Scale (A3); 1:100
Dwg No; CW/PD/01	Date; September 2021
Revision;	