




Existing Rear Elevation
1:100




Existing Side Elevation
1:100




Existing Rear Elevation
1:100

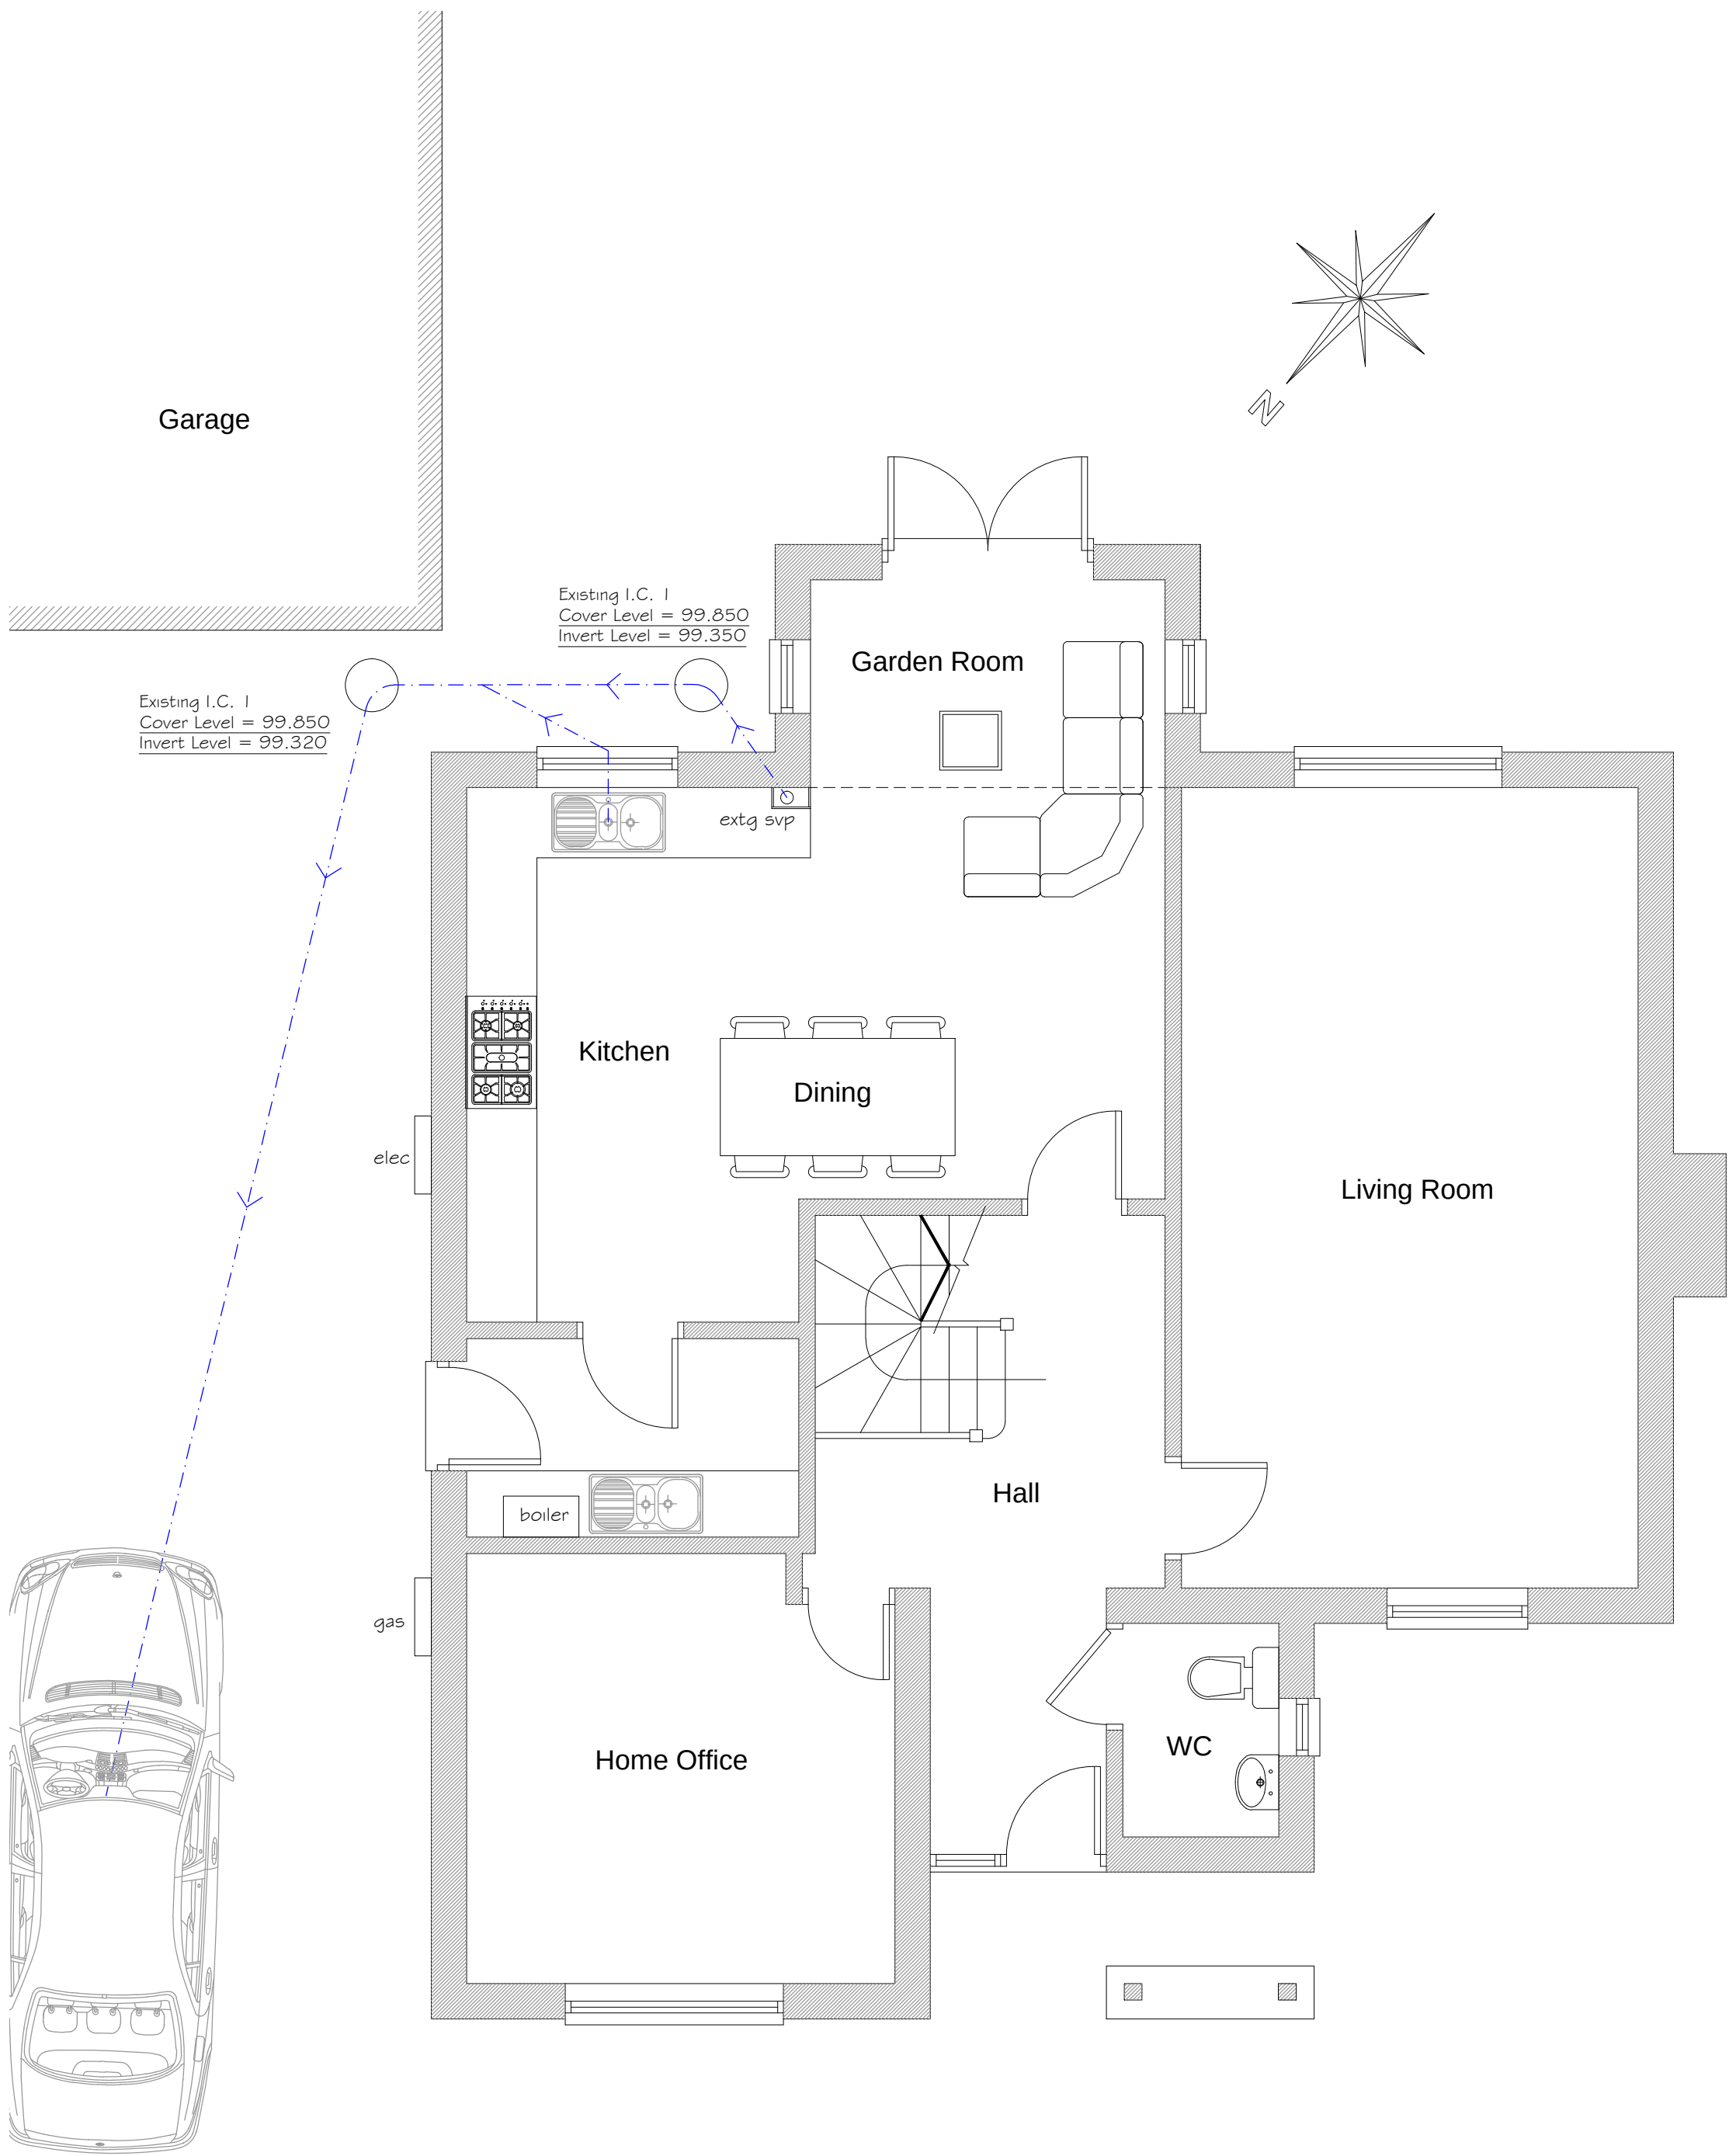

Existing Floor Plan
1:50

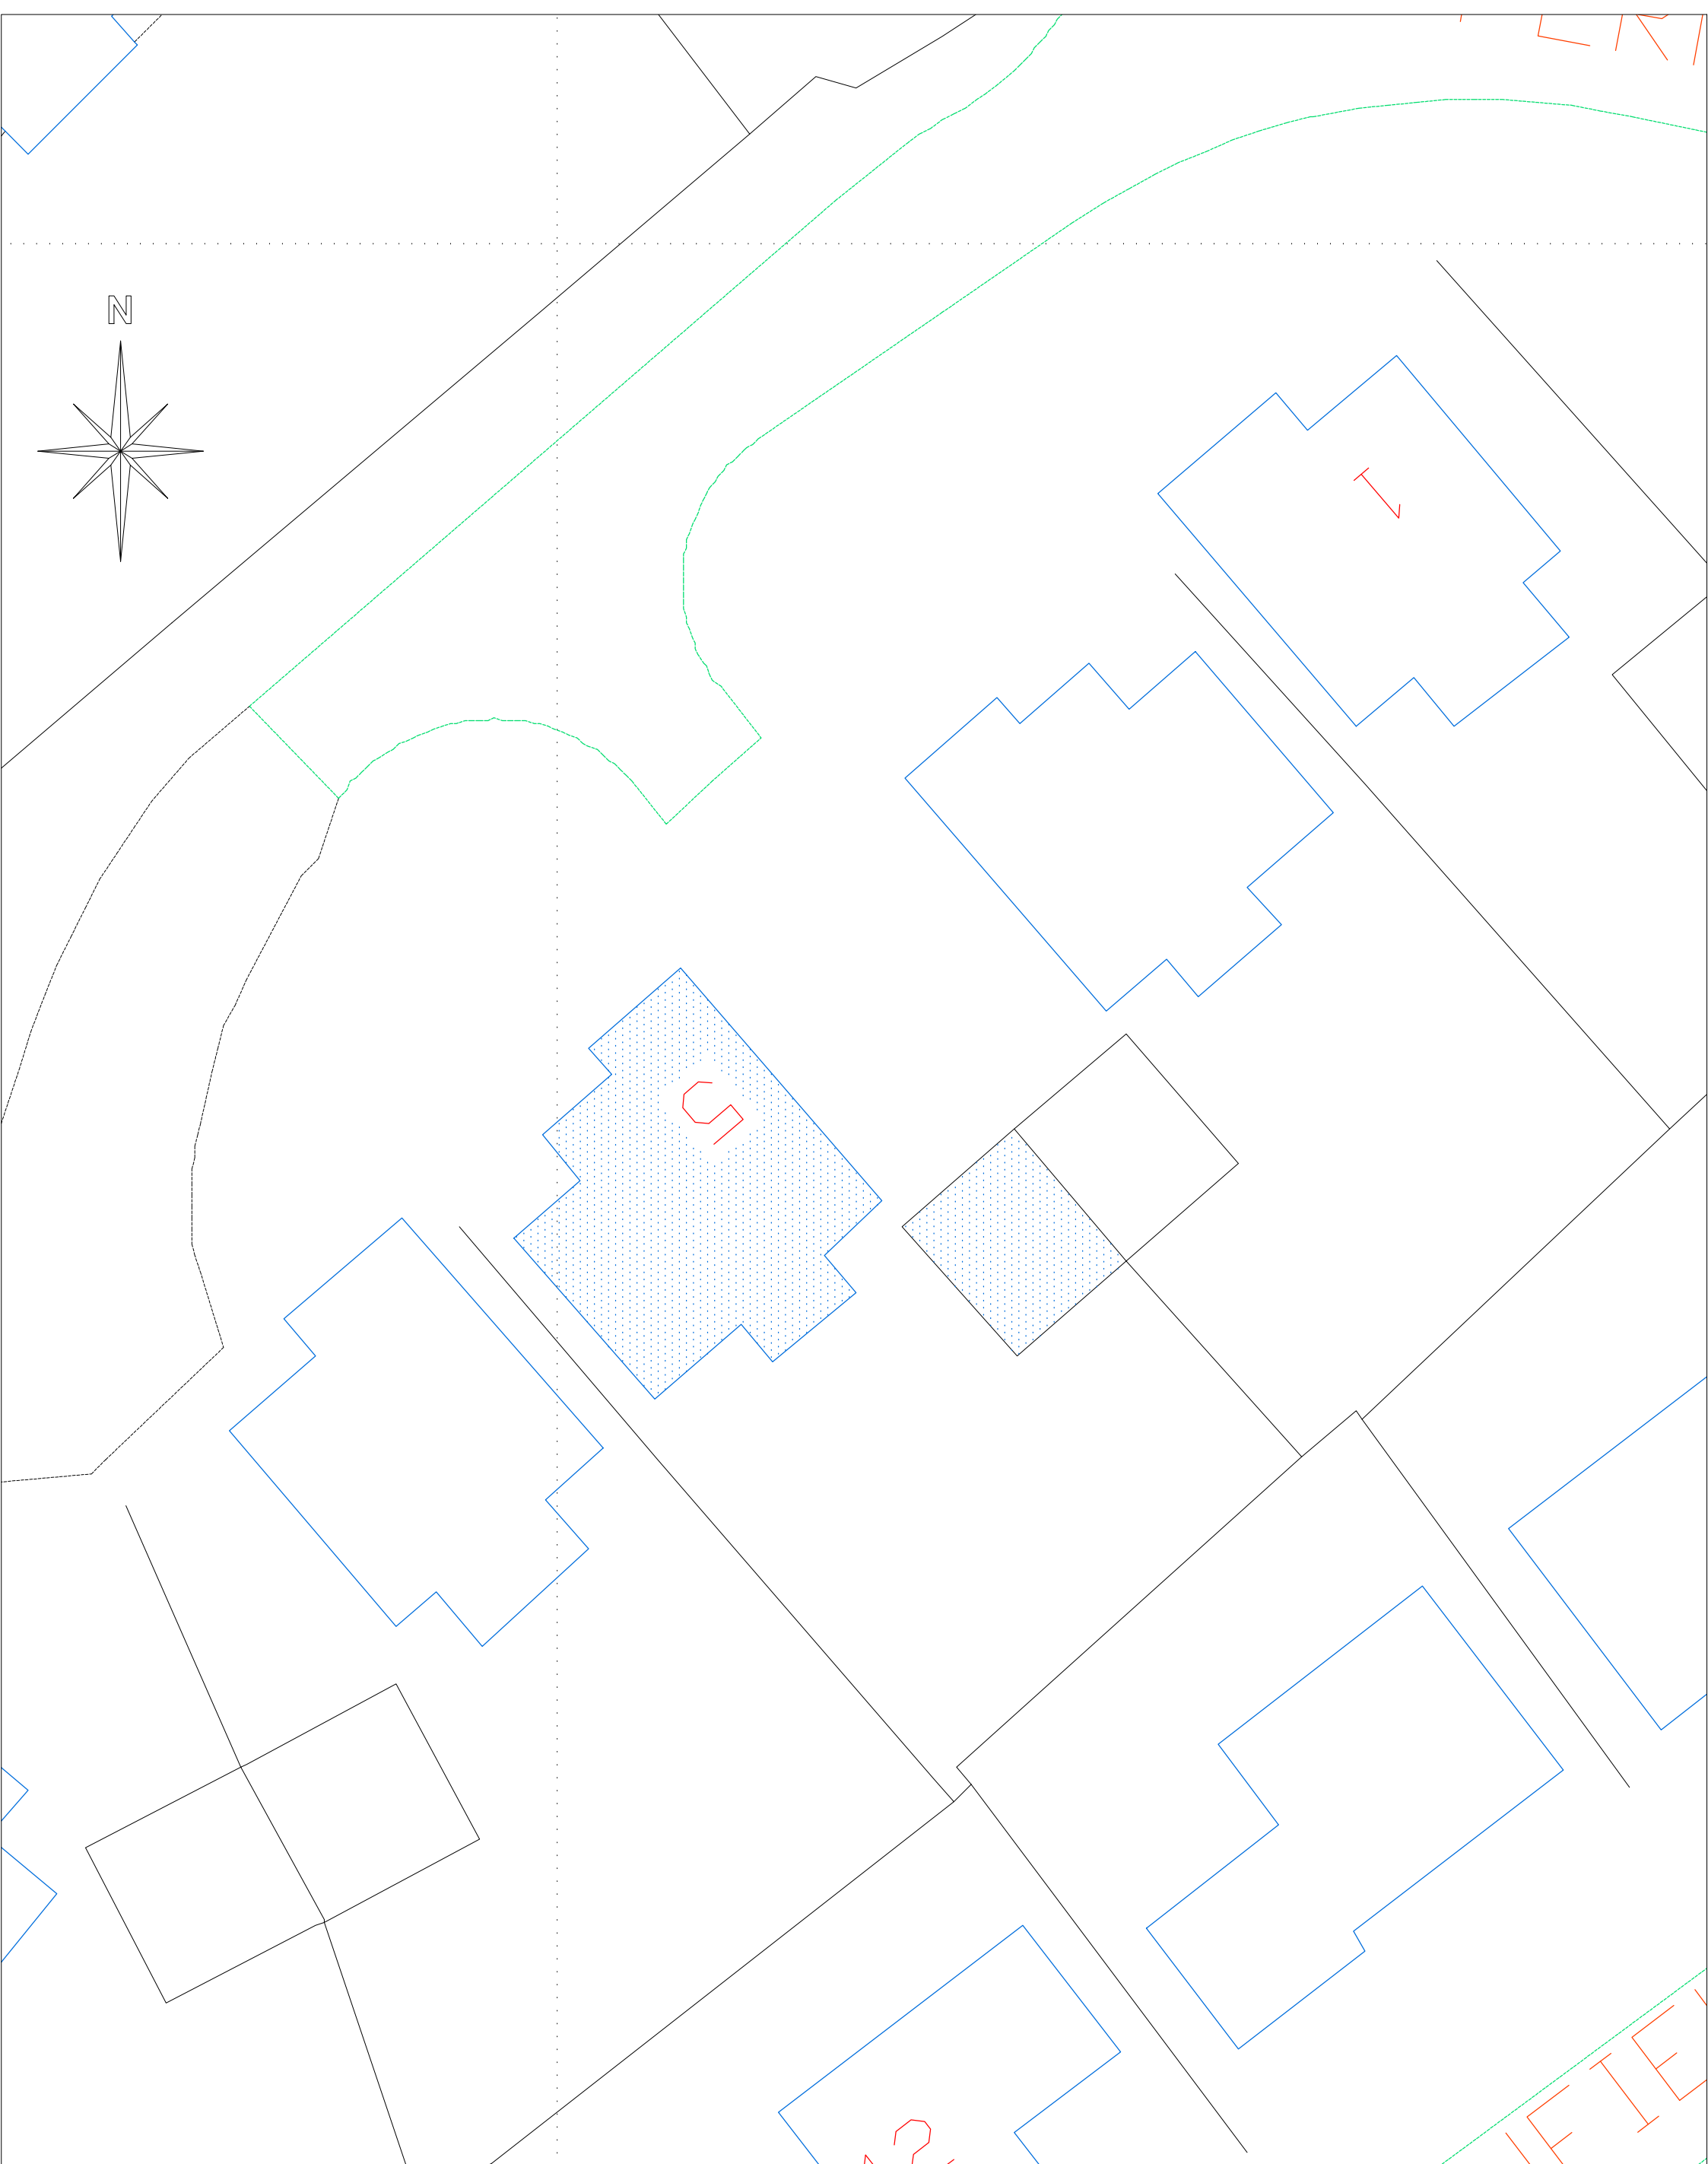

Site Plan
Scale 1:200

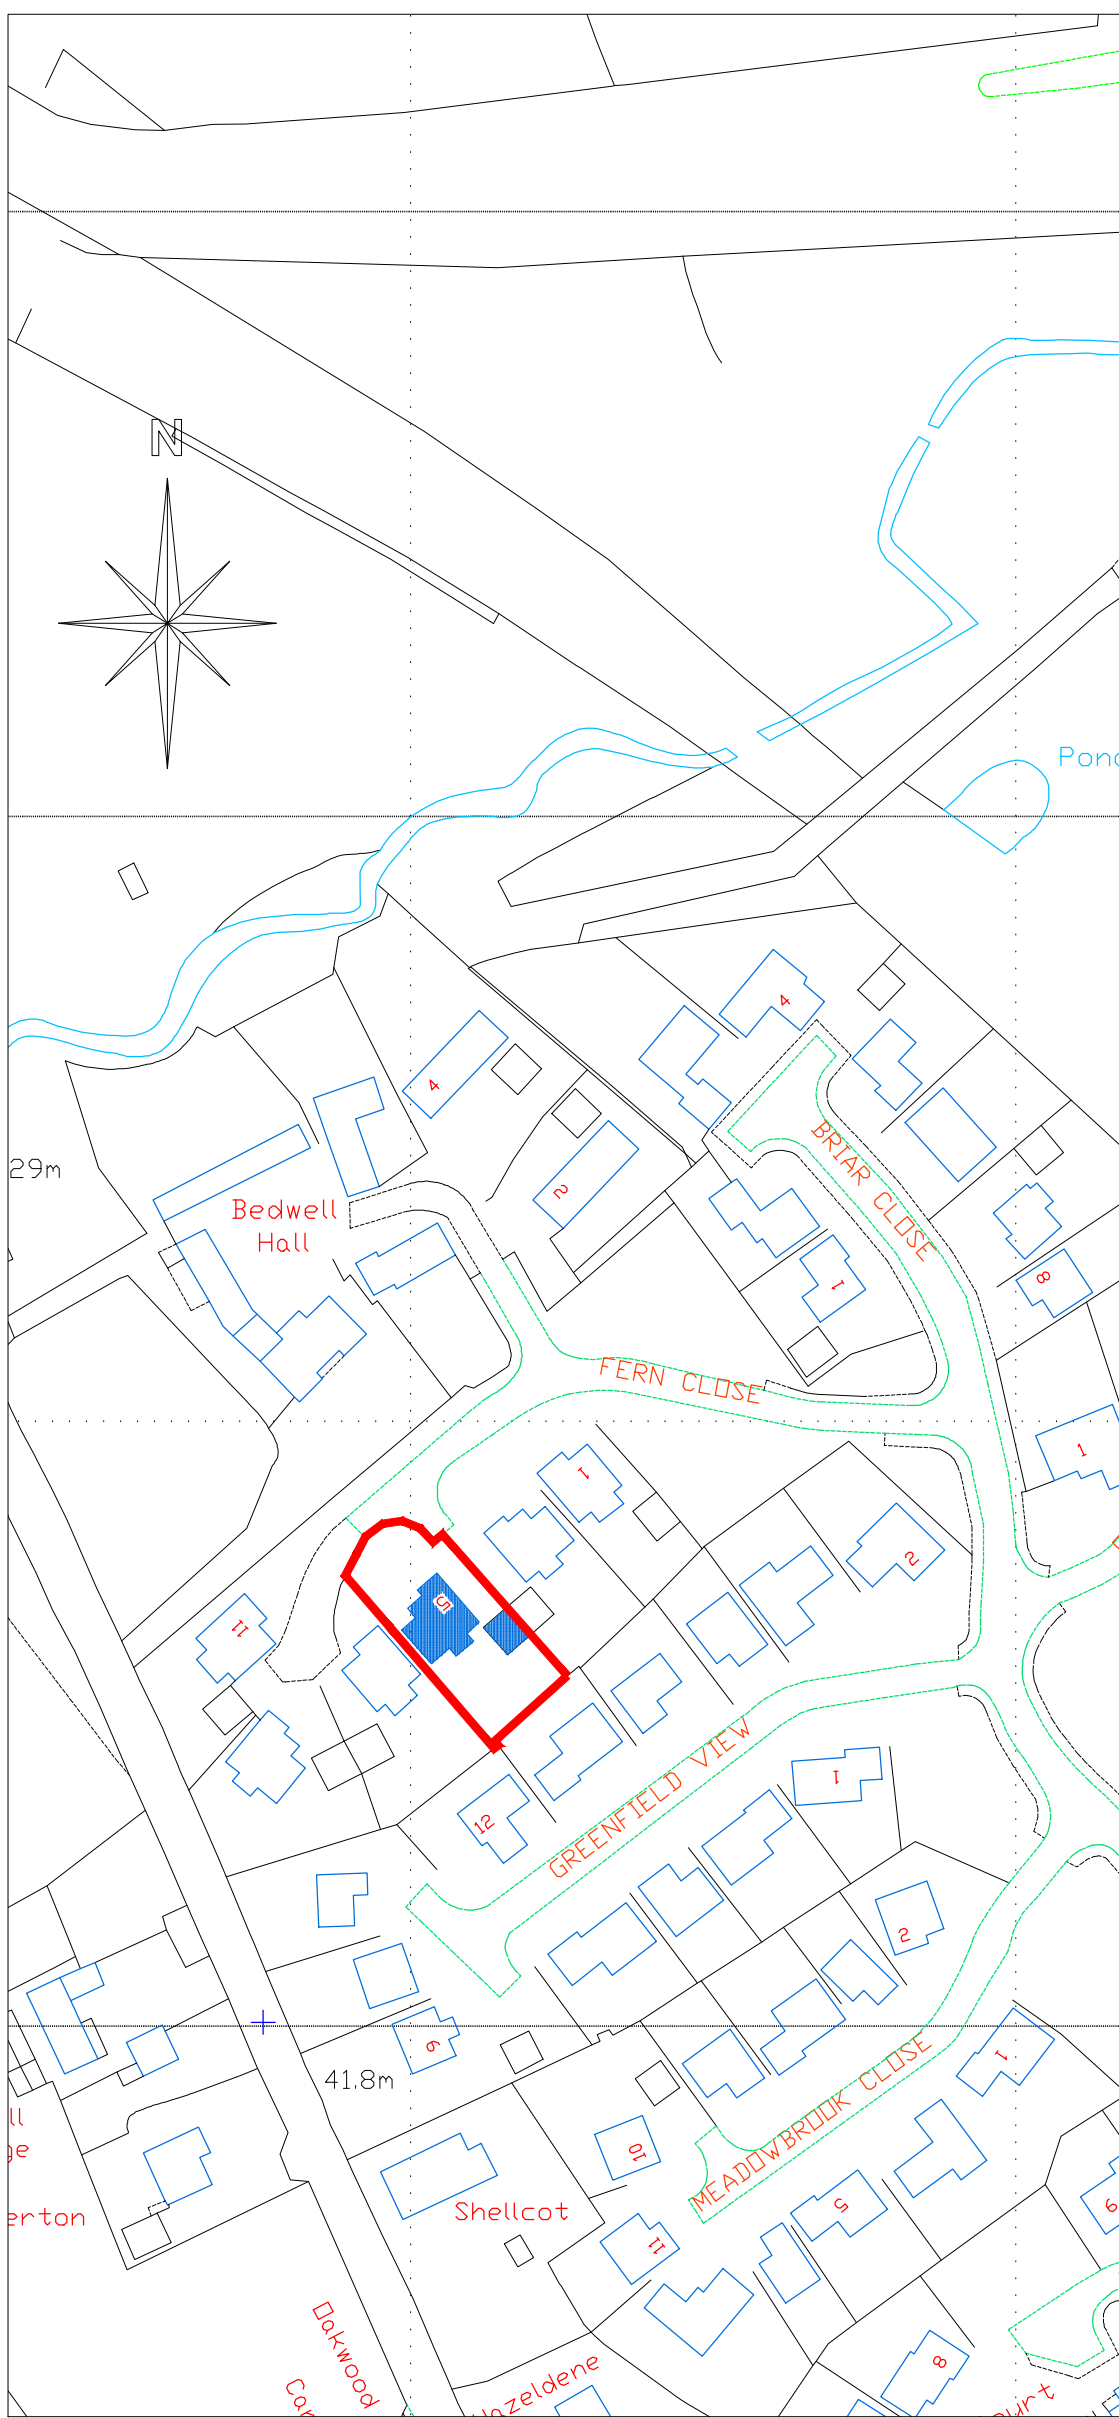

Location Plan
Scale 1:1250

 CULLIS-ARCHITECTURAL-DESIGN 25 Sunningdale Close Wrexham North Wales LL13 9QU T 01978 264376 M 07791 480768 E ajones540@btinternet.com		Client	Mr. & Mrs. Rooza.		
		Drawing Title	Existing Drawings.		
		Job Title	Proposed Extension to 5 Fern Close, Cross Lanes, Wrexham.		
		Date	Feb 2021	Scale 1:50, 1:200 & 1:1250 at A1	Draw No. PD208/01