



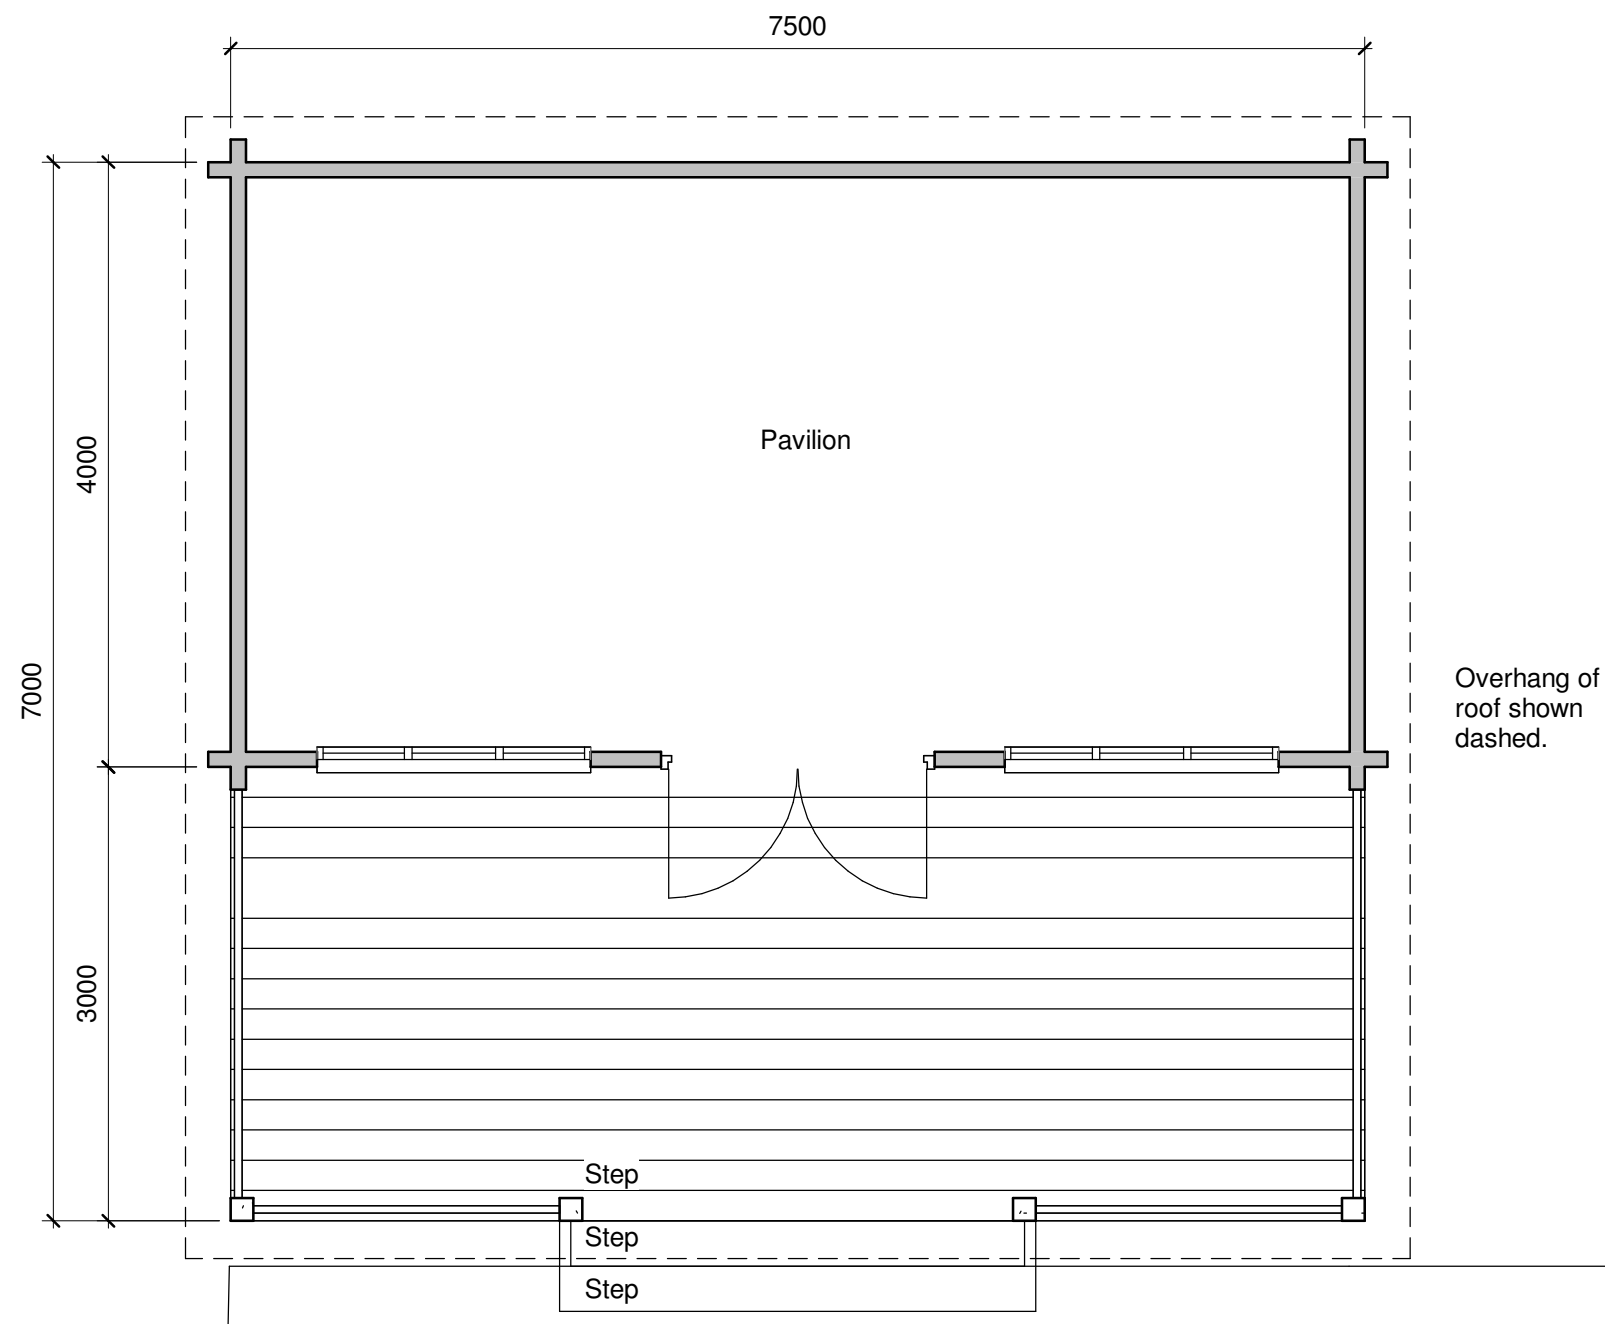

Floor Plan
1 : 50

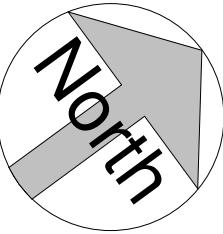

Rev	Revision description	Drawn	Checked	Date
FRAME Architecture to frame your lives				

Project	Glyn Ceiriog Youth Pavilion	Scale @ A3	Drawn By	Checked By	Date
		1 : 50	GE	TD	14.01.2020
Title	Floor Plan	Job No.	Sheet No.	Rev.	
		Drawing Number	20-01 A102	A	