

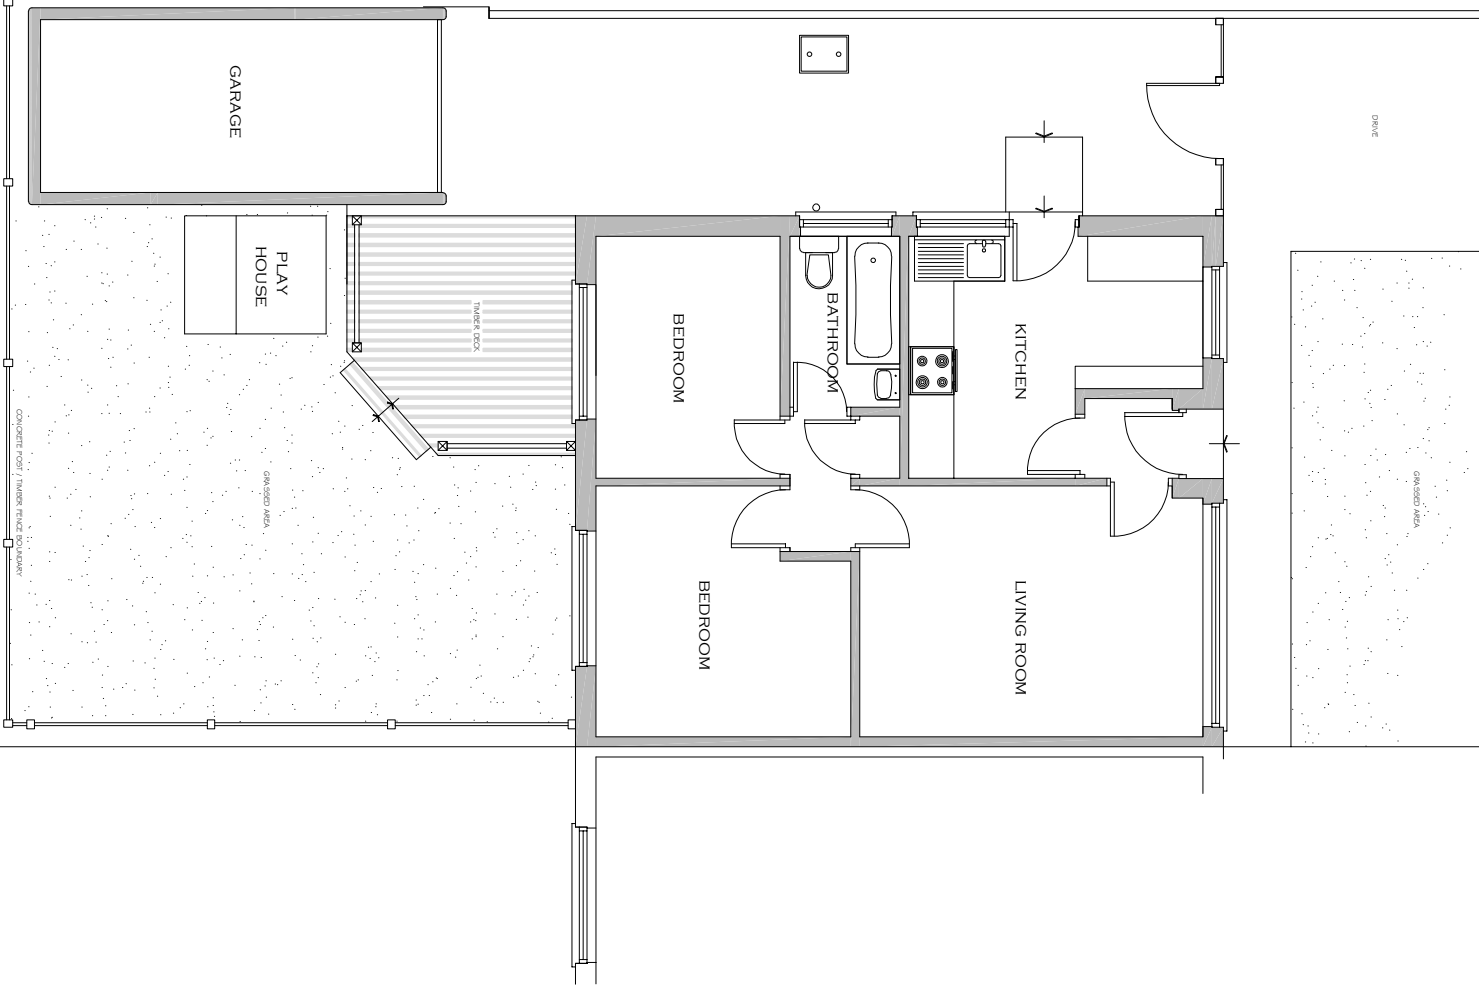
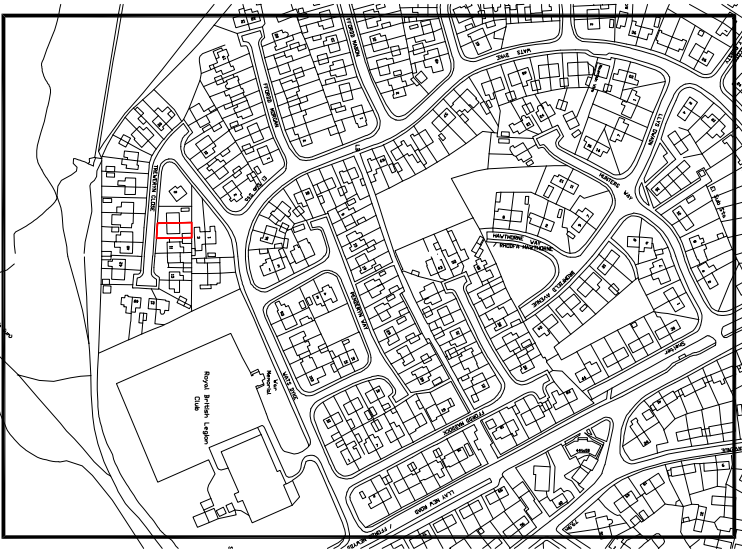
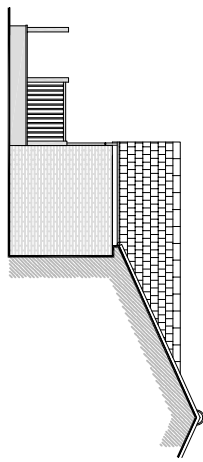
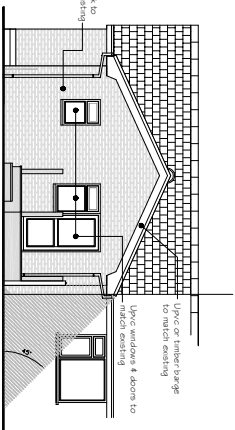
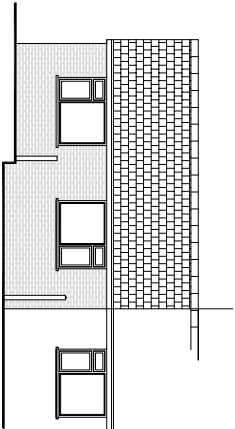
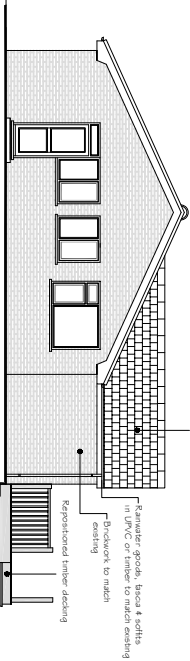
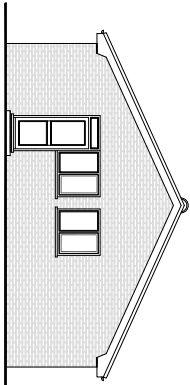
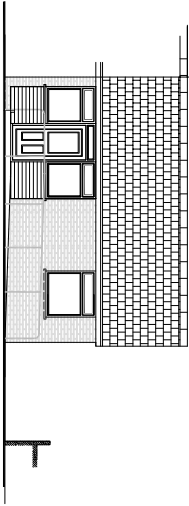


EXISTING GROUND
FLOOR PLAN

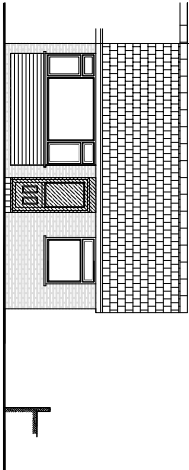

PROPOSED GROUND
FLOOR PLAN

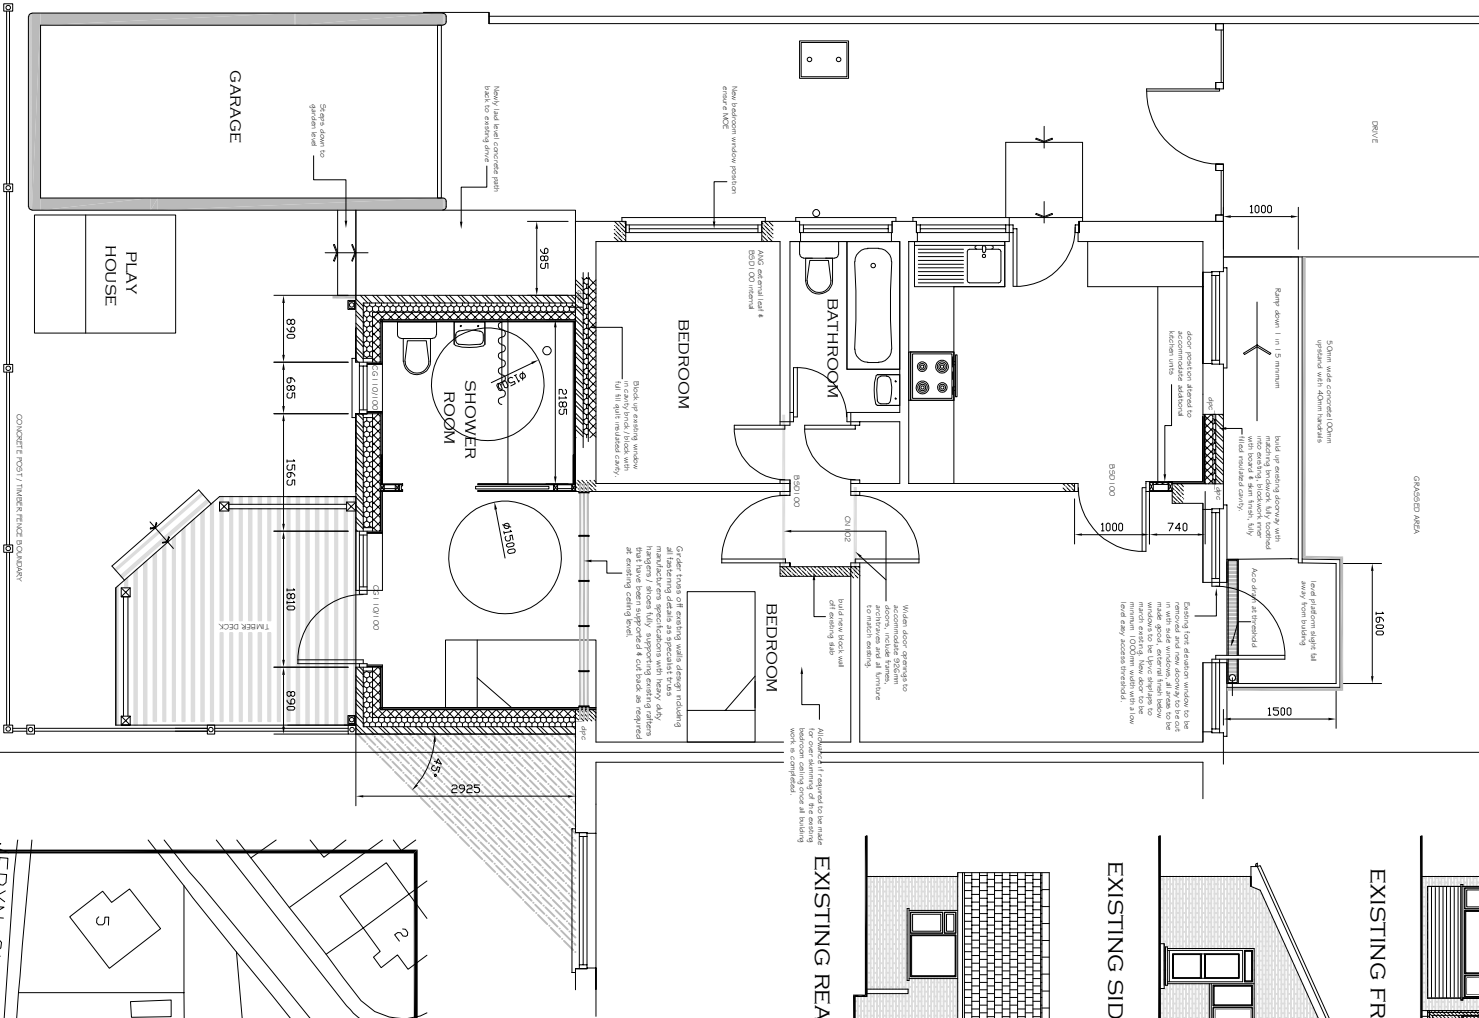

WREXHAM COUNTY BOROUGH COUNCIL STEPHEN J. BAYLEY HEAD OF HOUSING AND ECONOMY WREXHAM WREXHAM, LL12 0RP			
Project D.F.G. TO 9 TREVEYRN CLOSE, LLAY, WREXHAM, LL12 0RP			
Drawn / Checked P.M.W.			
Date AUGUST 2021			
Scale 1:1000 AT A1			
Project No PD 2021/04			
AutoCad File Ref Rev			

Reproduced from the Ordnance Survey Mapping with the permission of the Ordnance Survey. Unauthorised reproduction of Ordnance Survey data is prohibited. Ordnance Survey is a registered trademark of Ordnance Survey Limited. 