
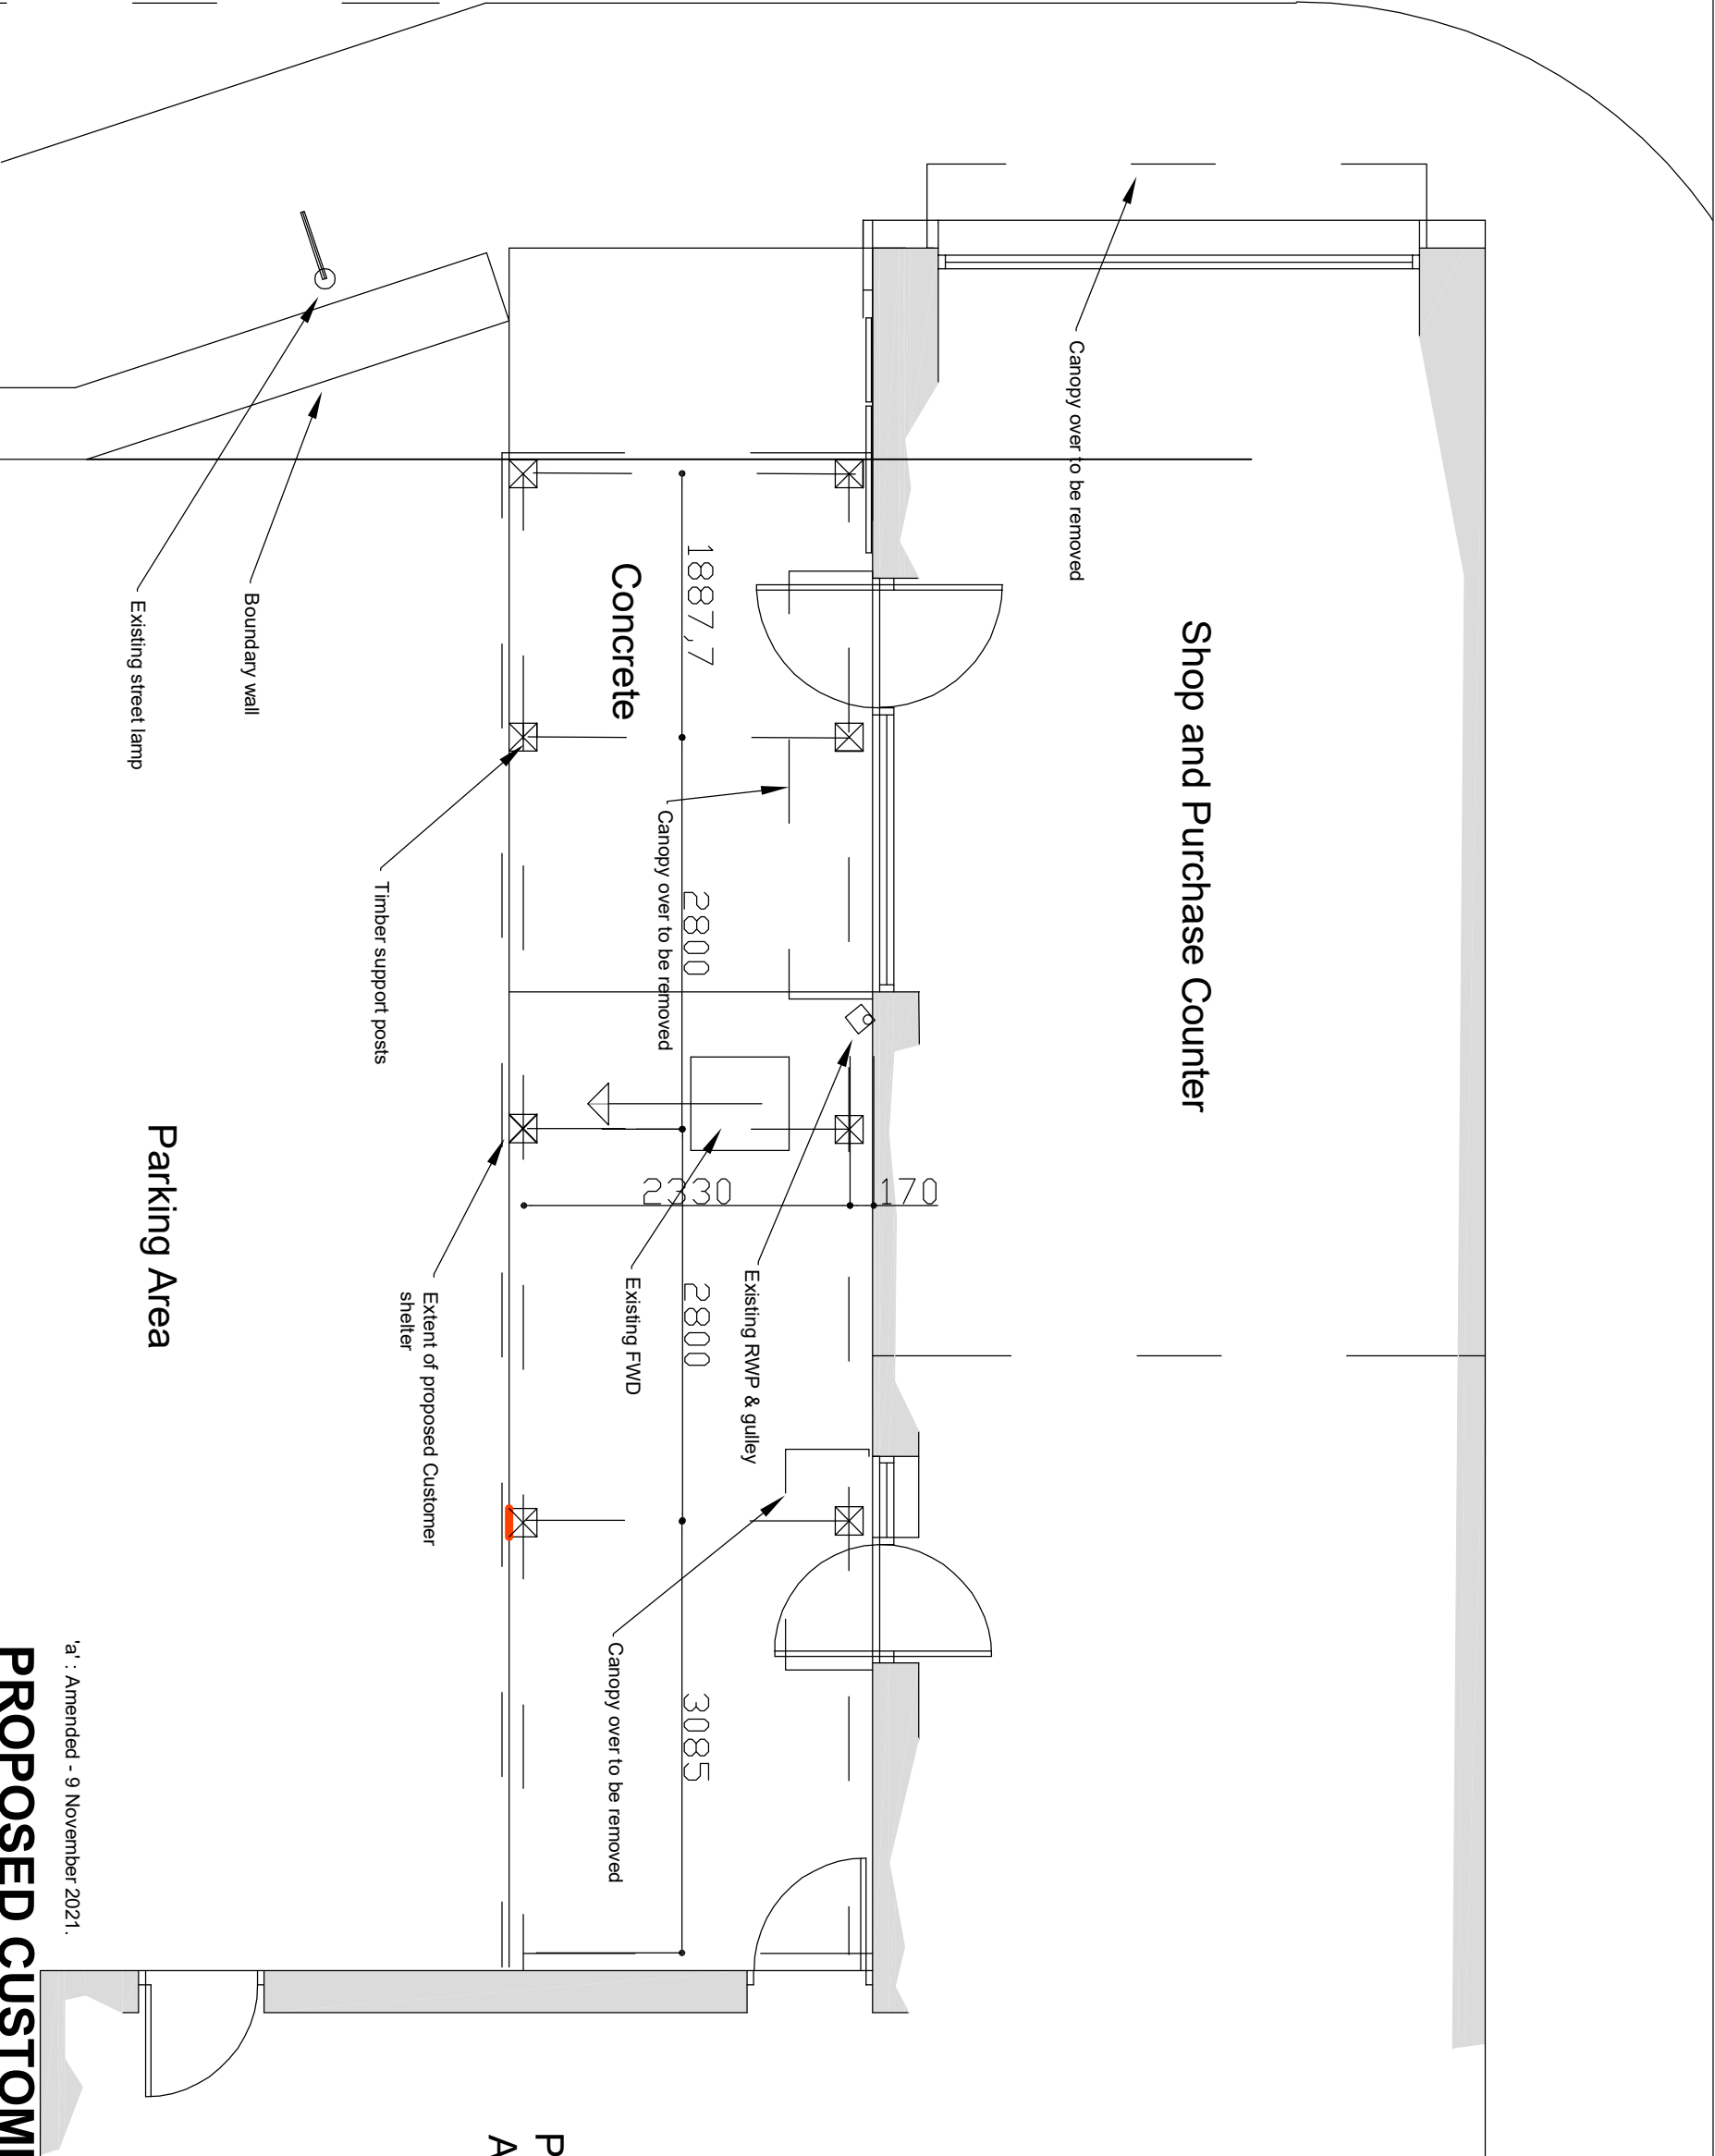


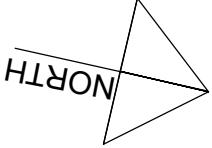

Church Street

Shop and Purchase Counter

Concrete

Parking Area

Preparation Area

'a' : Amended - 9 November 2021.

PROPOSED CUSTOMER SHELTER
'Jamie Ward Traditional Butcher',
St. Mary's Precinct, Church Street,
Chirk.

Ground Floor Plan : PROPOSED

Scale 1:50@A3
Date September 2021

Drg No.
JWB/P1(a)