


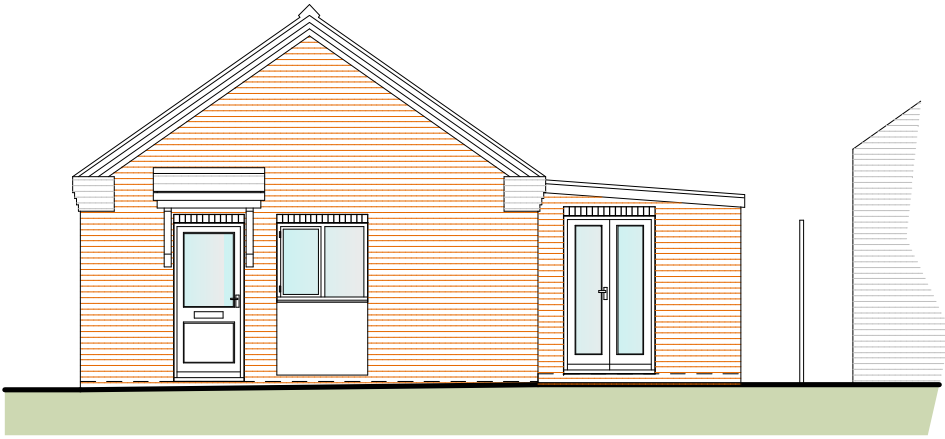
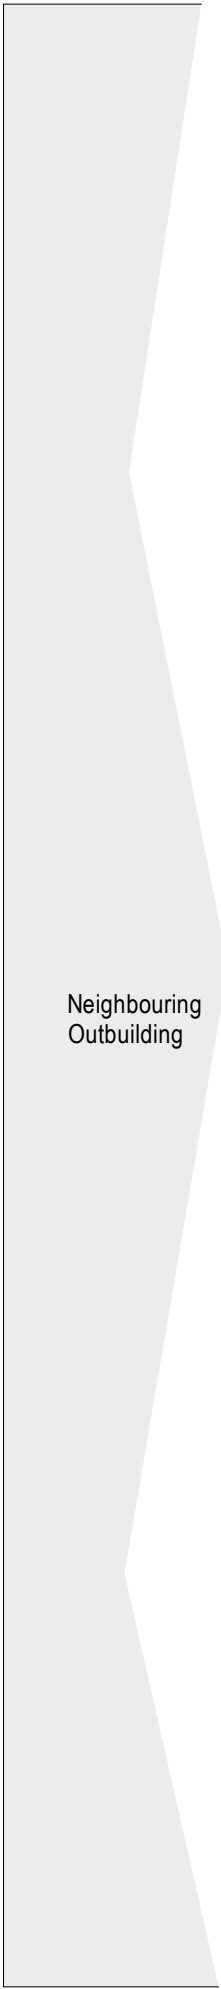


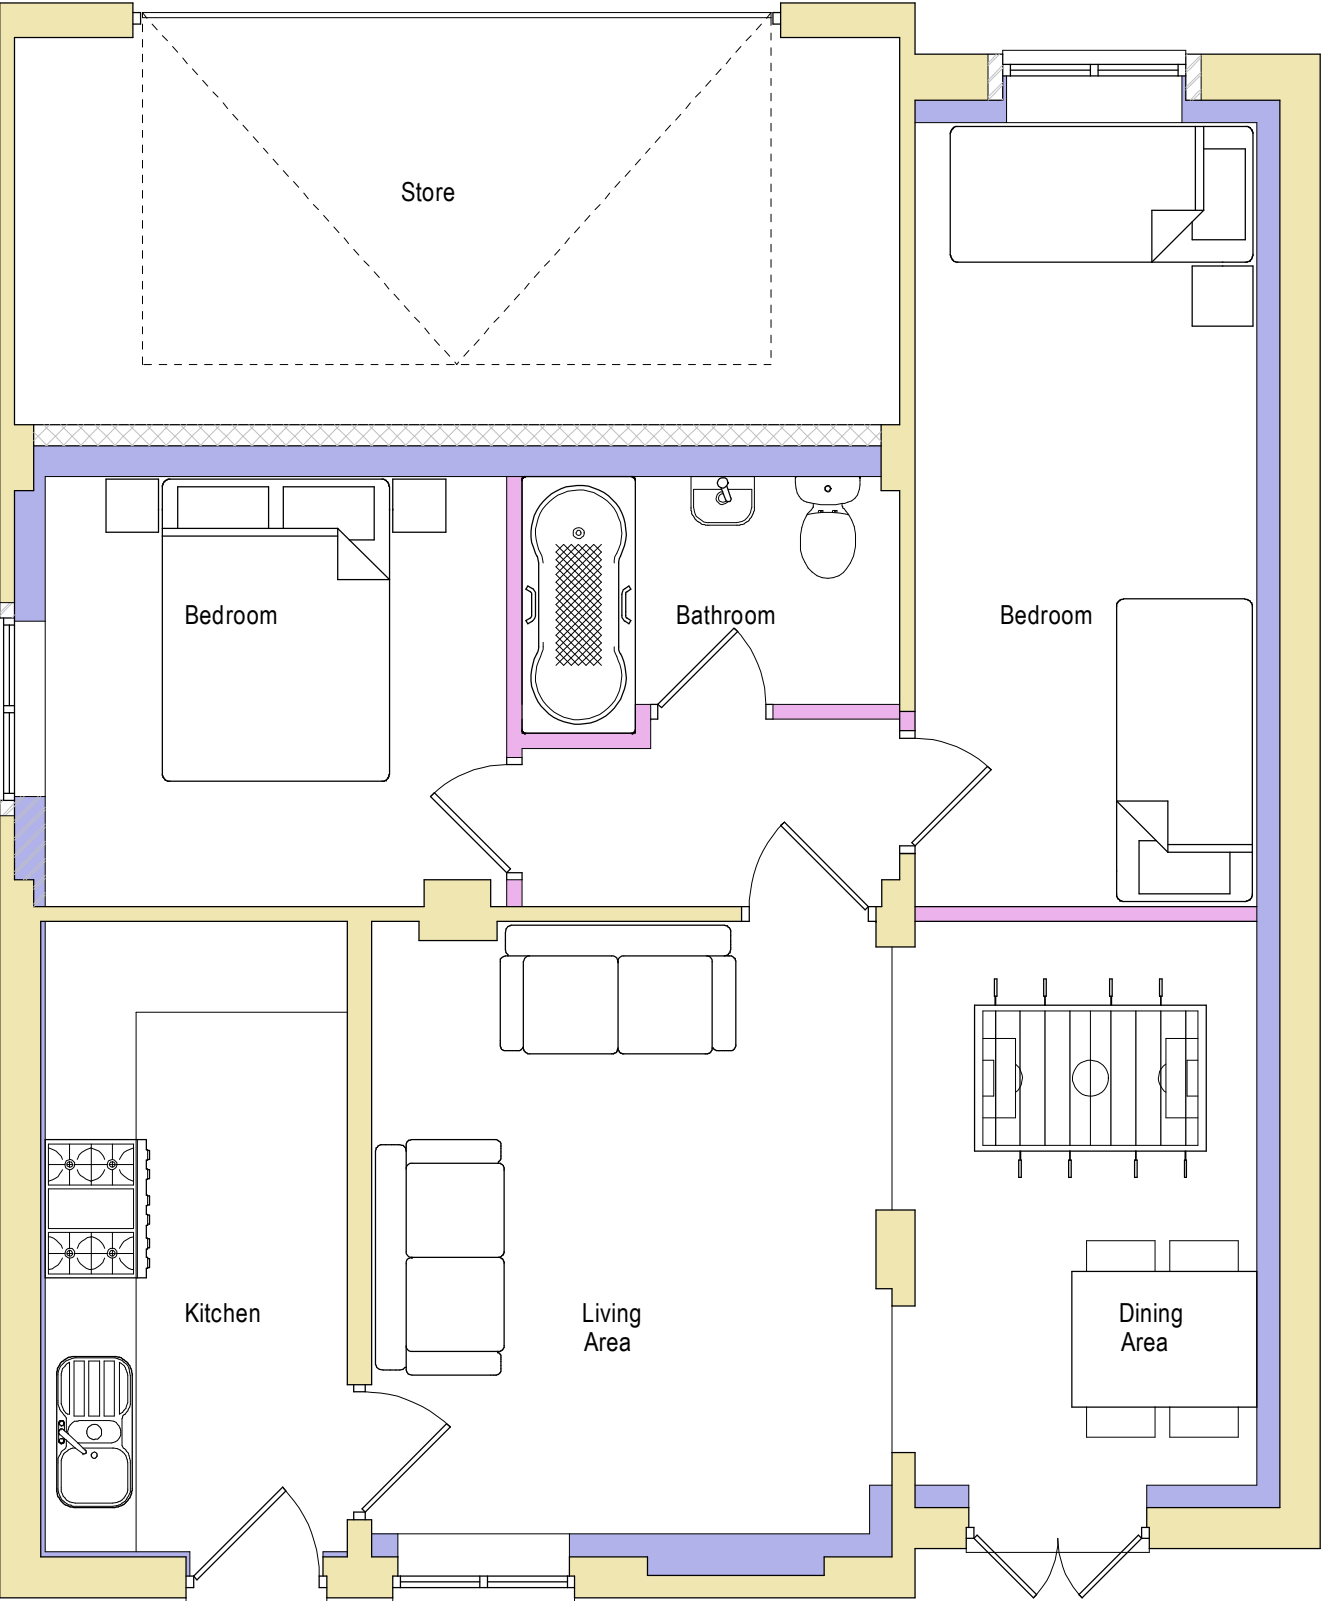


5 PROPOSED REAR ELEVATION

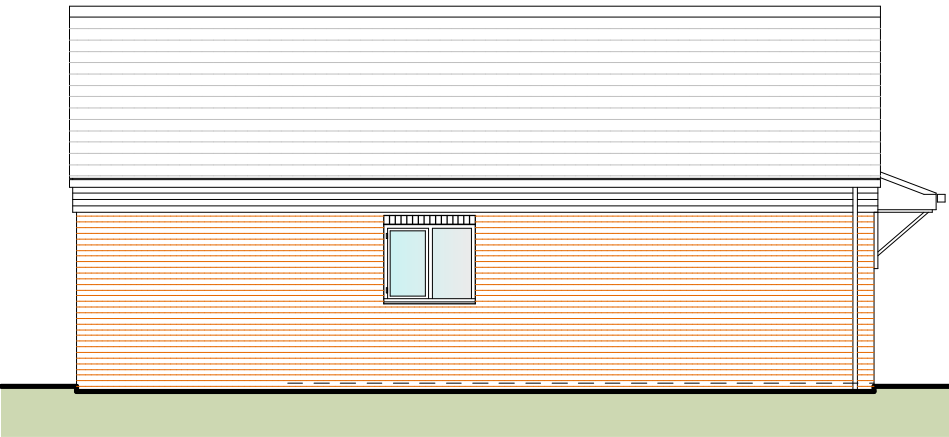

4 PROPOSED SIDE ELEVATION

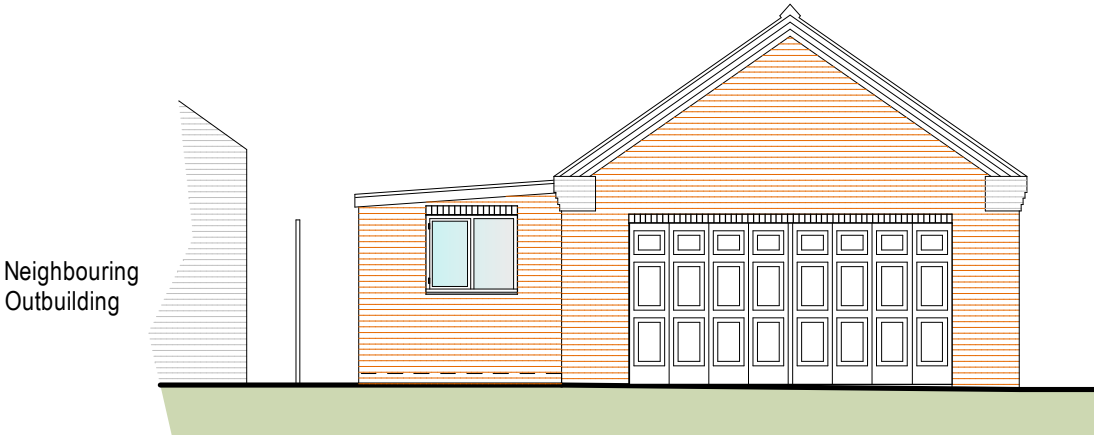

3 PROPOSED FRONT ELEVATION

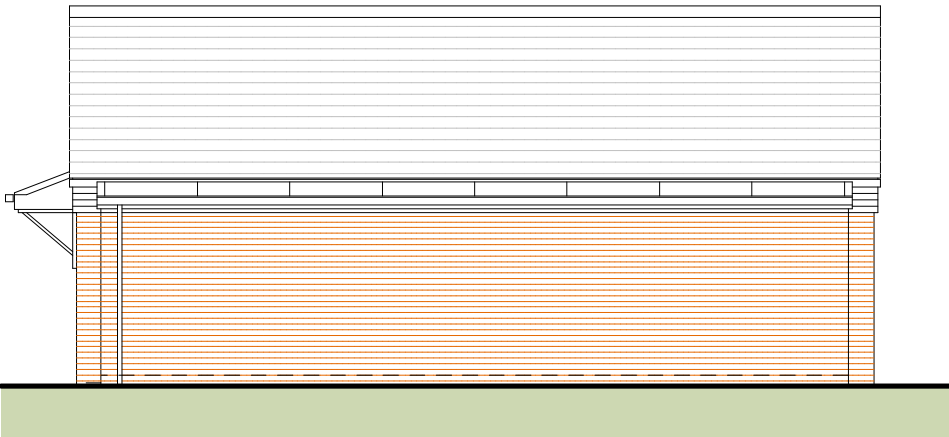

2 PROPOSED SIDE ELEVATION



NOTES:
All dimensions must be checked on site and not scaled from the drawings. All discrepancies must be notified to the Agent immediately.

KEY :

Rev	Date	Revisions
Drawn by :	A.R. HEWITT	Date : SEPTEMBER 2021

ARH Architectural Design
206 Liverpool Road,
Whitchurch,
Shropshire,
SY13 1UT

Tel: 07891 147512
e-mail
arharchitecturaldesign@gmail.com

© copyright This drawing must not be reproduced without first obtaining written permission

Client :
Mr & Mrs J. Marstand

Job Title :
PROPOSED CONVERSION OF EXISTING GARAGE
INTO A HOLIDAY LET AT
THE RIDINGS
CAE LICA LANE
SARN
MALPAS
SY14 7LW

Drawing Title :
PROPOSED PLAN AND ELEVATIONS

Dwg No : SHA105/ 03	Scale : As Shown @ A2	Rev : -
------------------------	--------------------------	------------